



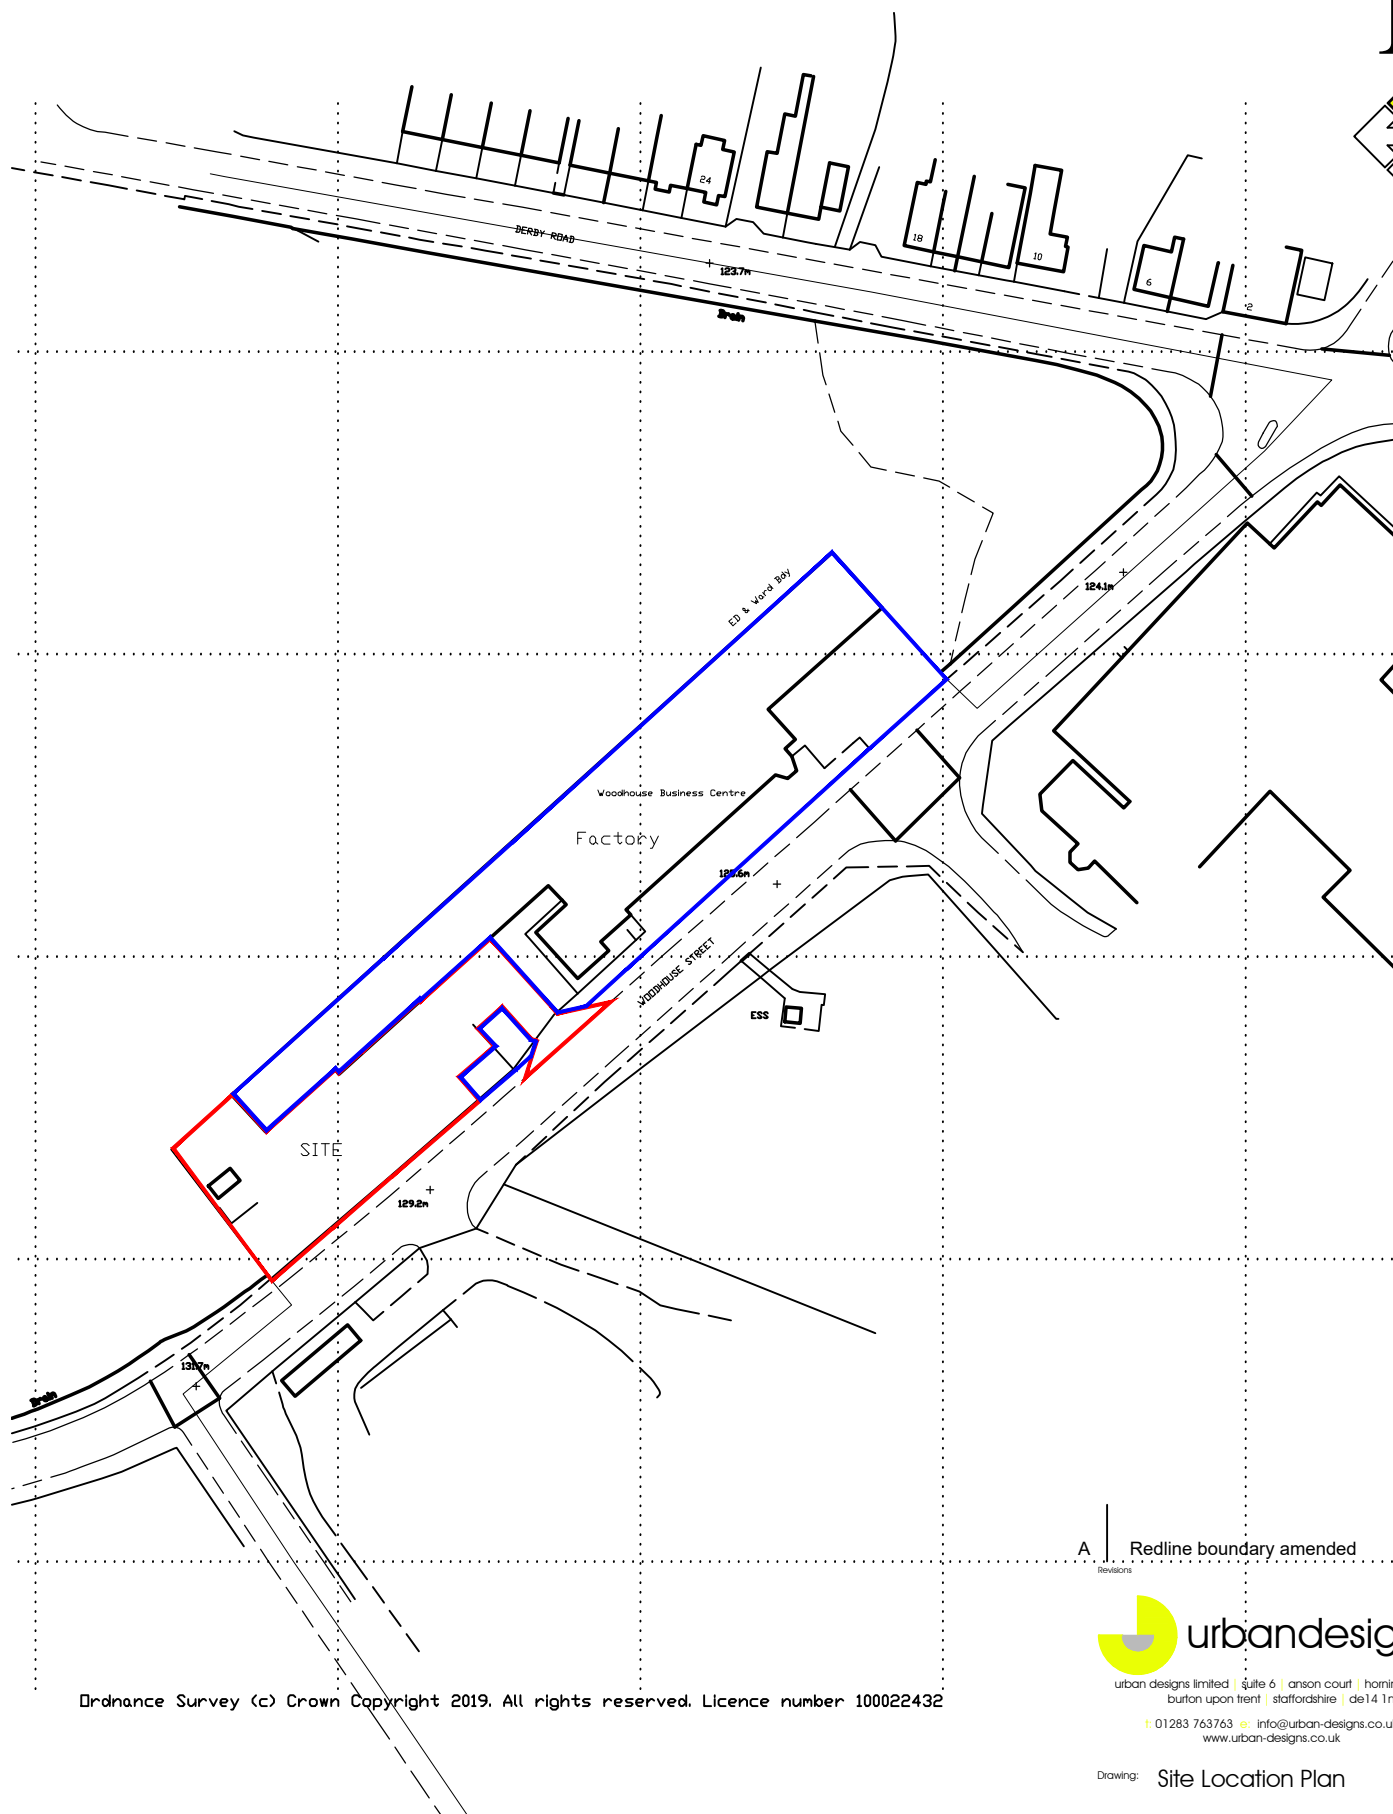

A Redline boundary amended 06.09.2019
Revisions

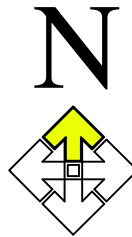

urban designs limited | suite 6 | anson court | hominglow street
burton upon trent | staffordshire | de14 1ng

t 01283 763763 e info@urban-designs.co.uk
www.urban-designs.co.uk

Drawing: Site Location Plan

Client: S. Whitaker Ltd
Job: Industrial Units at
Woodhouse Street
Swadlincote
DE11 8ED

Scale: 1:1250@A4

Drawn By: DB

Date: July 2019

Drawing No.

2018-578-00A

Ordnance Survey (c) Crown Copyright 2019. All rights reserved. Licence number 100022432

Site Location Plan - 1:1250