




Dormer example



Rooflight example

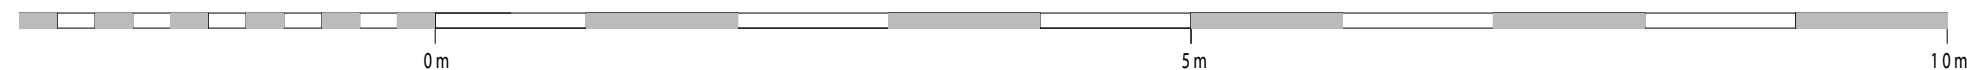

A	19/09/19	AC	Amended for Planning Issue			
Rev	Date	Drawn	Description			
Client			Project			
Mr & Mrs Rowan			20 Carr Brook Way			
			Melbourne, Derbyshire DE73 8LH			
			Title			
			Section 'as proposed'			
Scale		1 : 50	Size	A3	Drawn	ES
Status		PLANNING ISSUE				
Job No.		1907	Drawing No		AL10	Rev.
					A	