


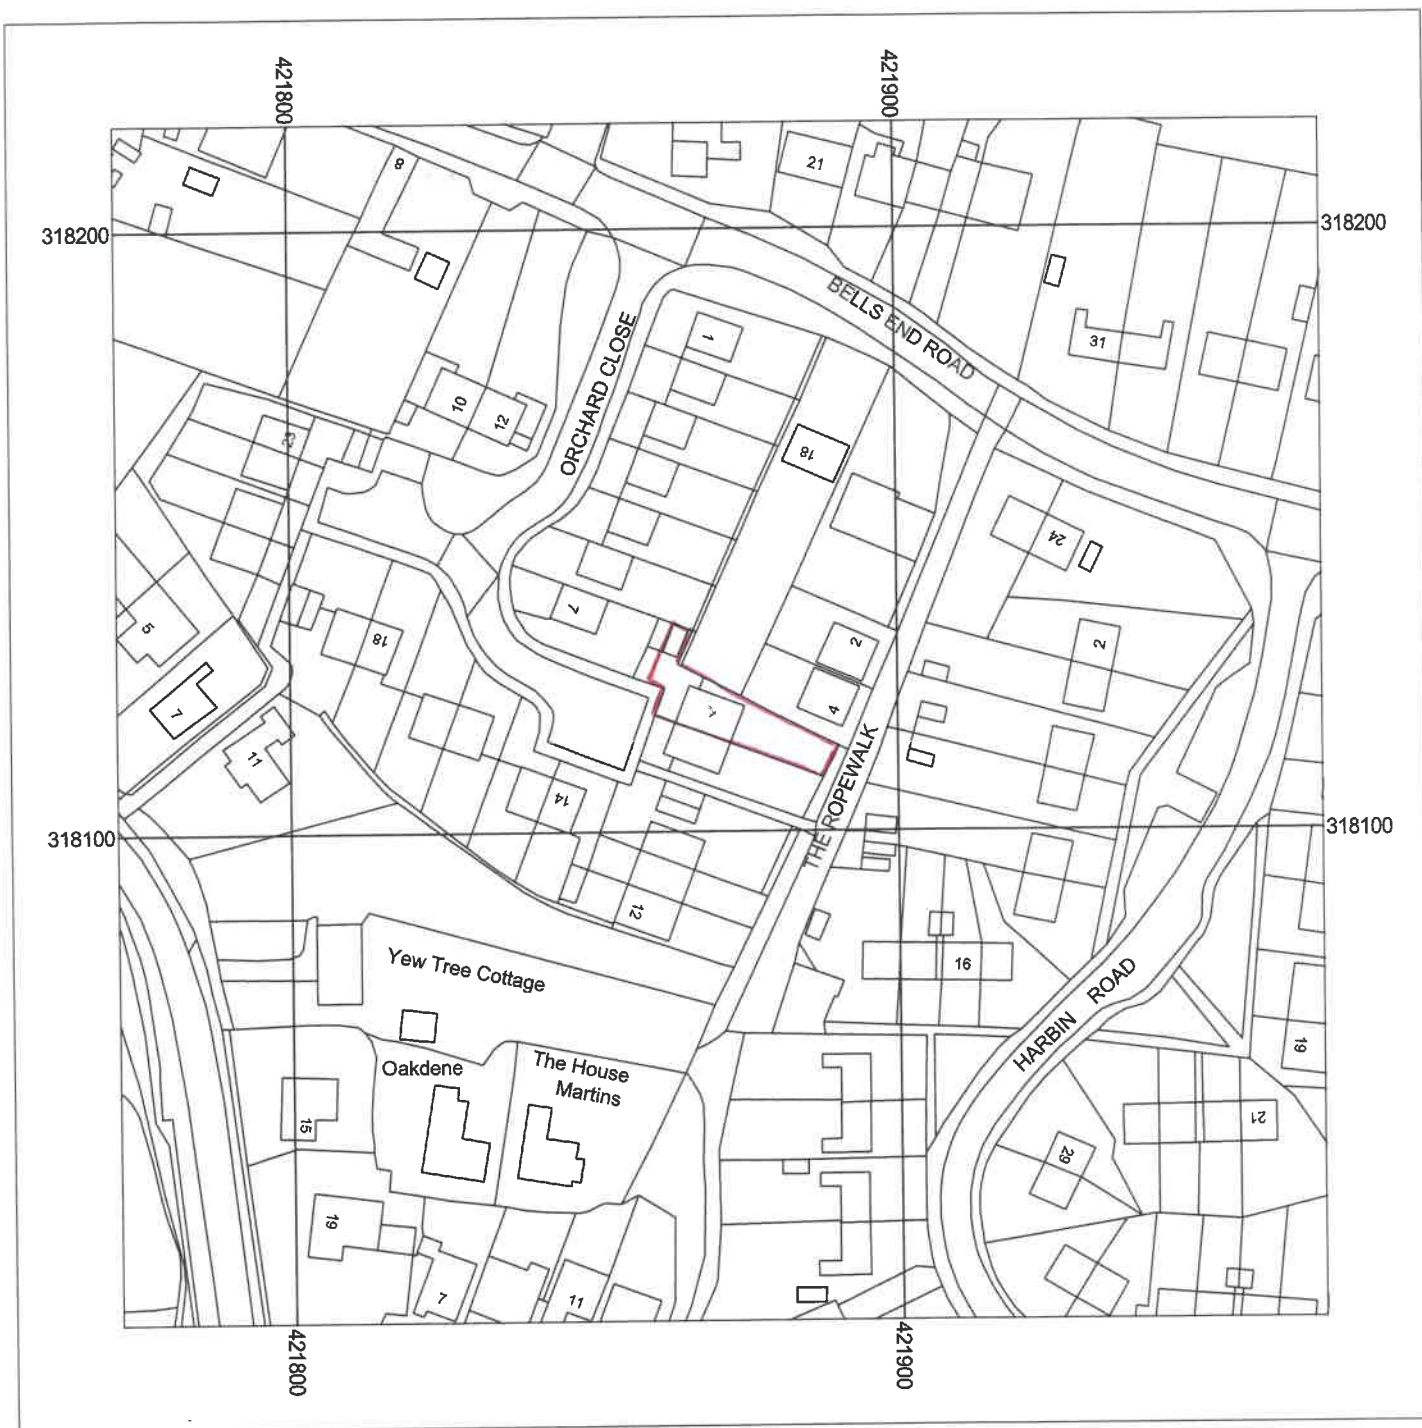

Metres
0 5 10 20 30 40 50

Scale: 1:1250



South Derbyshire District Council

Supplied by: Birmingham Business &
License number: 100031961
Produced: 01/08/2019
Serial number: 2141370

8 Orchard Close
Walton-on-trent
Swadlincote
DE12 8NN

Plot centre co-ordinates: 421871 318118
Download file: d30 de 12 8nn.zip
Project name: d30 de 12 8nn
18 SEP 2019

Community & Planning Services