


PAPER SIZE A4

SCALE BAR 1:500 0 10 20 30 40 metres

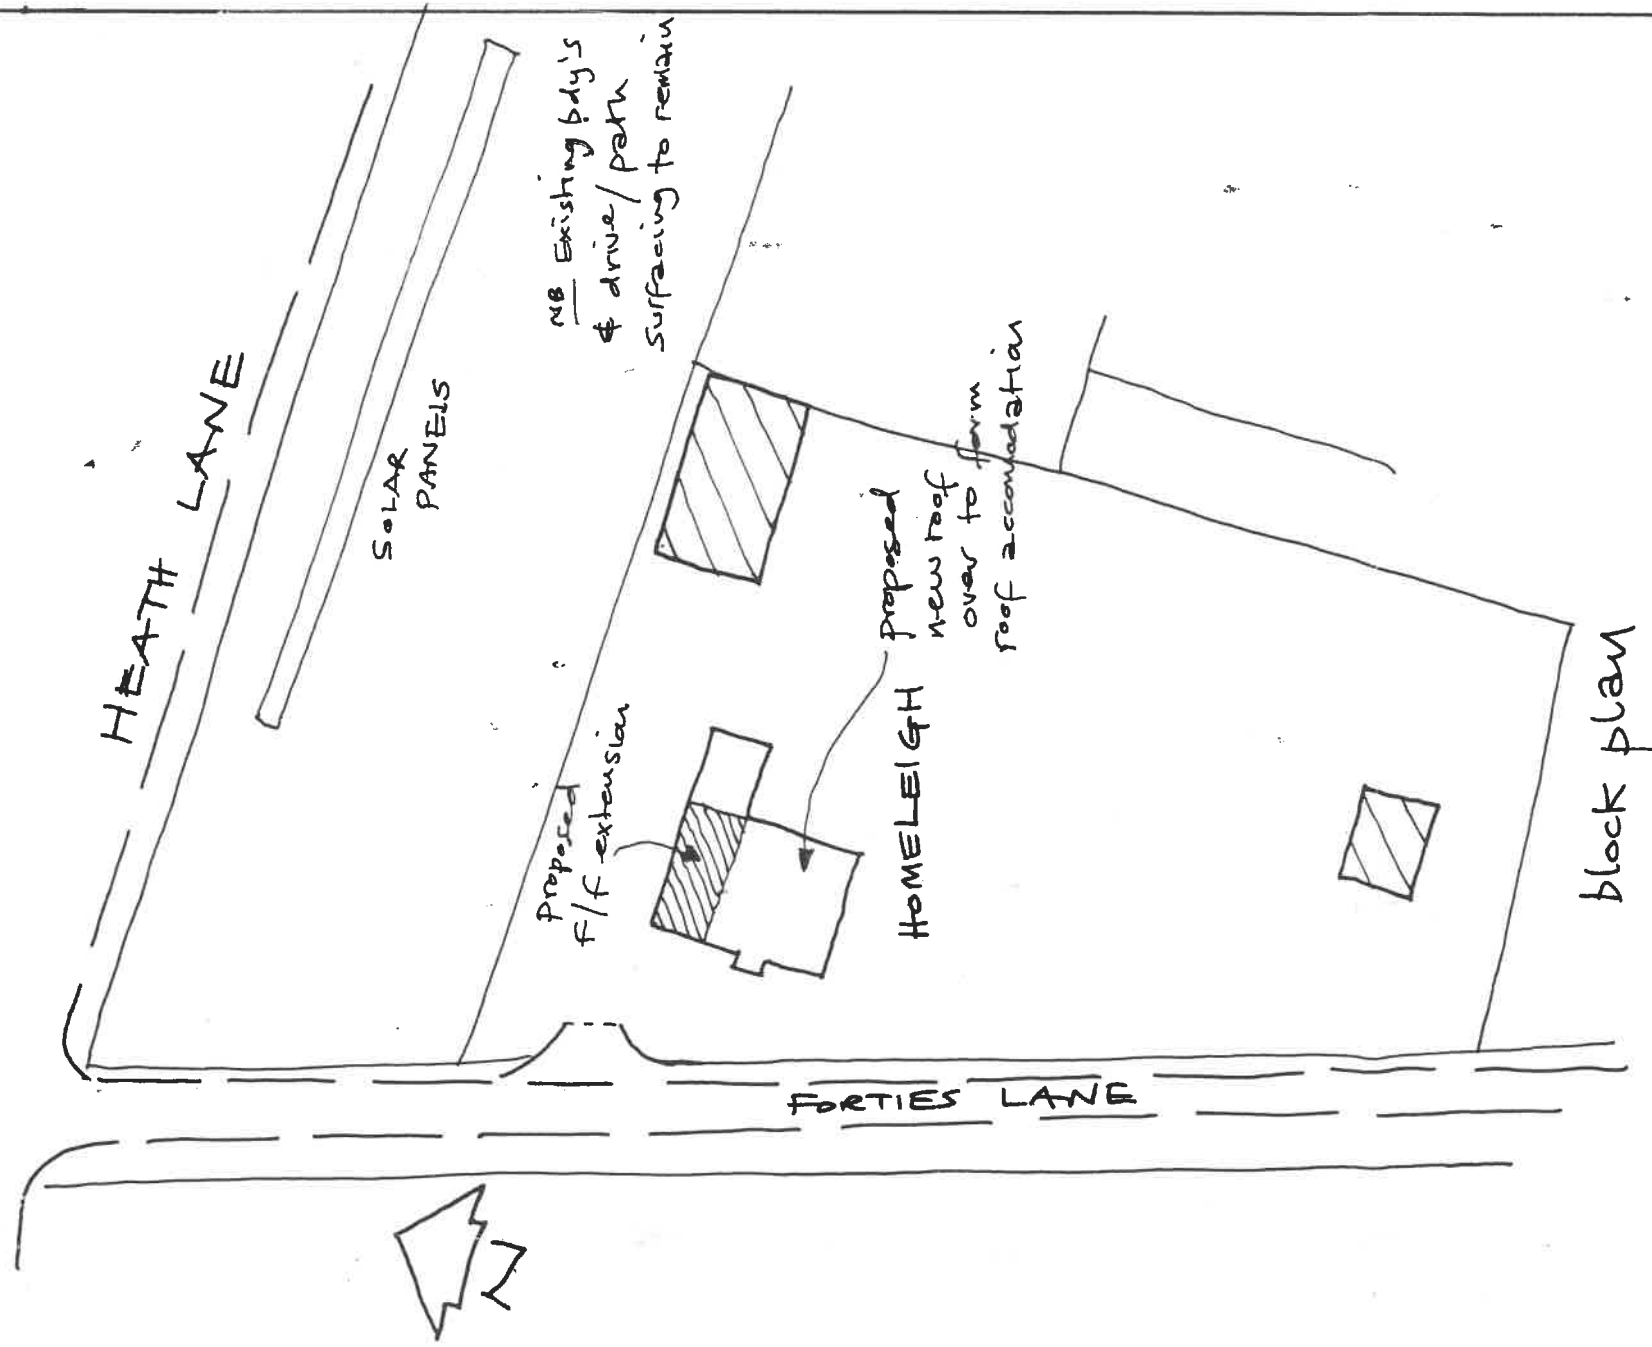

Proposed extension alterations at 'Homeleigh', Forties Lane, Swisby.

N. Astle, 36A, Queen St, Church Gresley, Derby, DE11 9LZ. Tel: (01203) 212361

Scale: 1:500 Date: Sept' 2019. DG.no: NA/PZHFL/1.

South Derbyshire District Council
16 SEP 2019
Community & Planning Services