AndrewLarge
surveyors LTD

GUNBY HILL, GUNBY FARM,
NETHERSEAL, SWADLINCOTE,
SOUTH DERBYSHIRE
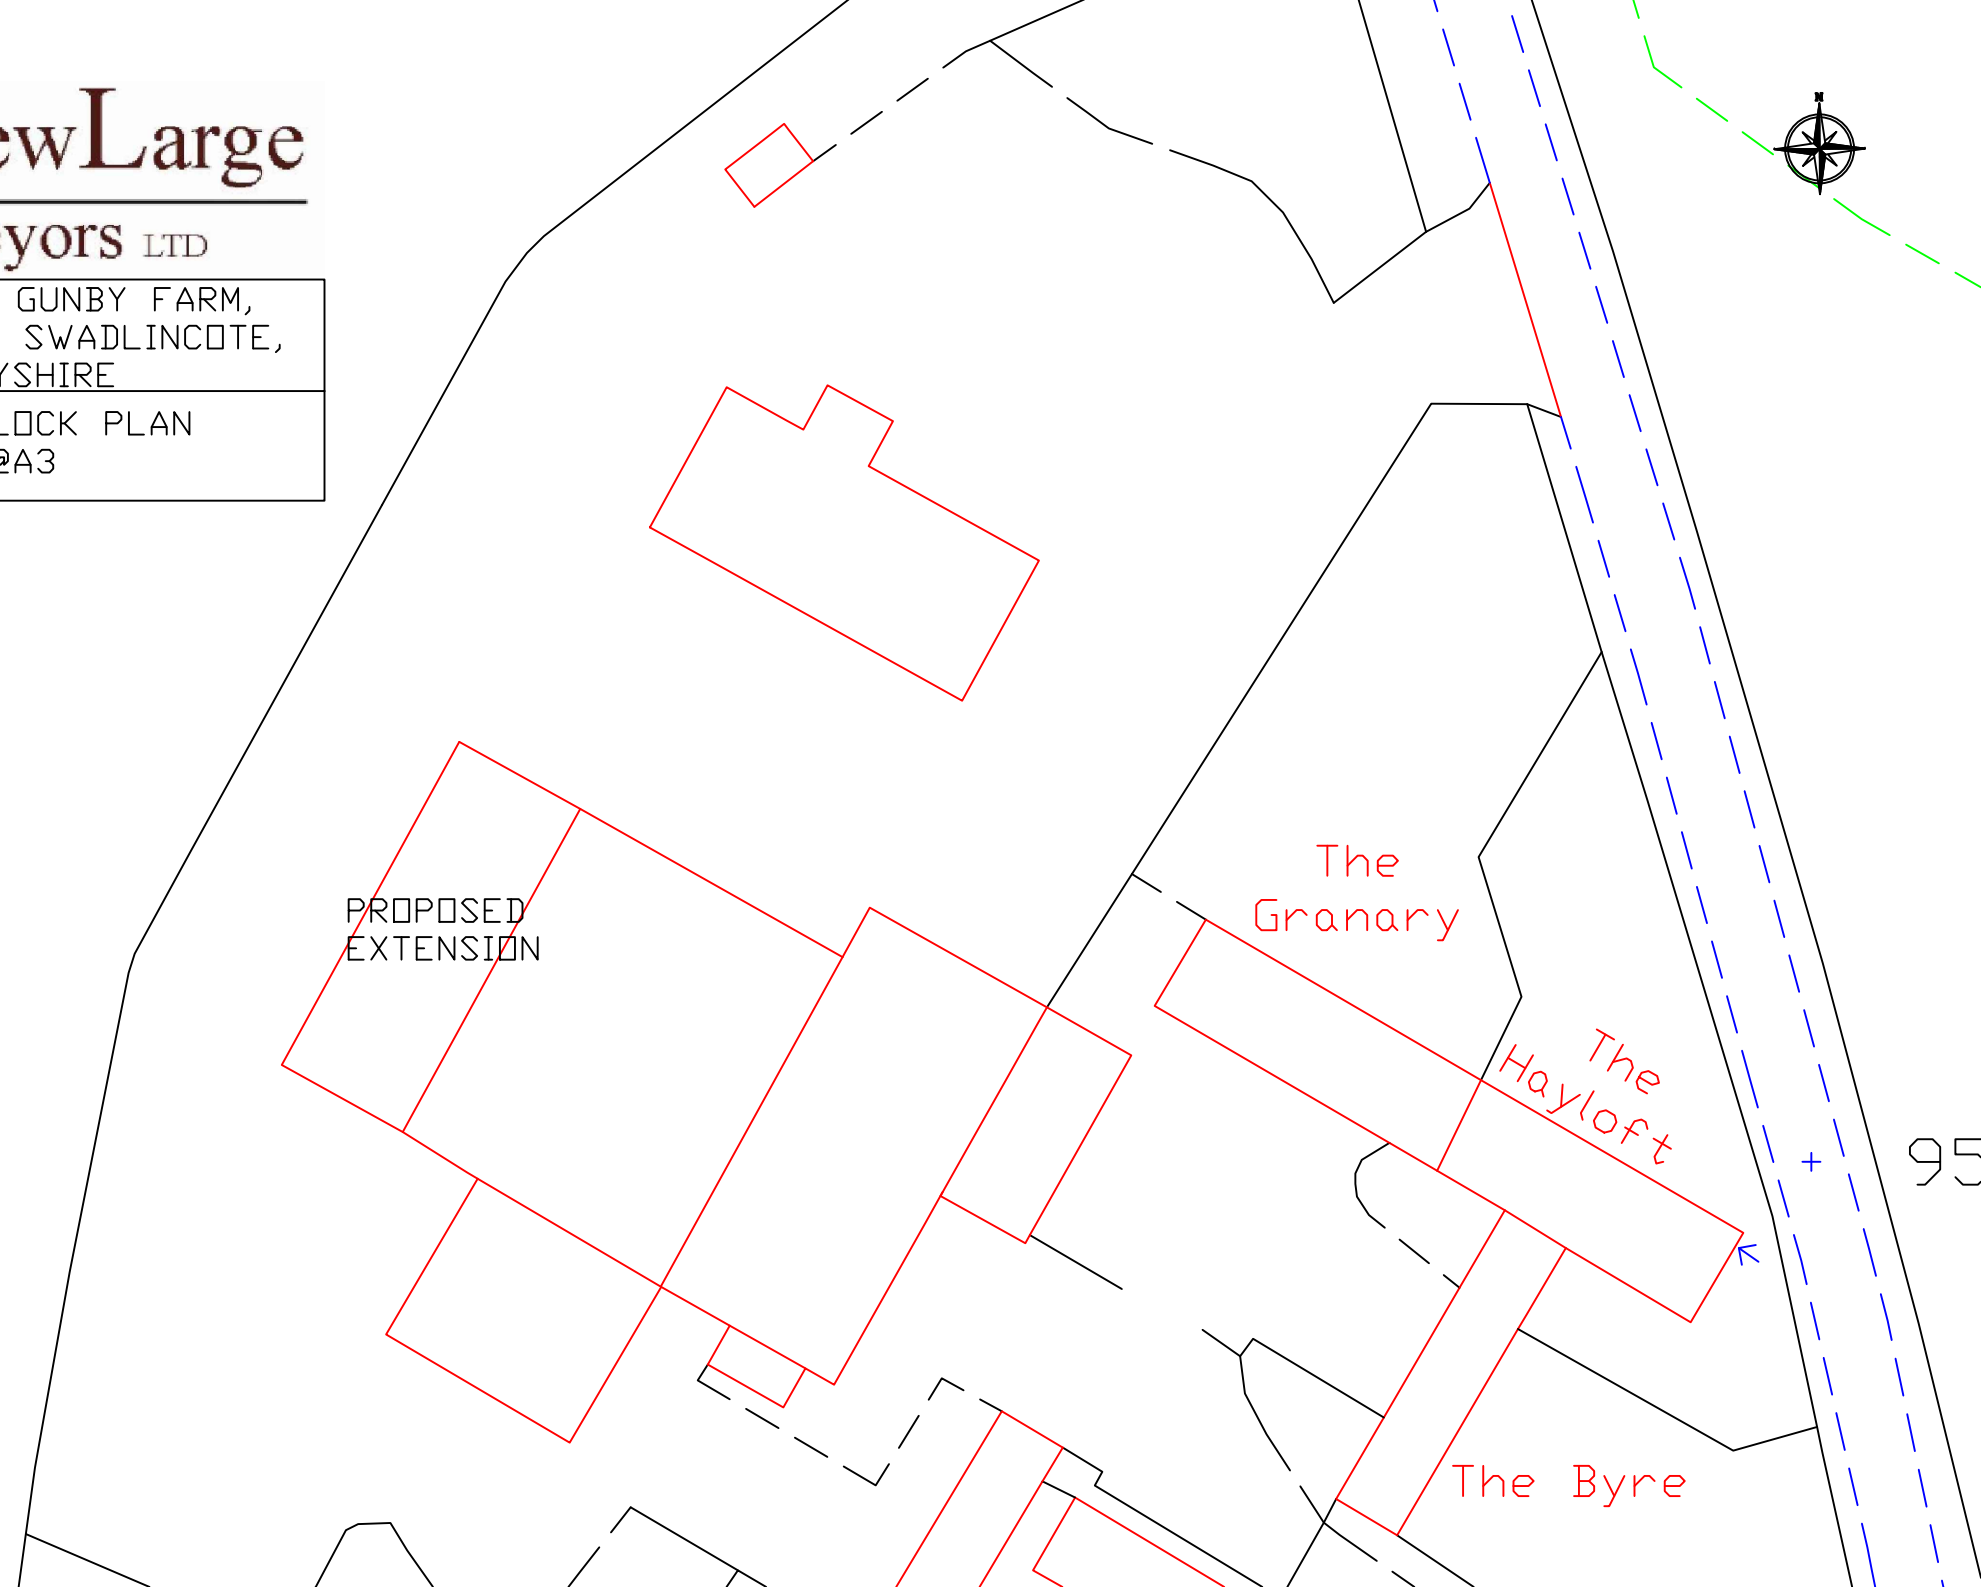
PROPOSED BLOCK PLAN
SCALE: 1:500@A3