


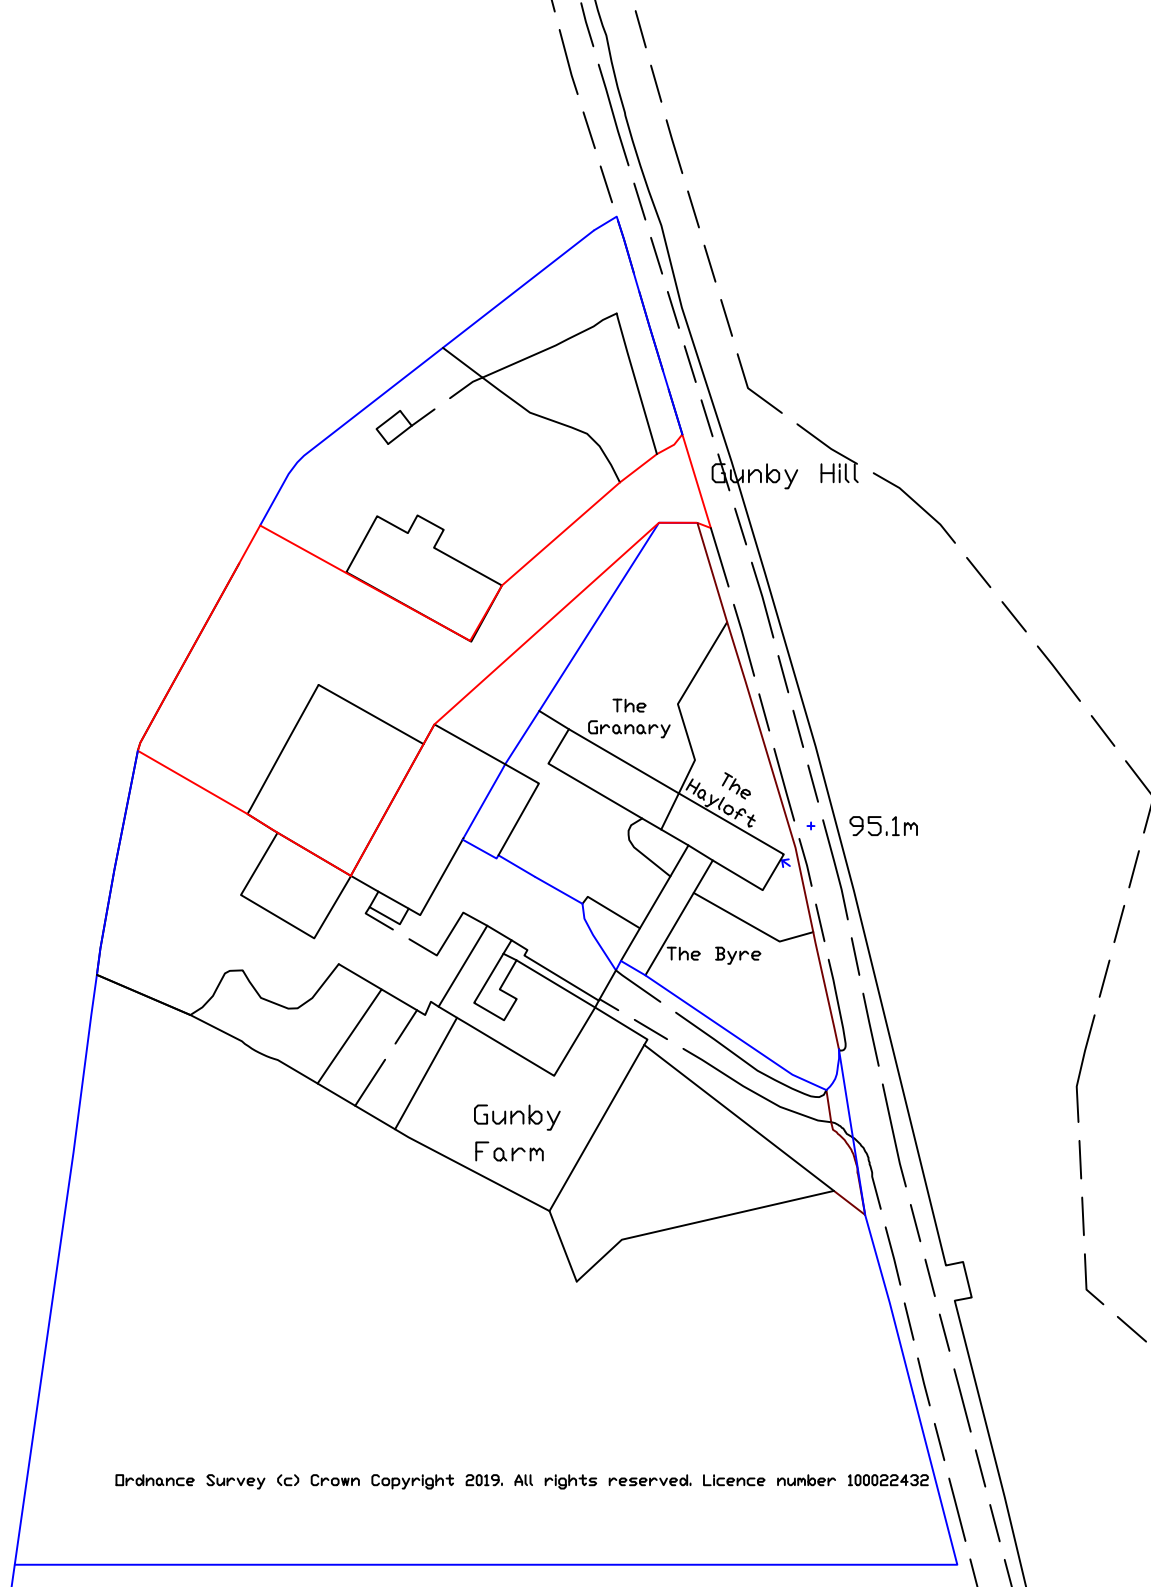

Ordnance Survey (c) Crown Copyright 2019. All rights reserved. Licence number 100022432

Andrew Large

surveyors LTD

GUNBY FARM, GUNBY HILL,
NETHERSEAL, SWADLINCOTE,
SOUTH DERBYSHIRE

SITE LOCATION PLAN
SCALE: 1:1250@A4