


©Crown Copyright. All rights reserved. Licence no. 100025568

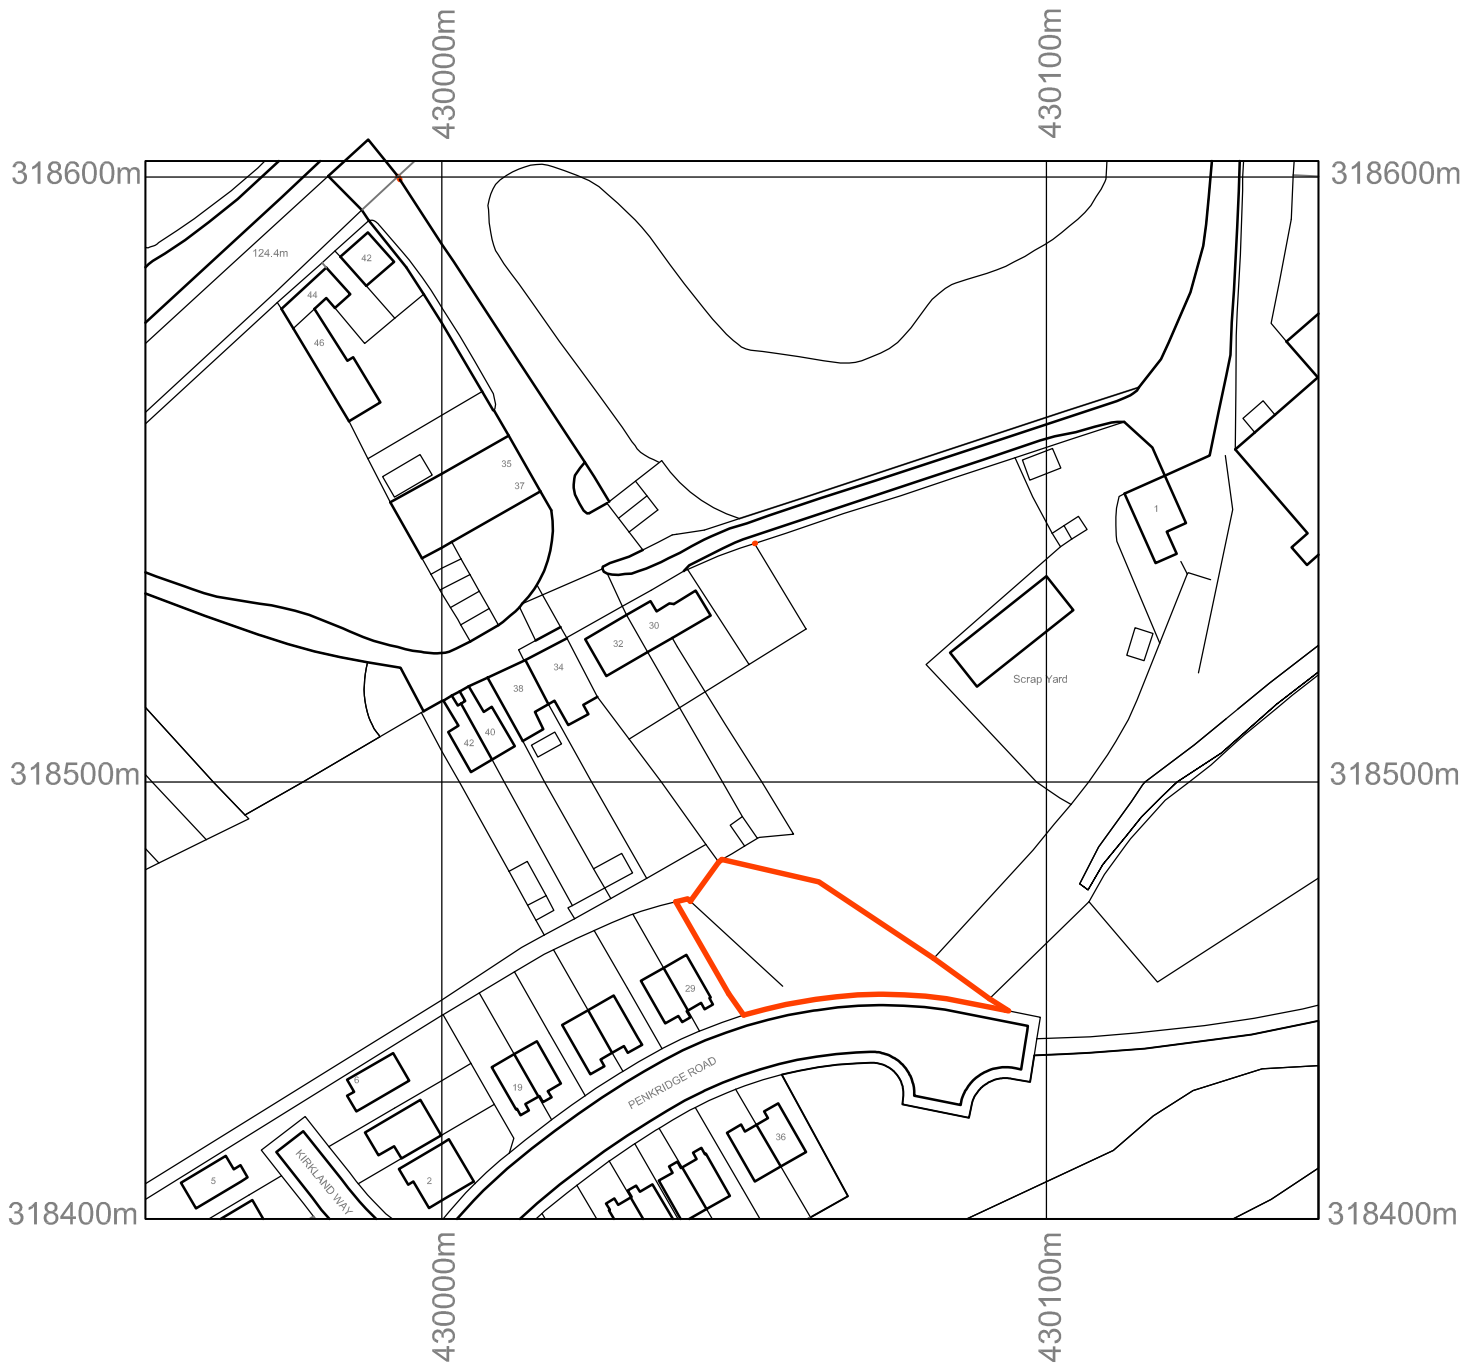

**gino lombardo
associates ltd**
architectural and interior designers

Land adjacent 29 Penkridge Road
Church Gresley
Derby

file ref: 18508 PR30S

scale: 1:1250

Proposed Access