

The scaling of this drawing cannot be assured				
Revision		Date	Drn	Ckd
A	Updated desing based on client comments	07.02.19	WL	MB
B	Removed roof lights	20.02.19	WL	MB



Section AA
1 : 100

Legend

- ① Void
- ② Changing Room
- ③ Corridor
- ④ Plant Room


For all information regarding site layout, access, etc. please refer to Landscape Architects drawings.

FOR COMMENT


Project
Boulton Moor Sports Pavilion

Drawing Title
Proposed Sections

Date	Scale	Drawn by	Check by
03.12.18	As indicated @ A3	WL	MB
Project No	Drawing No	Revision	
29404	A-P12-001	B	

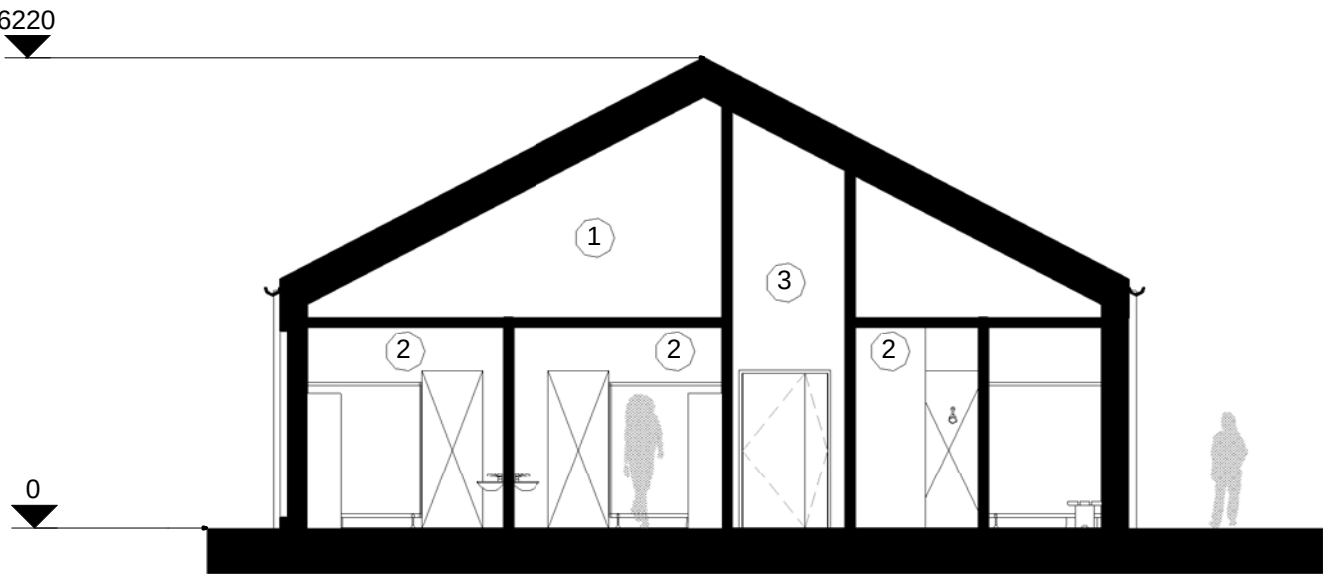

Section BB
1 : 100

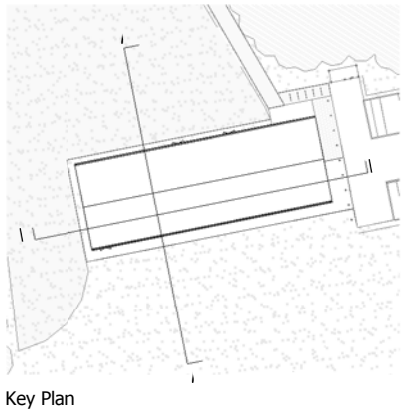

Key Plan



VISUAL SCALE 1:100 @ A3

J:\6000 - 6999\6748 - Boulton Moor\A4 - Dwgs & Registers\Arch\Revit\6748 - Boulton Moor Pavilion - B.rvt

BARTON
WILLMORE

Planning • Master Planning & Urban Design • Architecture •
 Landscape Planning & Design • Environmental Planning • Graphic
 Communication • Public Engagement • Development Economics

bartonwillmore.co.uk

bst.

ISO 9001

Quality Management

Offices at Birmingham Bristol Cambridge Cardiff Ebbsfleet Edinburgh
 Glasgow Leeds London Manchester Newcastle Reading Southampton