




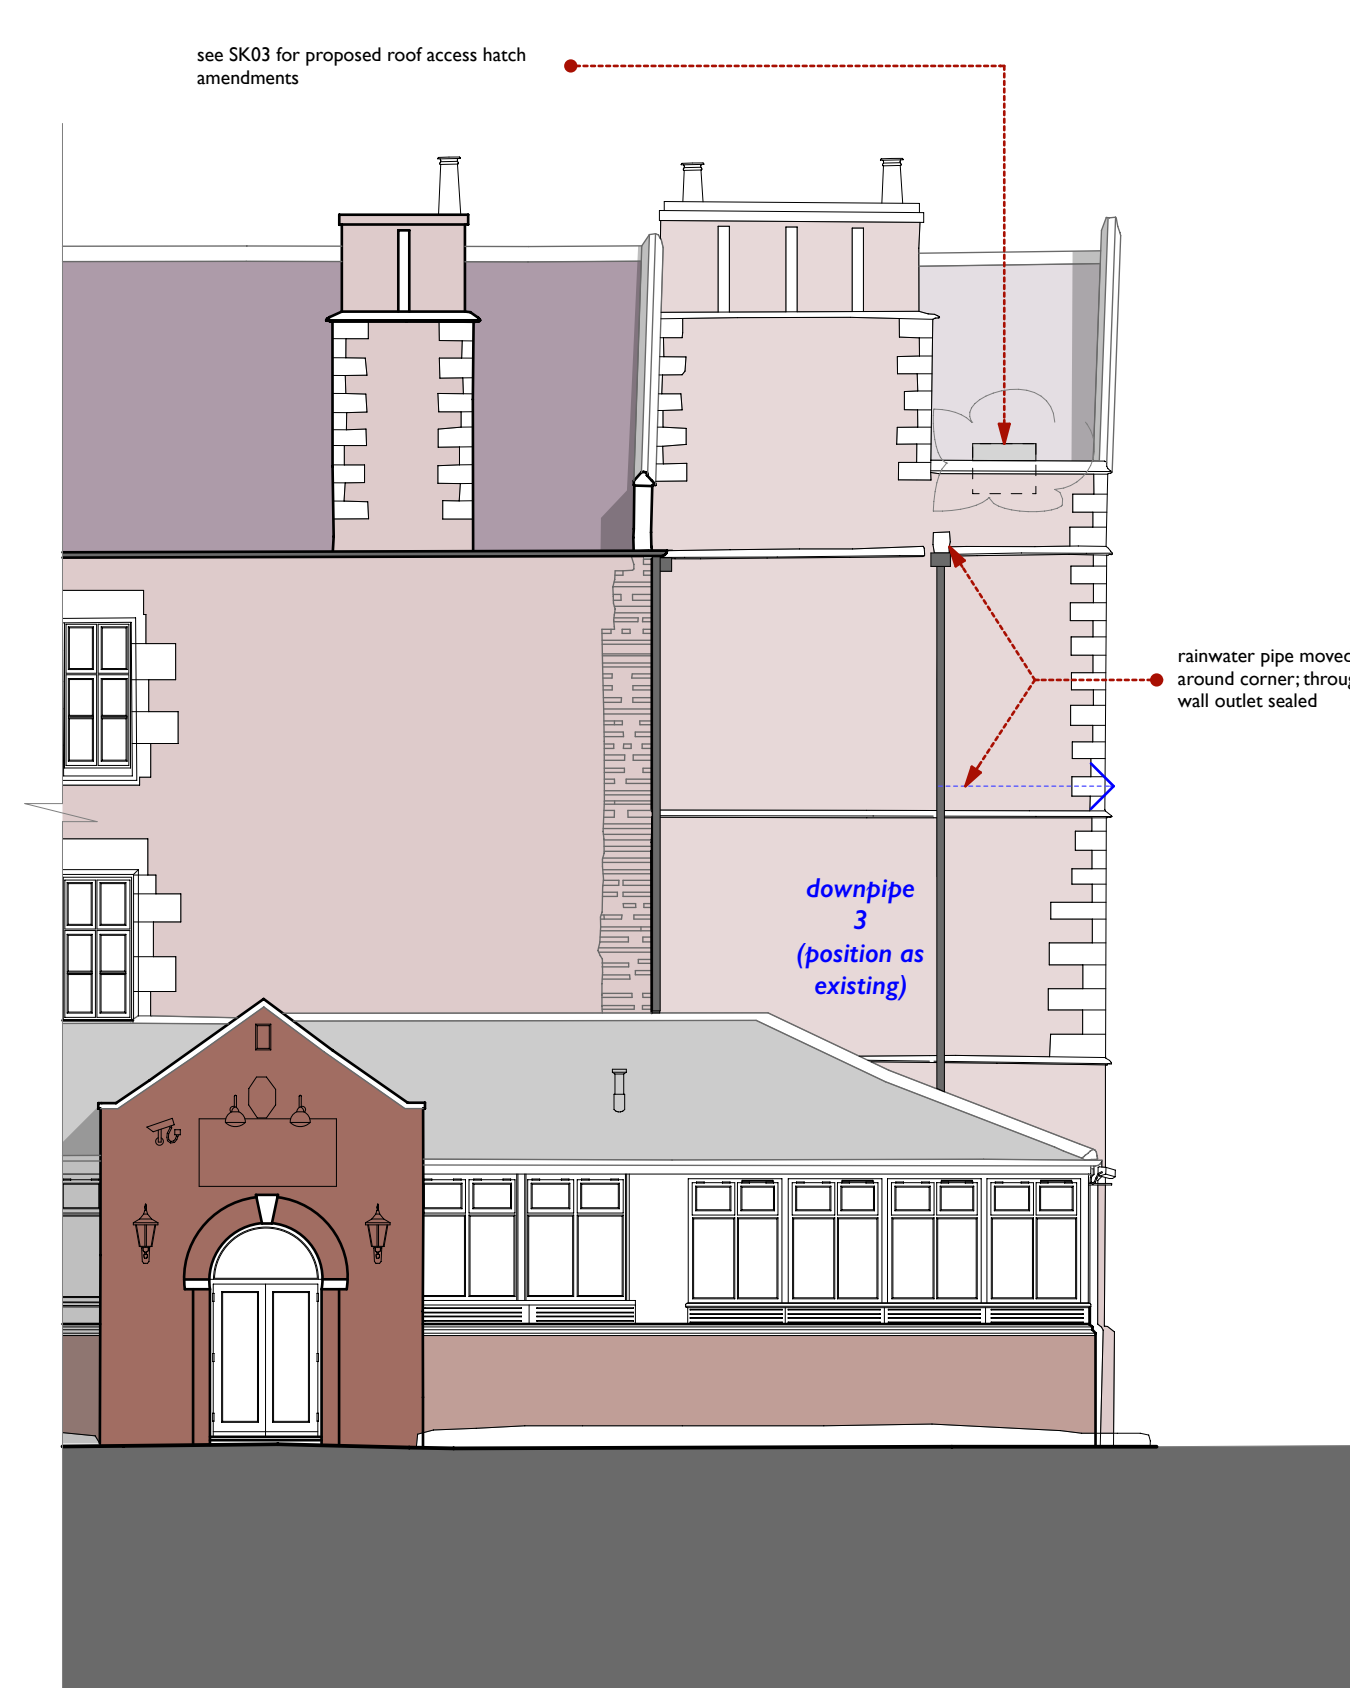

SOUTH-WEST ELEVATION

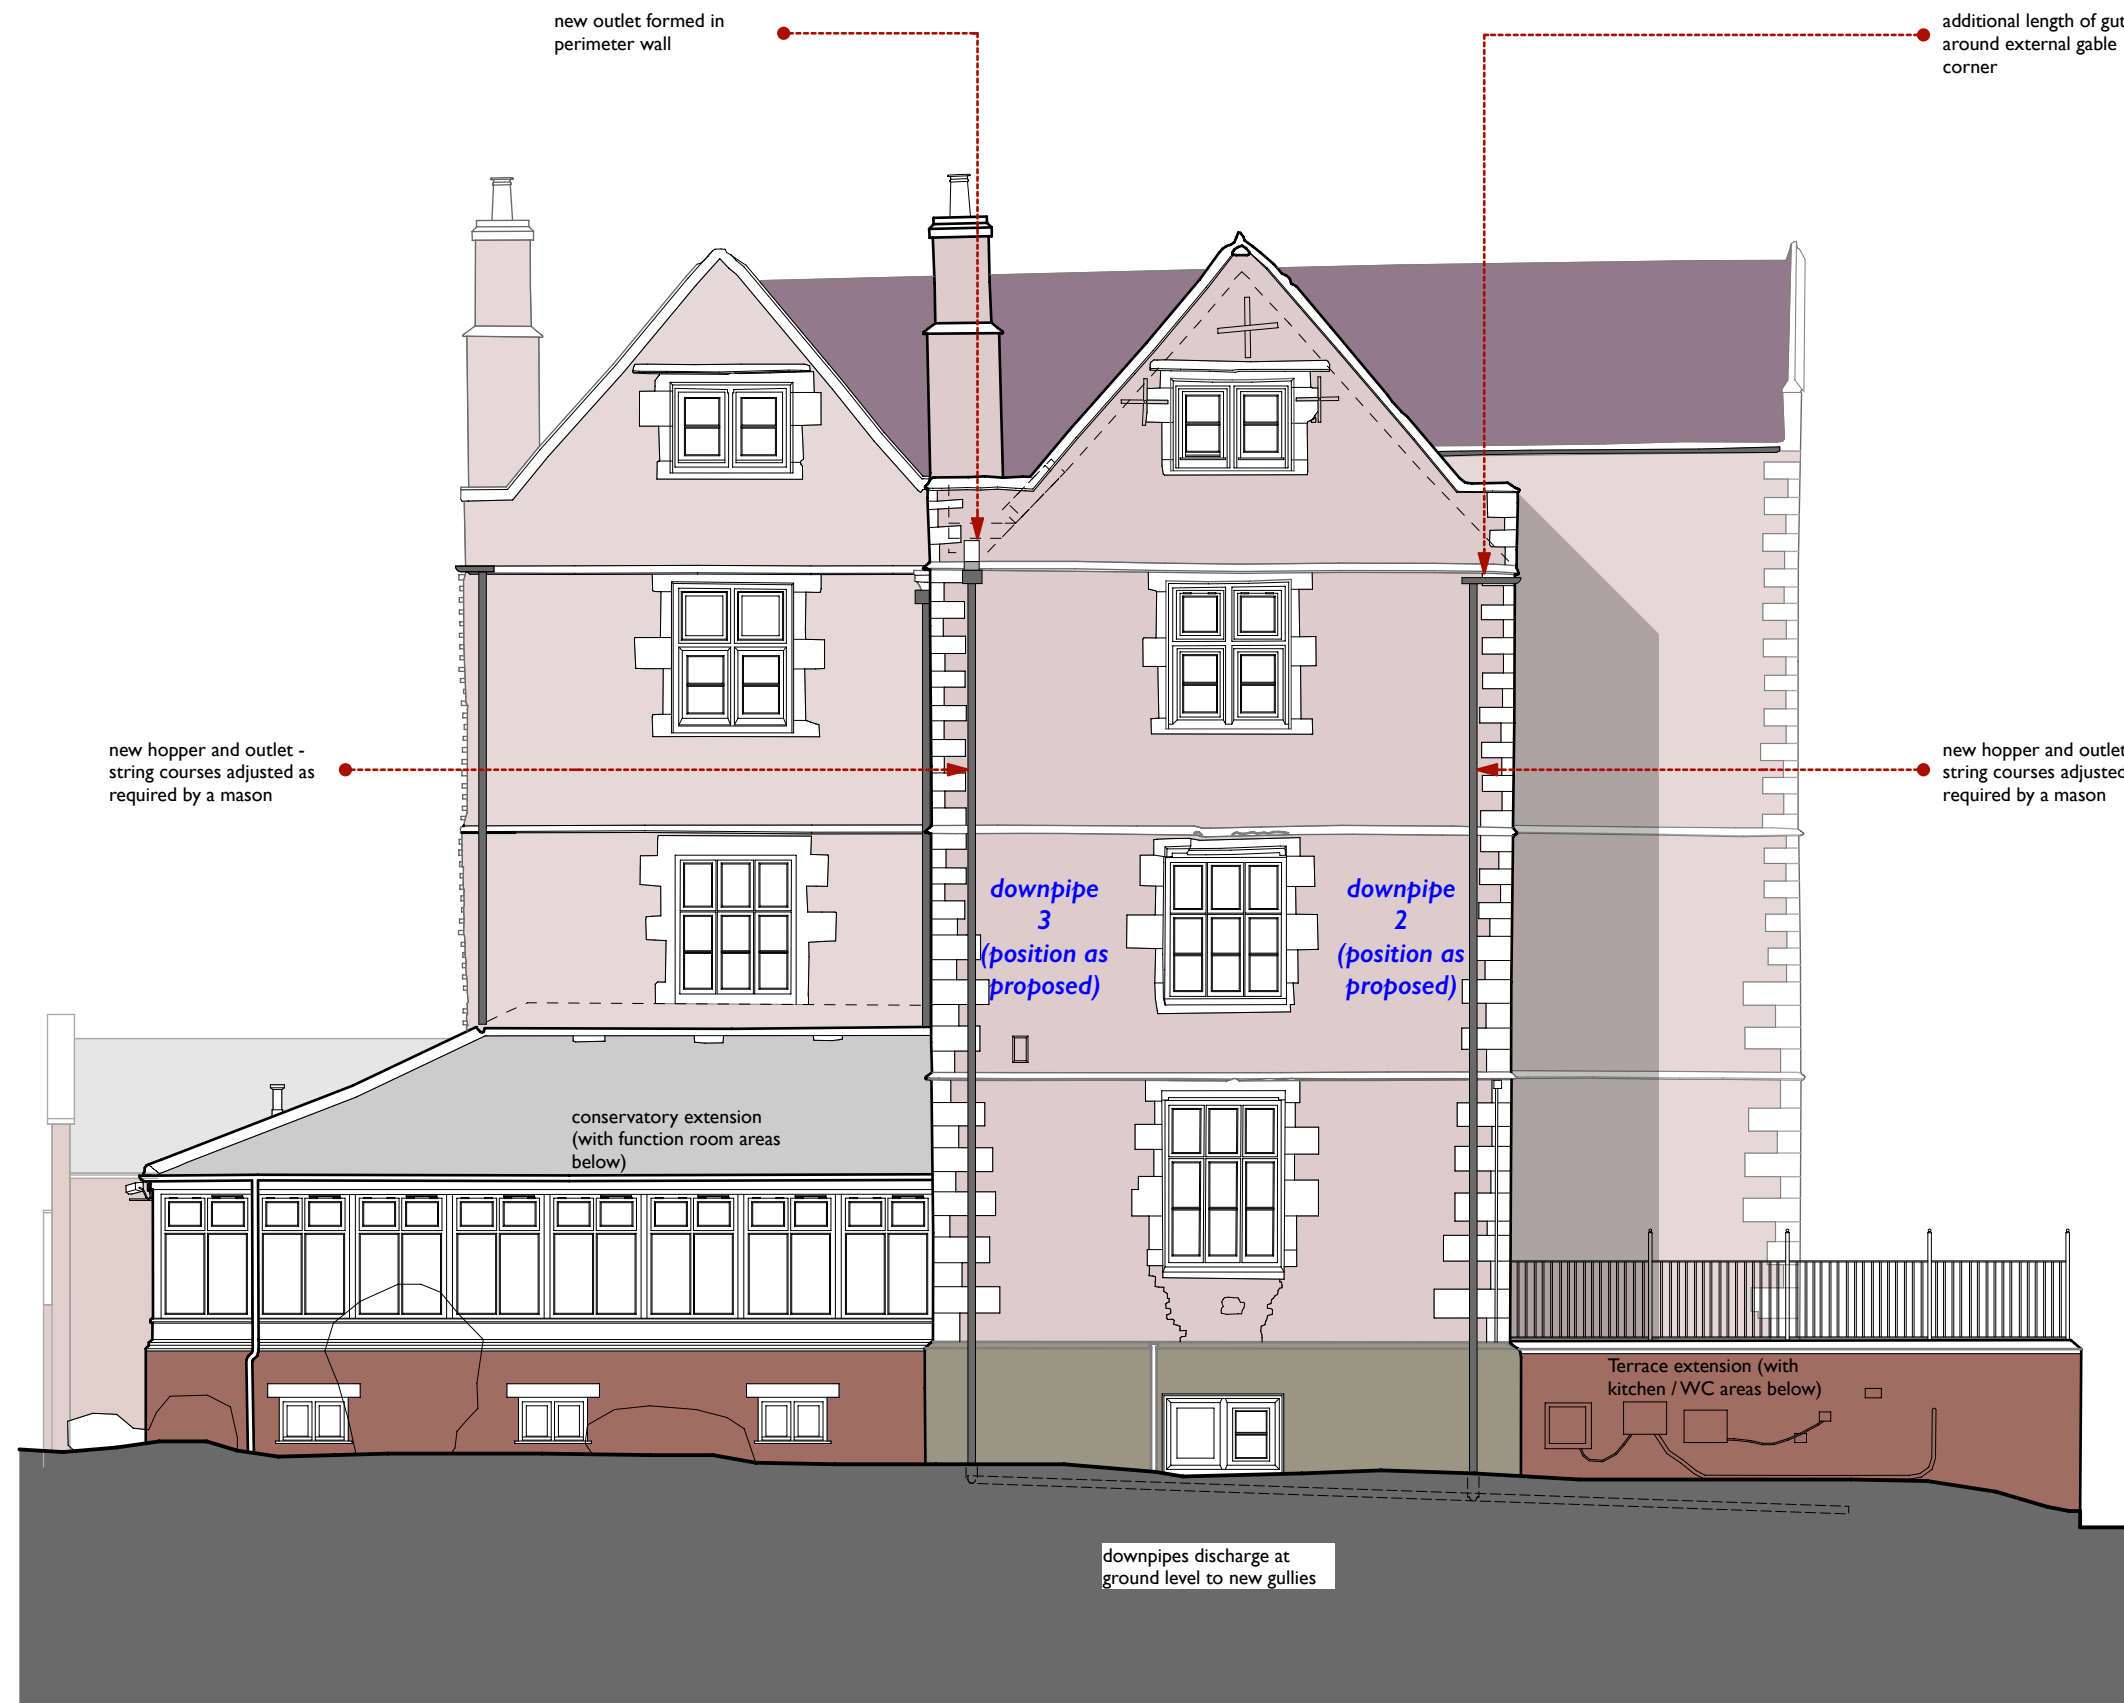

SOUTH-EAST ELEVATION

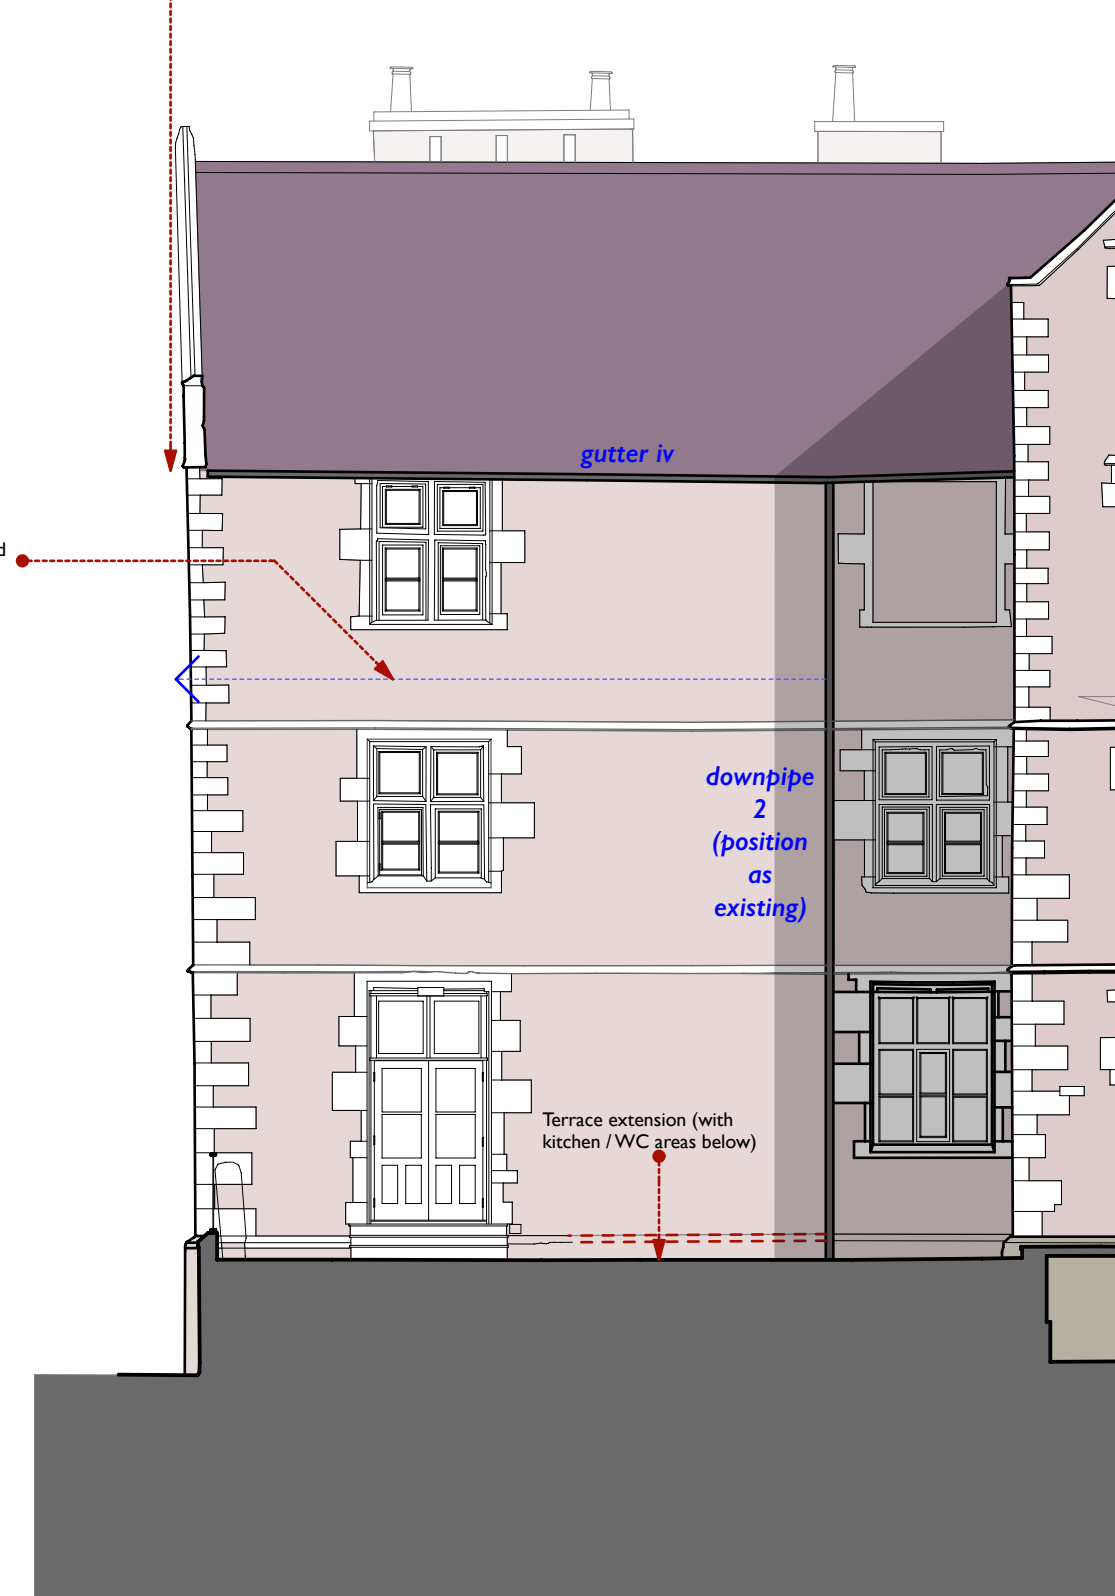

NORTH ELEVATION

