


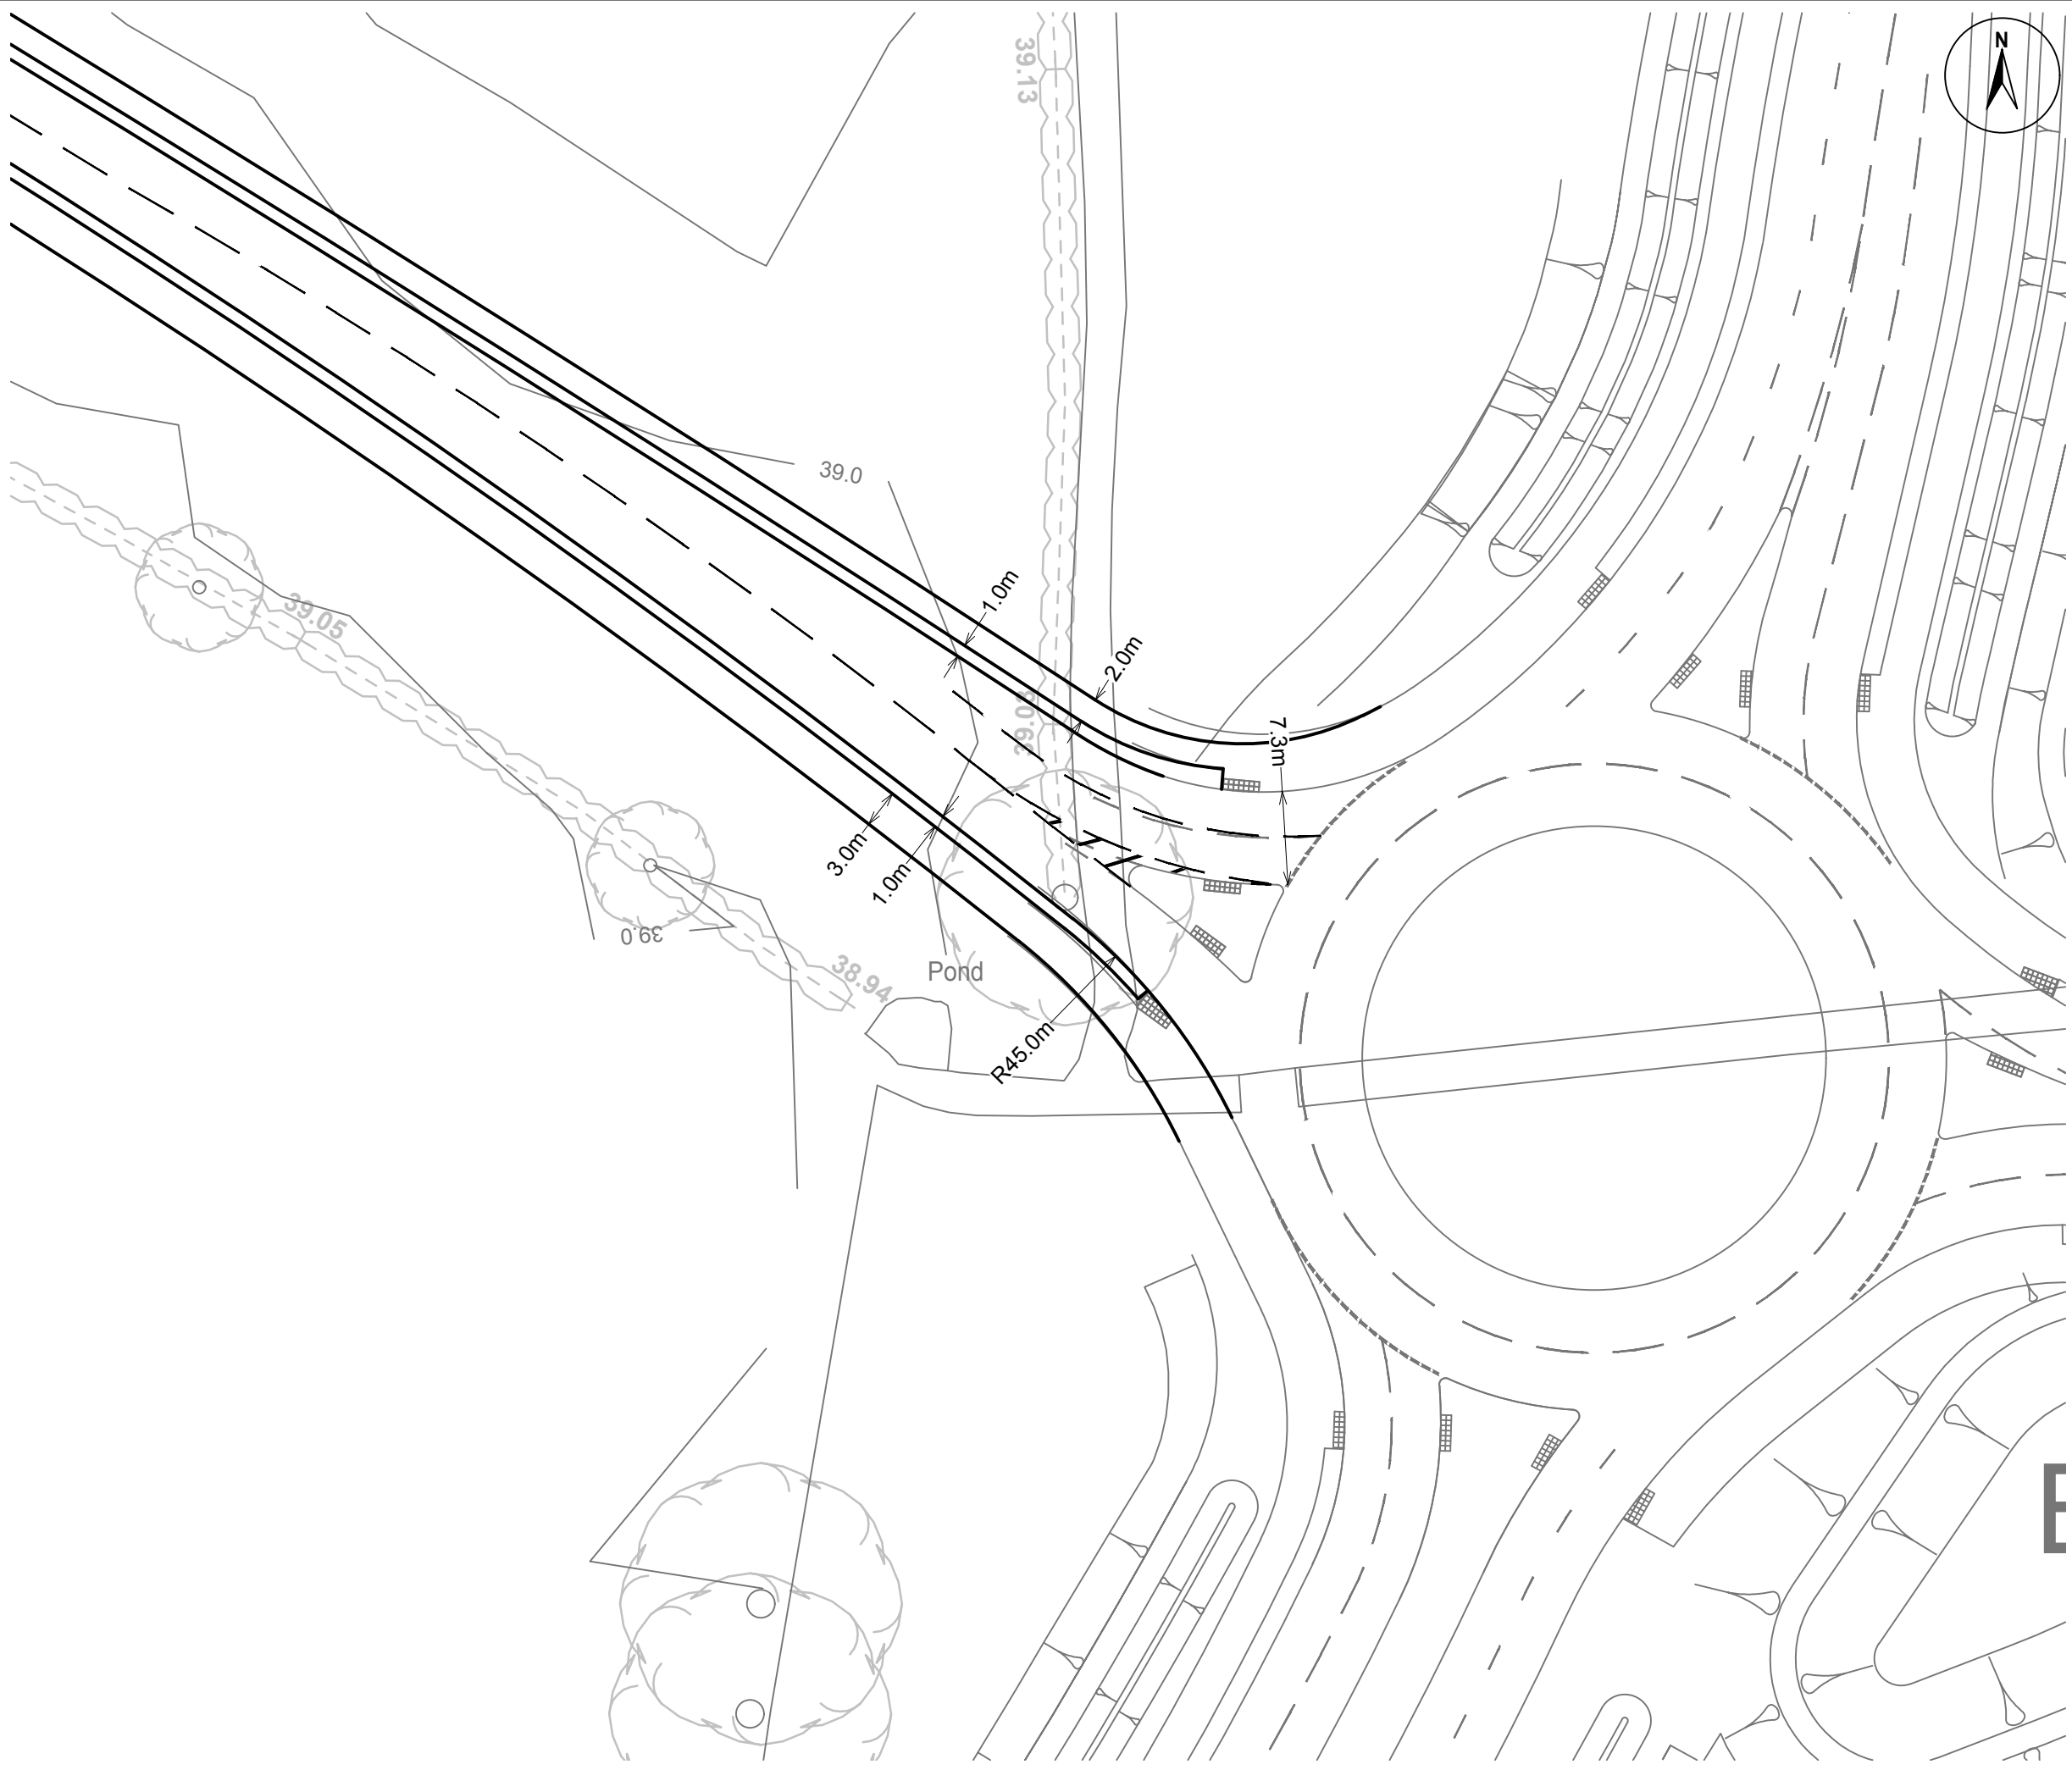

- © 2019 RPS Group
- NOTES
1. This drawing has been prepared in accordance with the scope of RPS's appointment with its client and is subject to the terms and conditions of that appointment. RPS accepts no liability for any use of this document other than by its client and only for the purposes for which it was prepared and provided.
 2. If received electronically it is the recipients responsibility to print to correct scale. Only written dimensions should be used.
 3. This drawing is to be read in conjunction with all relevant scheme drawings.

Drawing based upon BWB drawing ref
IFP-BWB- HGN-XX-M2-D-102_Chellaston
Road Layout 2D Model

Rev	Description	By	CB	Date
-----	-------------	----	----	------



140 London Wall, London, EC2Y 5DN
T: +44(0)20 7280 3300 E: transport@rpsgroup.com

Client Hallam Land Management

Project Wragley Way, Derby

Title New SDITL Road Junction and
Access to Development Site
(Junction ref 19)

Status	Drawn By	PM/Checked by
PRELIMINARY	AJ	MA

Project Number	Scale @ A3	Date Created
JNY9033	1:500	May 2019

RPS Drawing/Figure Number	Rev
JNY9033-19	

rpsgroup.com