


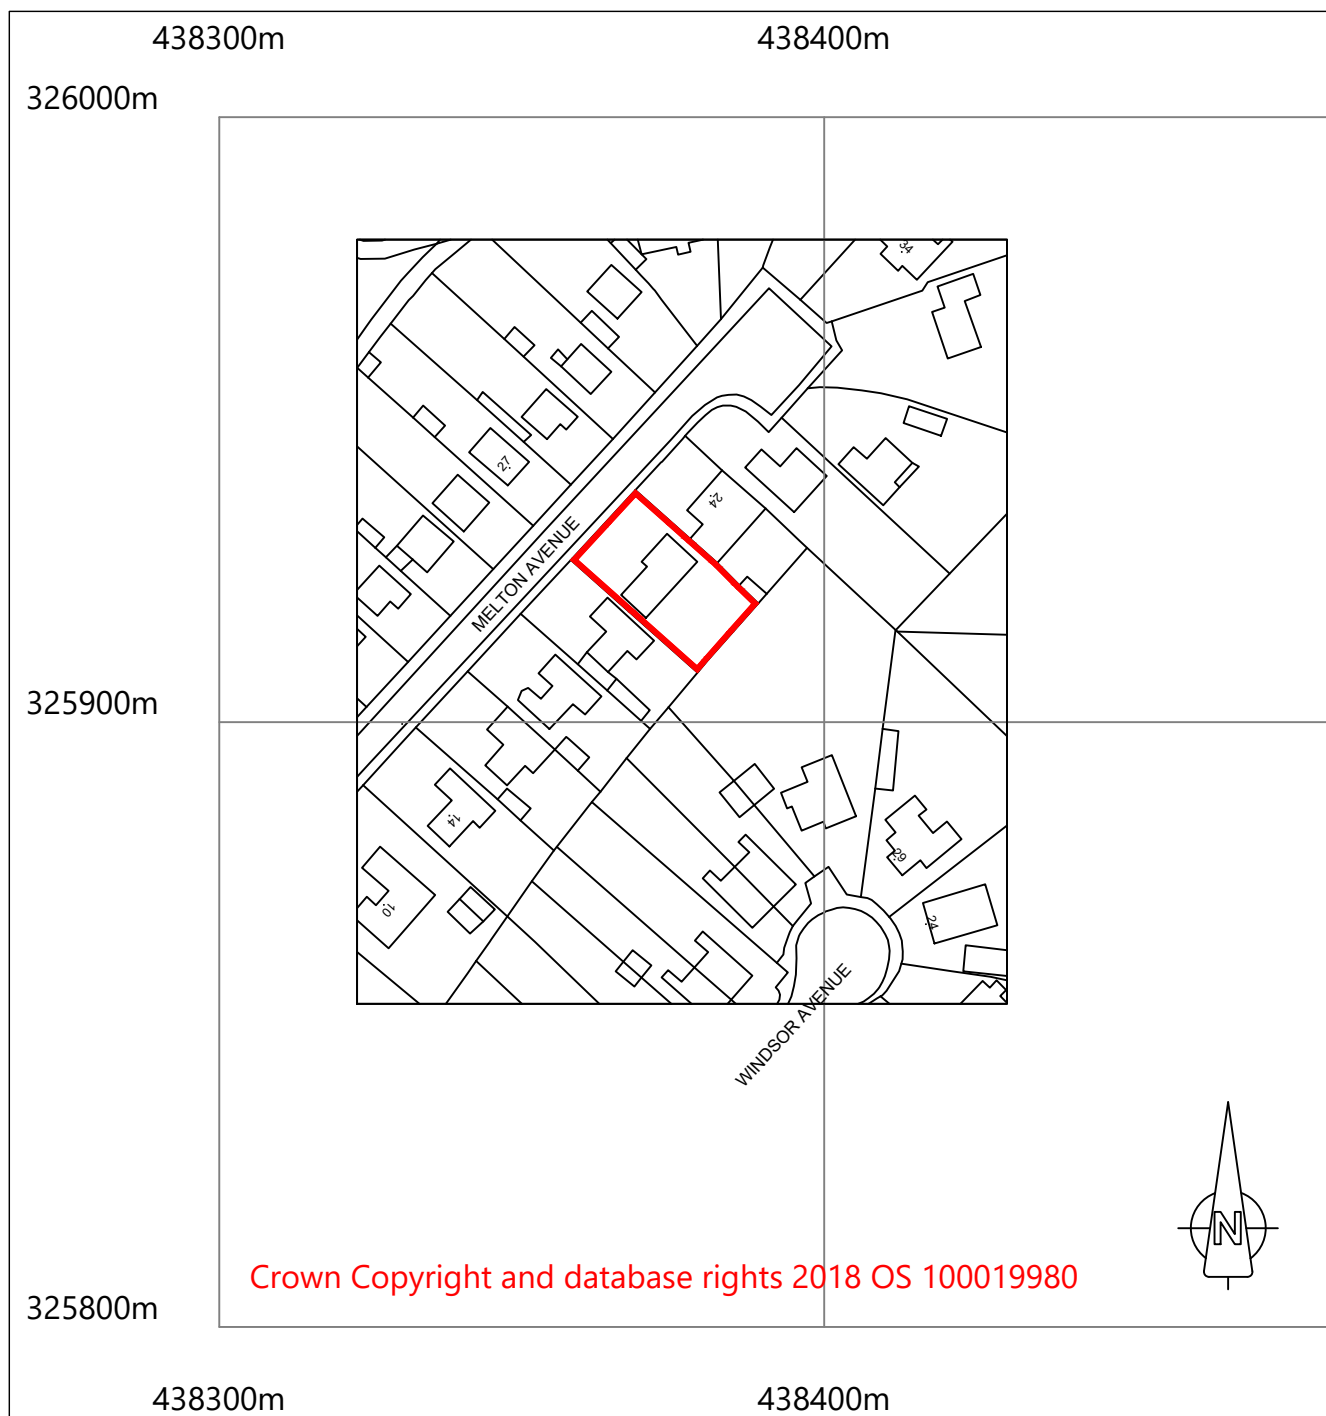

EXTENSION & ALTERATIONS TO DWELLING

AT 22 MELTON AVENUE MELBOURNE DERBYSHIRE DE73 8FP

Location Plan

Scale 1:1250 at A4