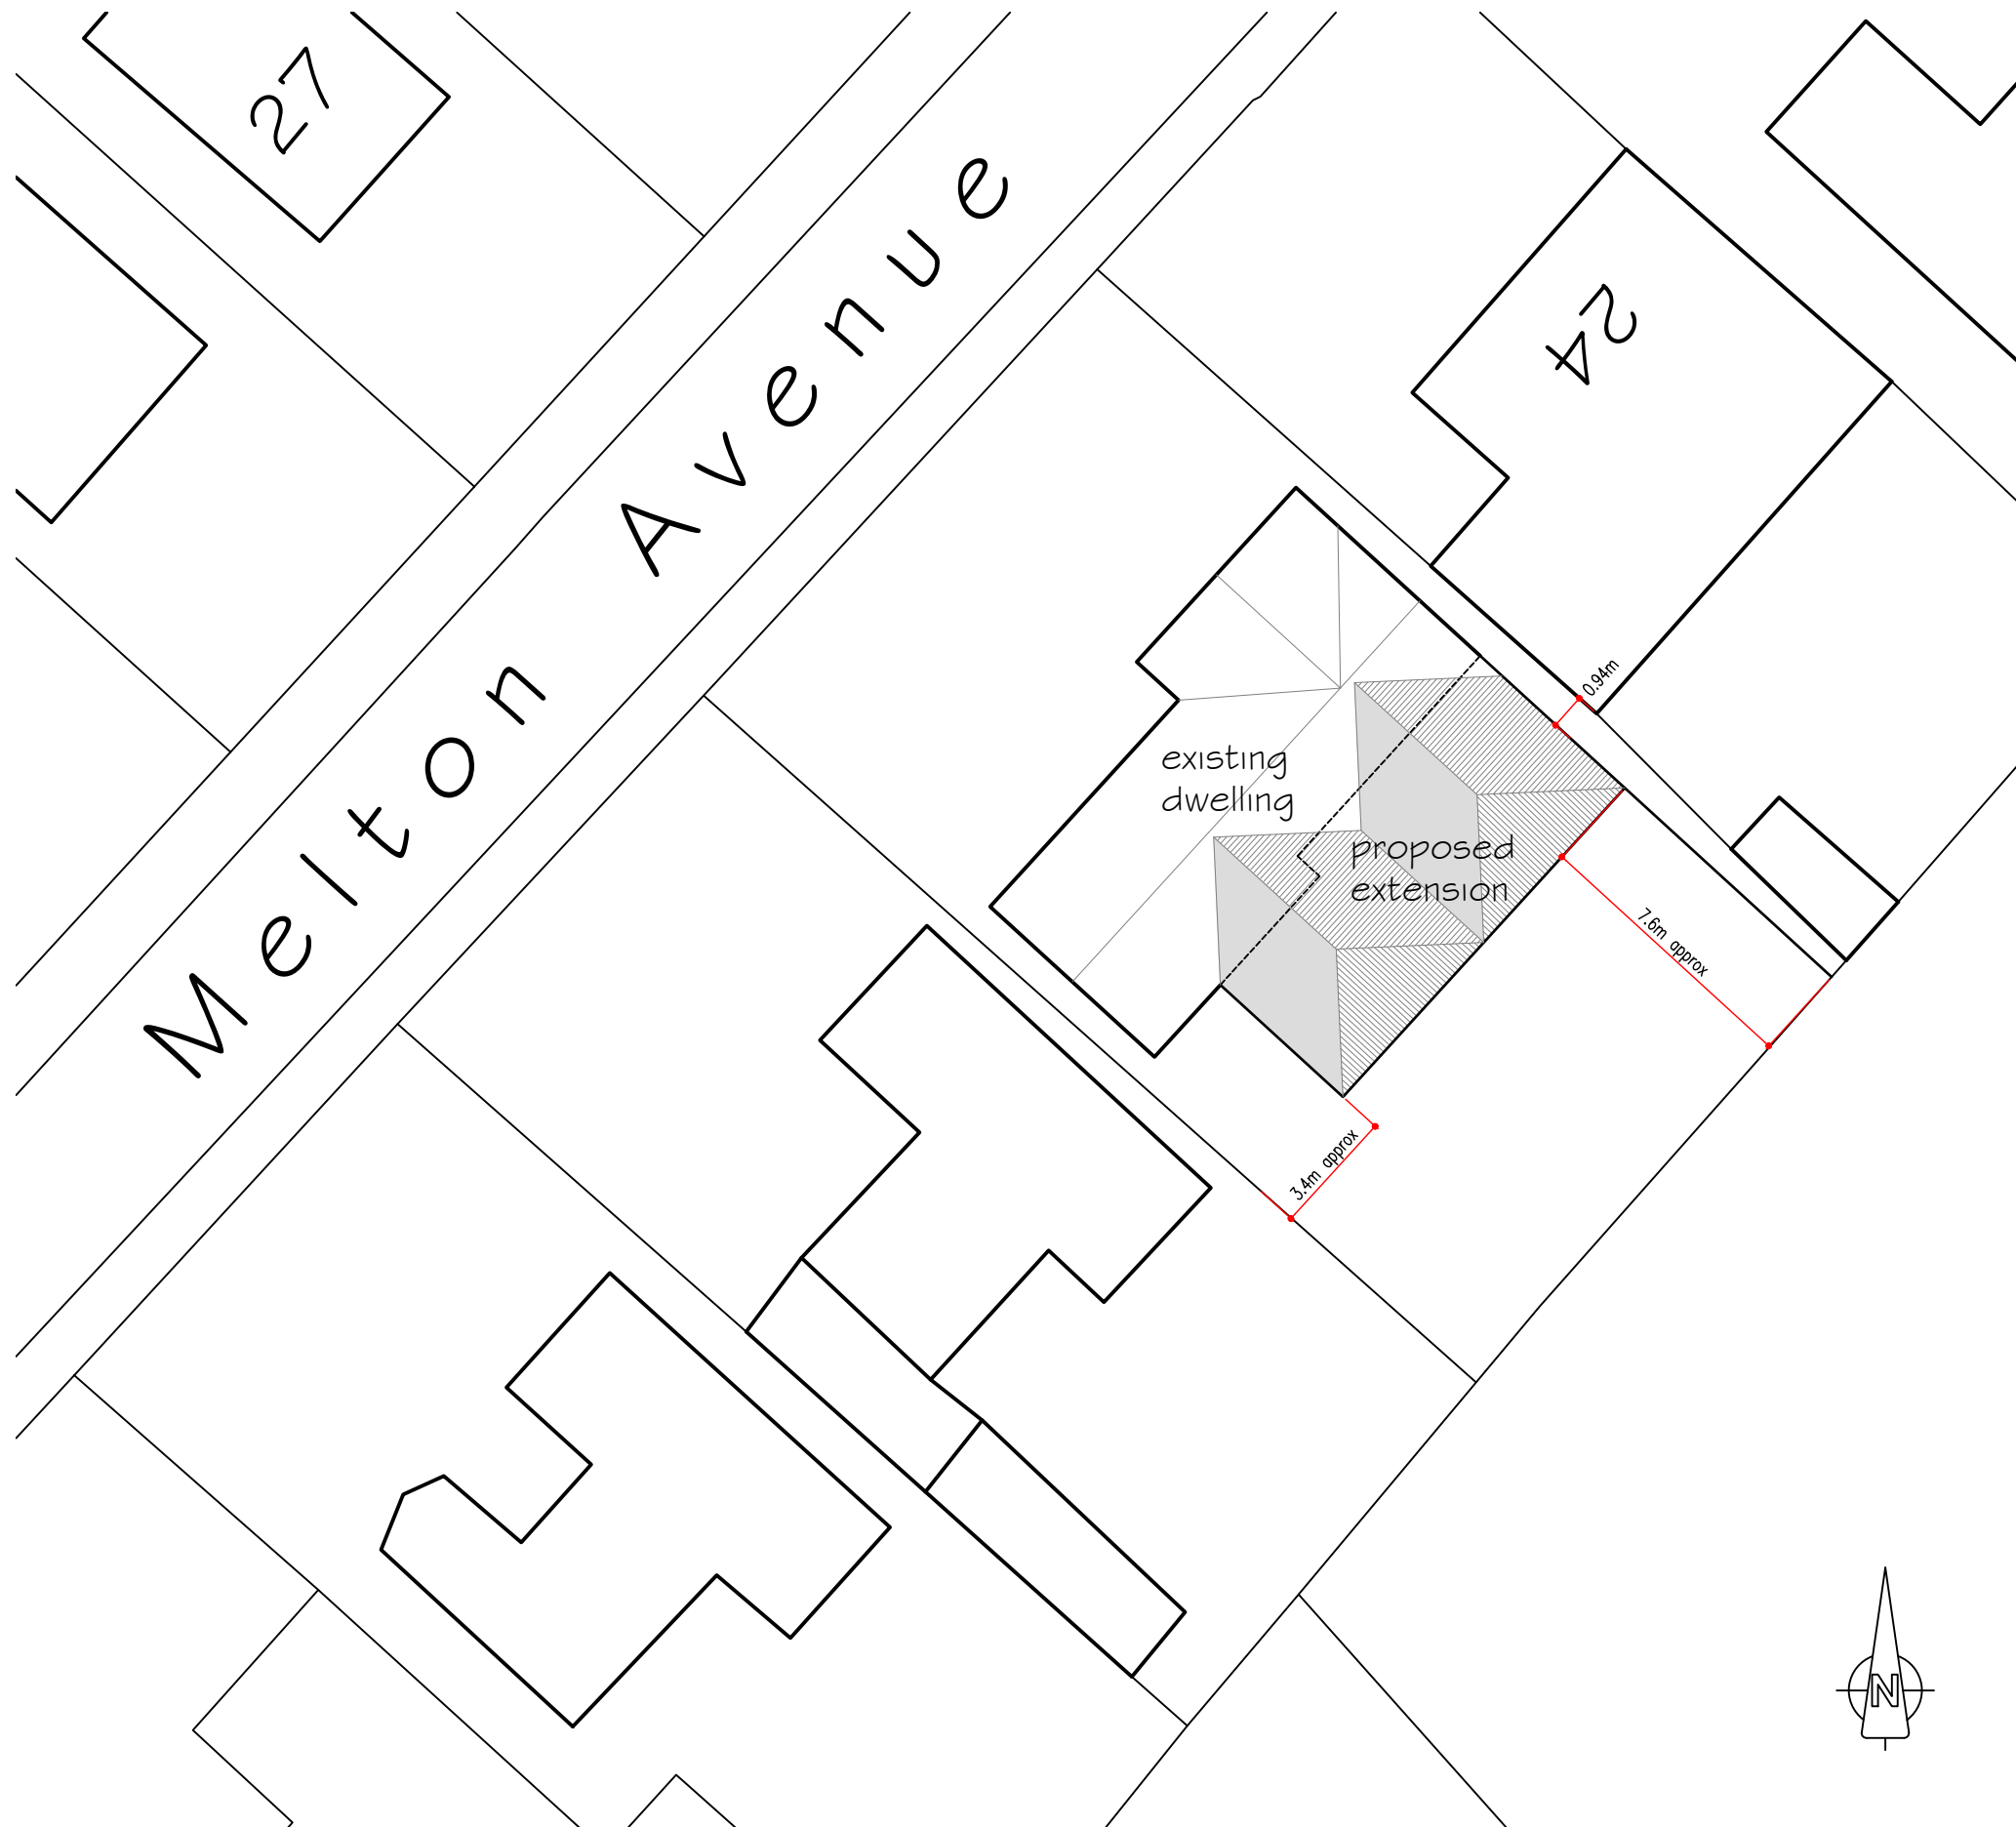


Project PROPOSED EXTENSION & ALTERATIONS TO DWELLING	
Site 22 MELTON AVENUE MELBOURNE DERBYSHIRE DE73 8FP	
Client MR & MRS J COTON	
Title BLOCK PLAN ON SITE	
Project number	18051
Date	Jan. 2019
Drawing No.	18051.03
Scale	1 : 200
Plot Size	A3

Mark Blood
Building Design
Architectural Services

Manor Farm House
London Road
Shardlow Derbyshire

Phone 01332 794912
e-mail design@markblood.co.uk

Web : www.markblood.co.uk