


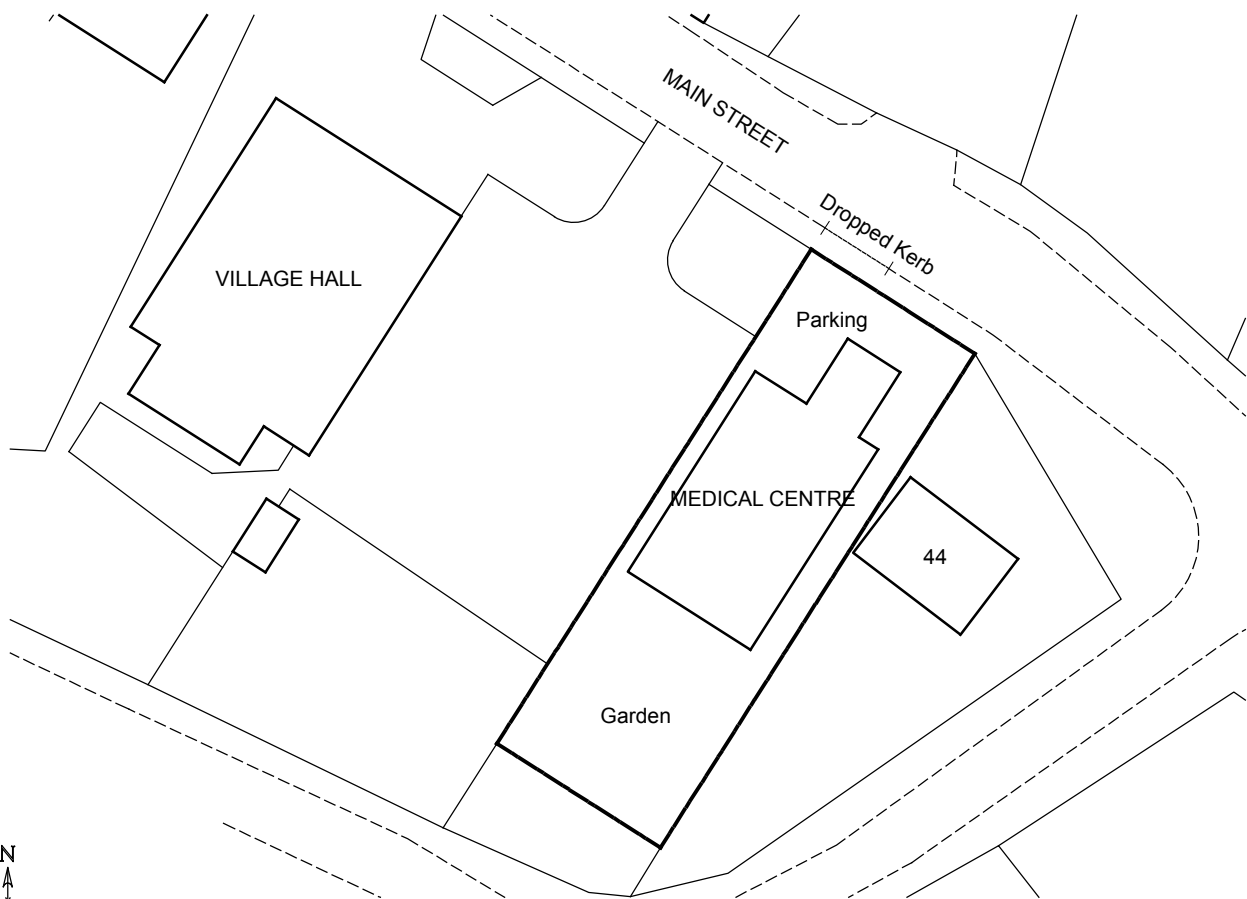

BLOCK PLAN
1:500

Rev A: Garden vehicle access omitted

17 Sep 19



Manor Barn
Lullington Road
Coton In The Elms
Derbyshire DE12 8EP

01283 763392
enquiries@jdparchitects.co.uk

Project FORMER MEDICAL CENTRE
ROSLISTON

Drawing BLOCK PLAN

Client Mr & Mrs Brown

Date July 19

Scale 1:500

Dwg No 1923/05A