



No.	26905PL01	Client	El Group	Created	15-08-19	Amend	KLV	Typeface	MrsEavesRoman/ Cylburn
Issue	3	Project	Old Talbot	Designer	KLV	Date	30-09-19	Colours	RAL 1014RAL 7008RAL 8022
Page	1 of 9	Location	Hilton	Approved	M Baines	Approved	M Baines	Decorating	RAL 1014RAL 1014

This scheme is a visual representation of our signage proposal. Sizes, colours and physical attributes of the actual signage may vary due to the limitations of the manufacturing process.
This document is the property of Omega Signs Ltd, and must not be passed on to third parties without prior consent. Any unauthorised use of this document will result in a design fee being charged.
Copyright © Omega Signs 2019.

Omega Signs Limited
Newmarket Approach, Leeds, LS9 0RJ
T: 0113 240 3000 F: 0113 249 2228
E: info@omega-signs.co.uk
www.omega-signs.co.uk
 





378mm

456mm

184mm
238mm


Item 02

Item 01
01no Signwriting to gable end,
illuminated by floodlight with black case,
replacing existing lighting.
Size: 3300mm x 1688mm
Scale: 1:20

Item 02
01no Amenity signwriting,
illuminated by floodlight with black case,
replacing existing lighting.
Size: 3300mm x 490mm (O/A span)
Scale: 1:20

Item 03
01no Signwriting to front elevation,
illuminated by floodlight with black case,
replacing existing lighting.
Size: 3600mm x 1130mm
Scale: 1:20

Item 04
01no New pictorial sign fitted to new
bracket with new trough light.
Size: 900mm x 900mm
Scale: 1:10

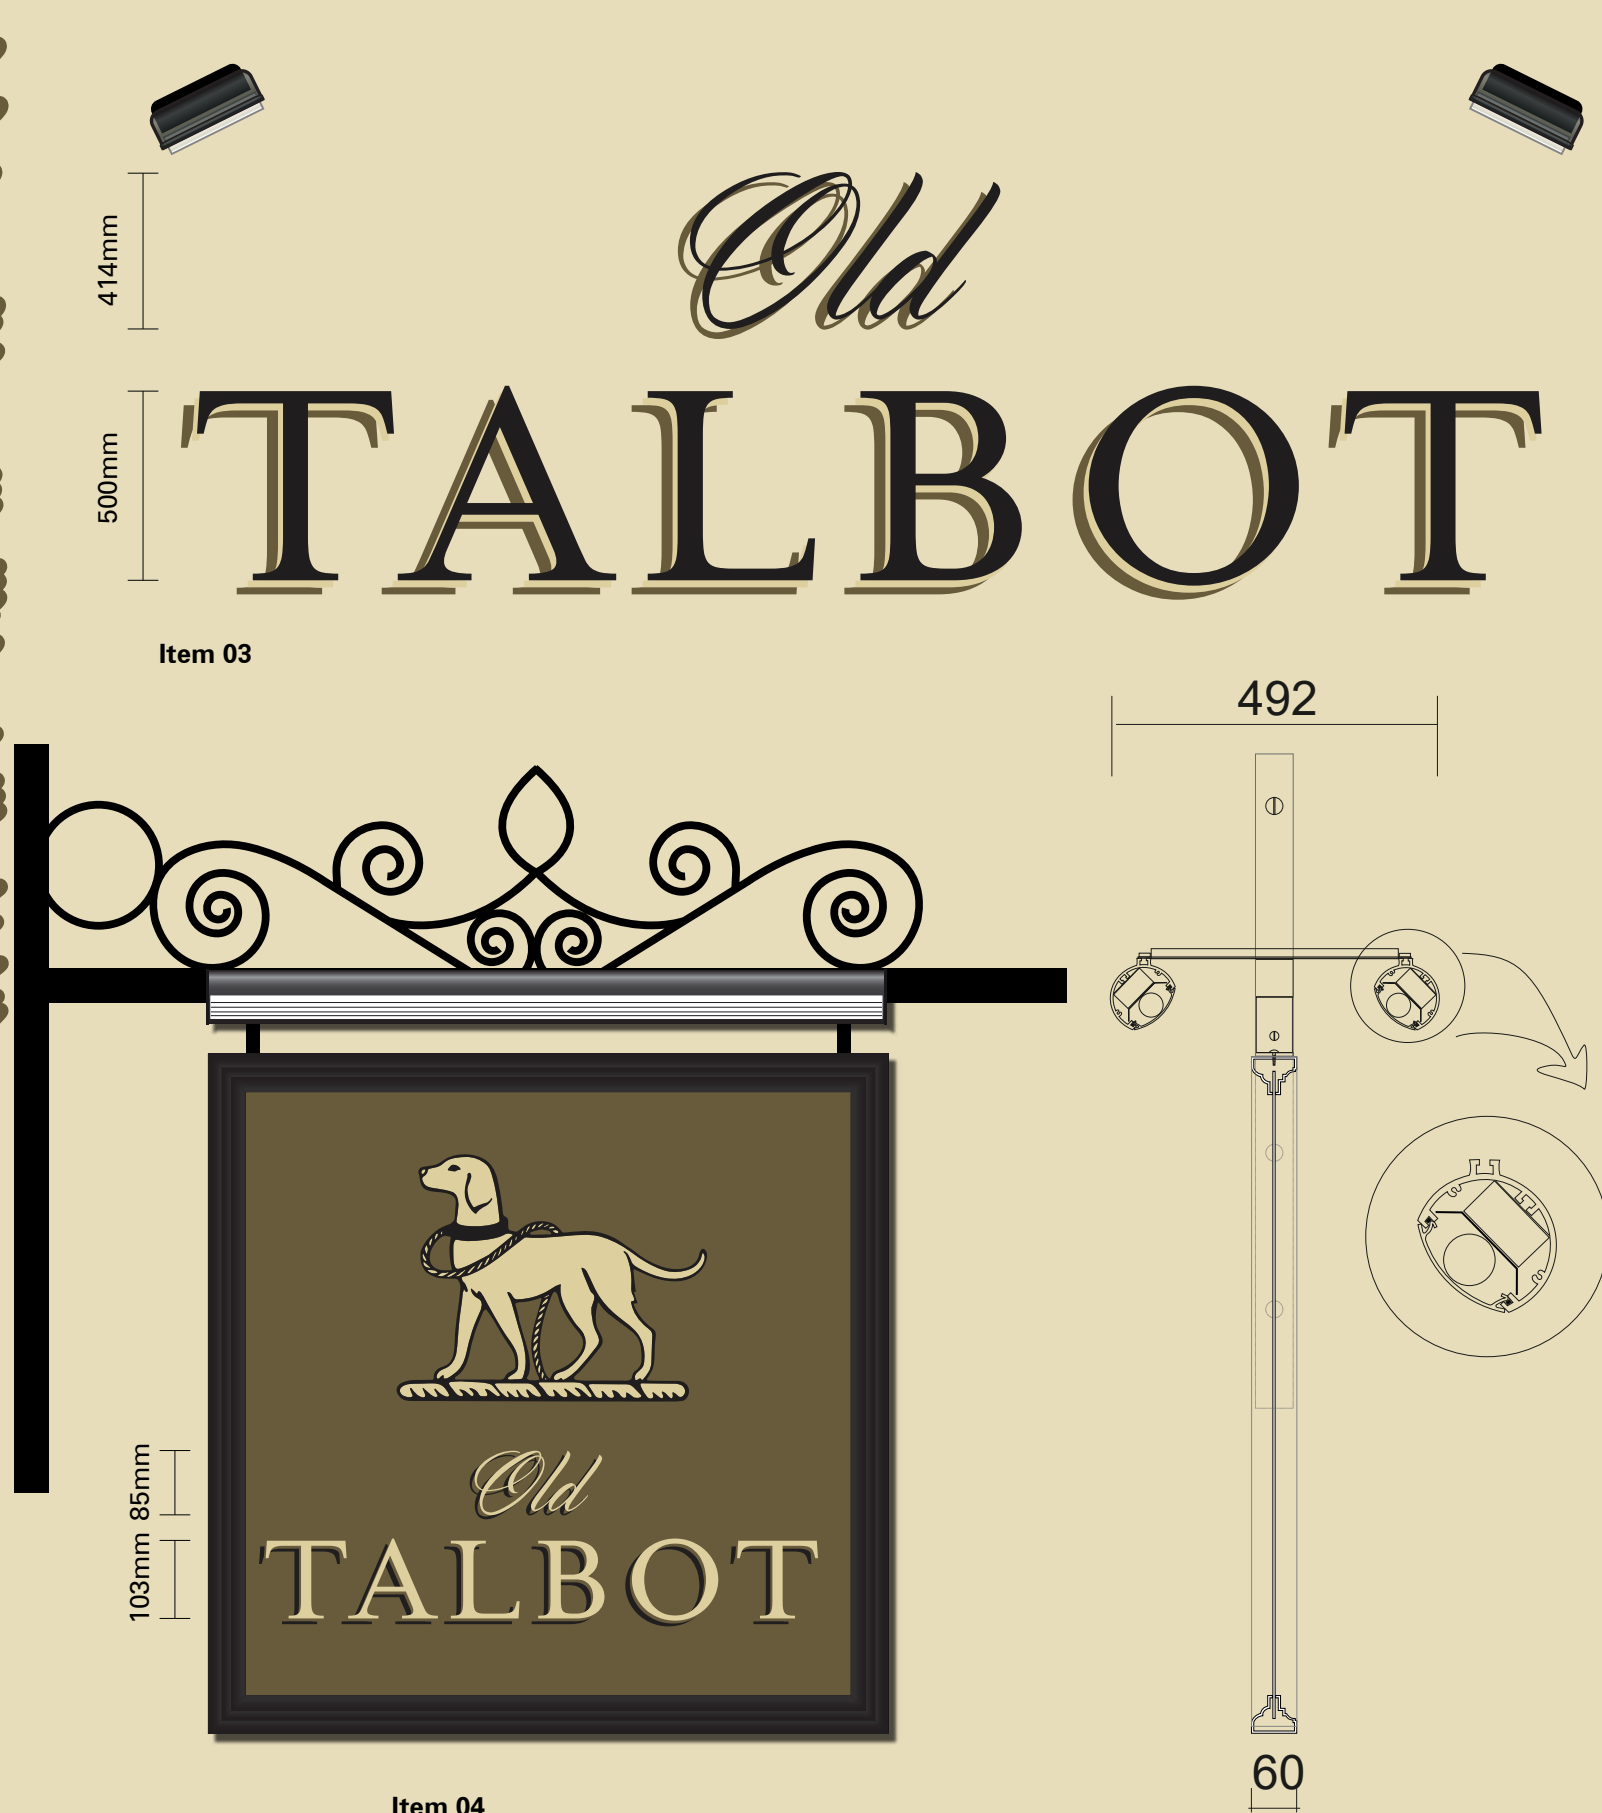

414mm

500mm

Item 03

103mm
85mm

Item 04

492

60

No. 26905PL01

Client El Group

Created 15-08-19

Amend KLV

Typeface MrsEavesRoman/ Cylburn

This scheme is a visual representation of our signage proposal. Sizes, colours and physical attributes of the actual signage may vary due to the limitations of the manufacturing process.
This document is the property of Omega Signs Ltd, and must not be passed on to third parties without prior consent. Any unauthorised use of this document will result in a design fee being charged.
Copyright © Omega Signs 2019.

Omega Signs Limited
Newmarket Approach, Leeds, LS9 0RJ
T: 0113 240 3000 F: 0113 249 2228
E: info@omega-signs.co.uk
www.omega-signs.co.uk

OmegaSigns[®]
the sign of excellence

Issue 3

Project Old Talbot

Designer KLV

Date 30-09-19

Colours RAL 1014 RAL 7008 RAL 8022

Page 3 of 9

Location Hilton

Approved M Baines

Approved M Baines

Decorating RAL 1014 RAL 1014

Item 05



192mm | Beer Garden
202mm | *To Rear*

204mm | Cask Ales &
206mm | *Fine Wines*

Item 05
01no Signwriting to front elevation,
illuminated by floodlight with black case,
replacing existing lighting.
Size: 1600mm x 1250mm
Scale: 1:20


Item 06
01no Bottom fixed brass lantern
Size: 470mm x 760mm
Scale: NTS

Item 07
01no Wall mounted chalk board
Size: 600mm x 900mm
Scale: 1:20

Item 06




Item 07

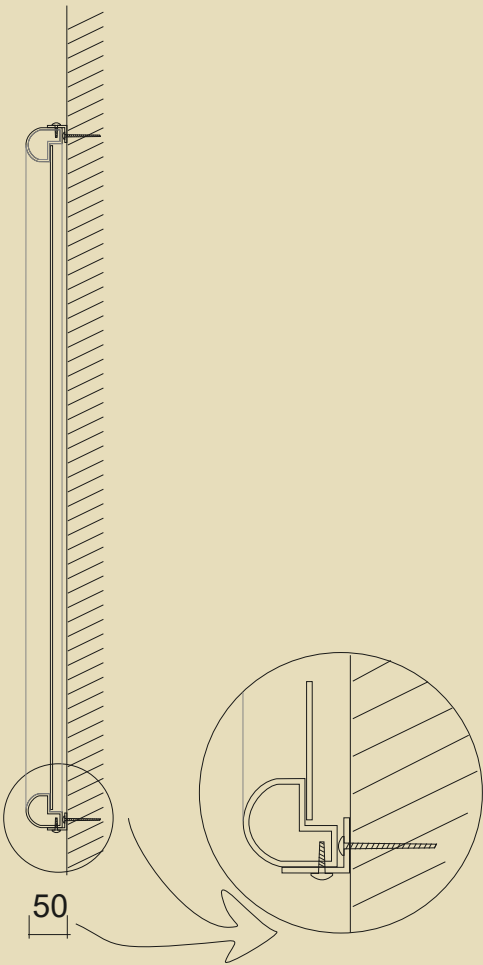







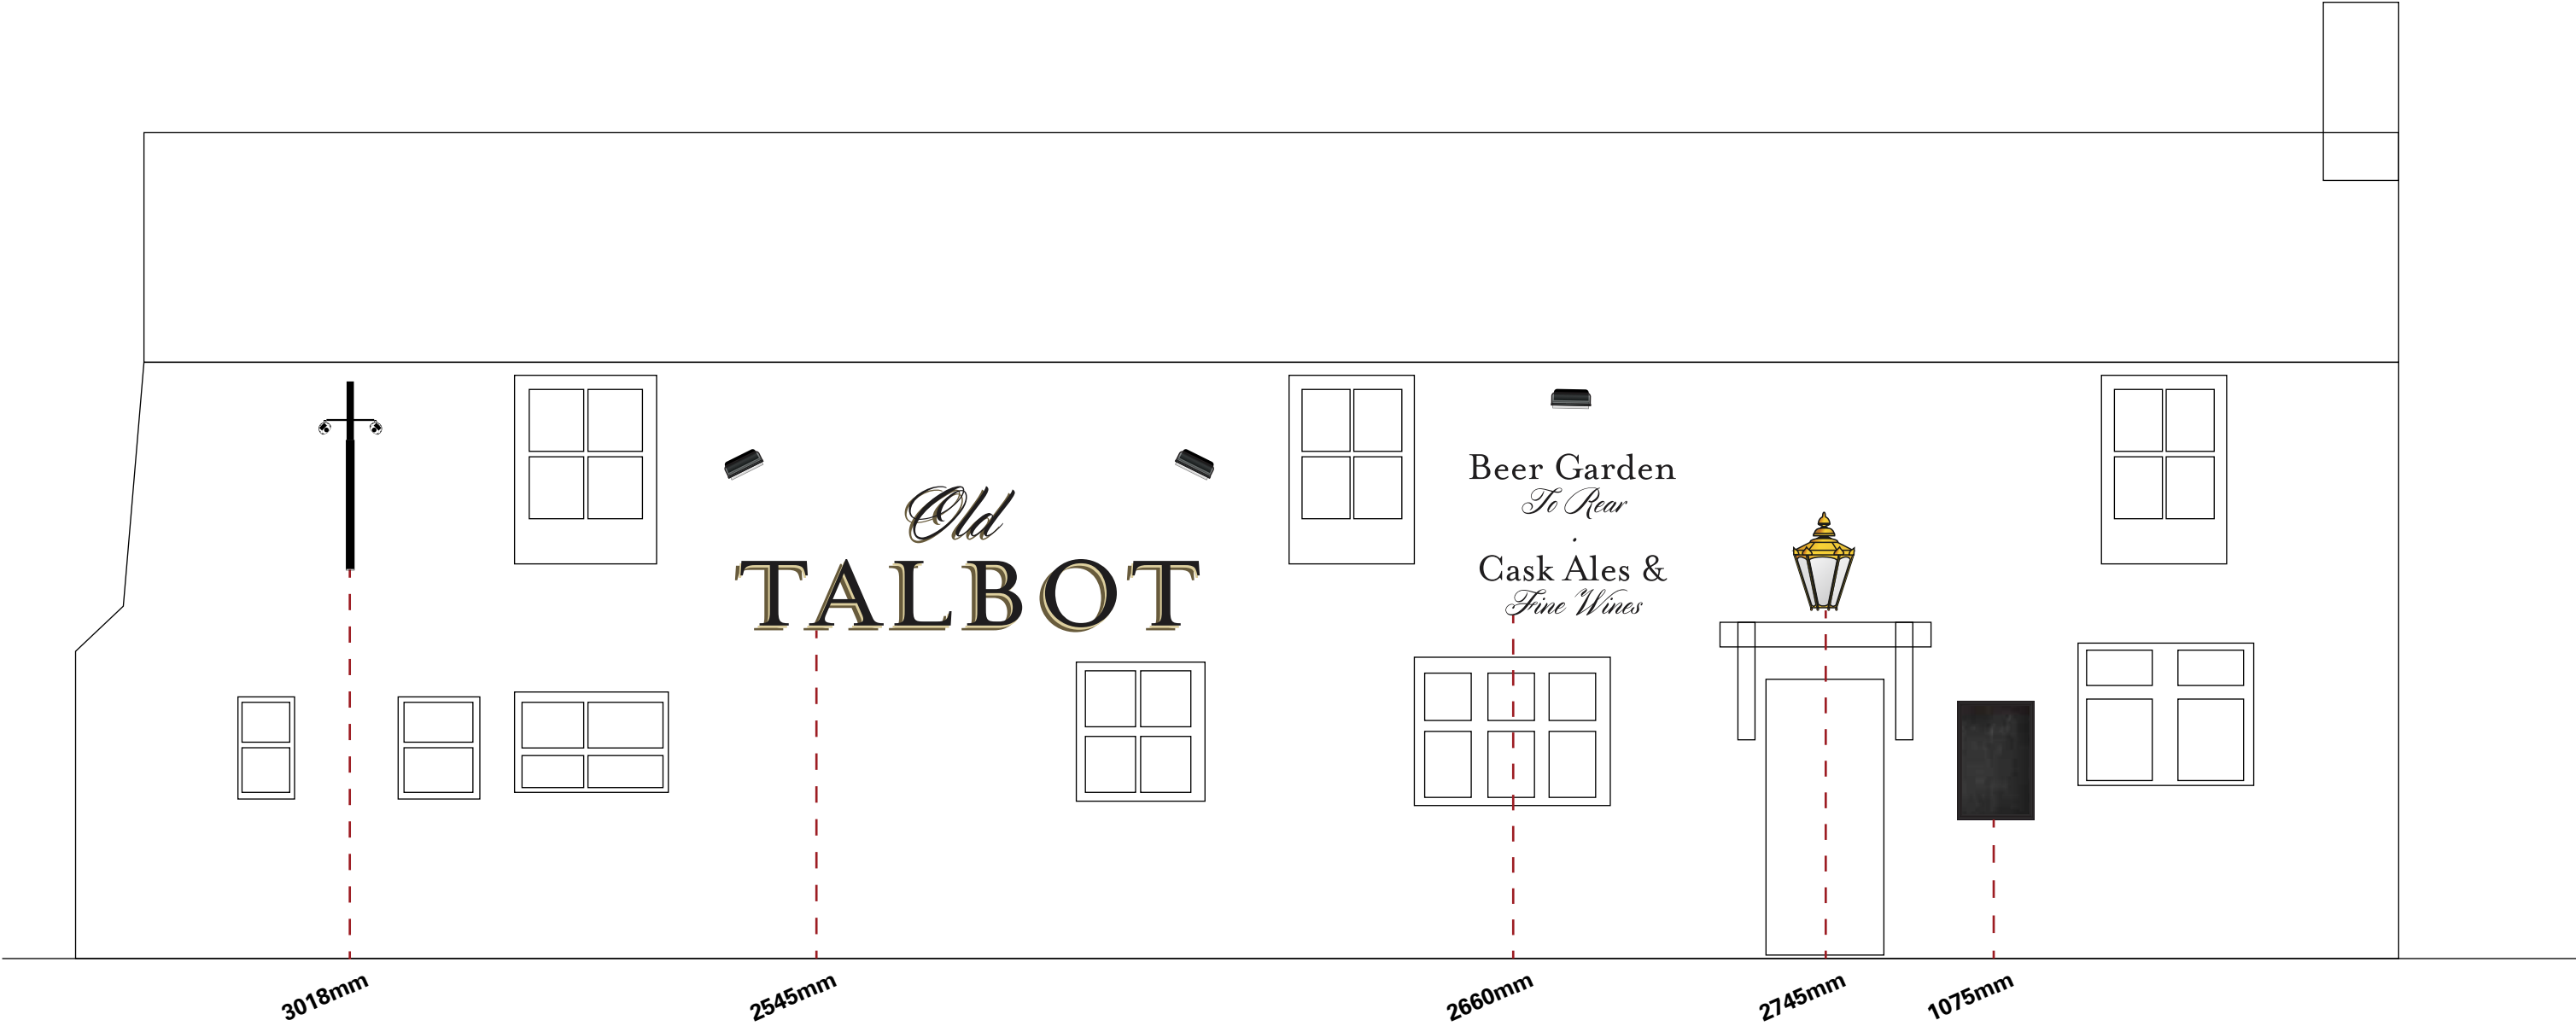

SCALE 1 : 50
SCALE 1 : 1
@A3

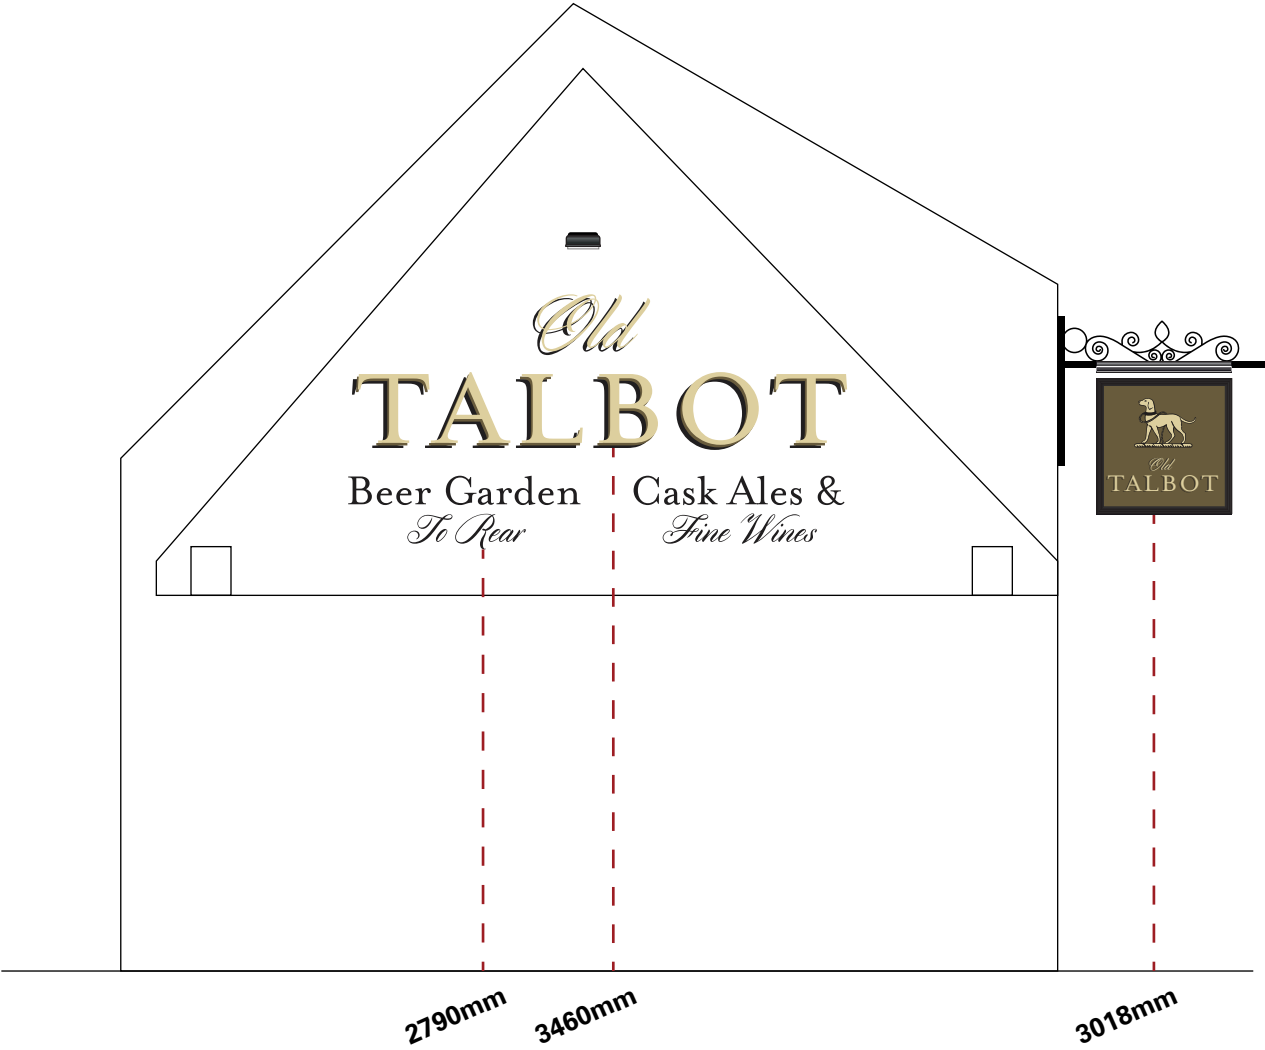

SCALE 1 : 50
SCALE 1 : 1
@A3

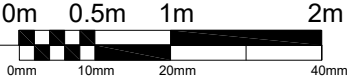

No. 26905PL01

Client El Group

Created 15-08-19

Amend KLV

Typeface MrsEavesRoman/ Cylburn

This scheme is a visual representation of our signage proposal. Sizes, colours and physical attributes of the actual signage may vary due to the limitations of the manufacturing process.
This document is the property of Omega Signs Ltd. and must not be passed on to third parties without prior consent. Any unauthorised use of this document will result in a design fee being charged.
Copyright © Omega Signs 2019.

Omega Signs Limited
Newmarket Approach, Leeds, LS9 0RJ
T: 0113 240 3000 F: 0113 249 2228
E: info@omega-signs.co.uk
www.omega-signs.co.uk



Issue 3

Project Old Talbot

Designer KLV

Date 30-09-19

Colours

RAL 1014 RAL 7008 RAL 8022

Page 8 of 9


Location Hilton

Approved M Baines

Approved M Baines

Decorating

RAL 1014 RAL 1014

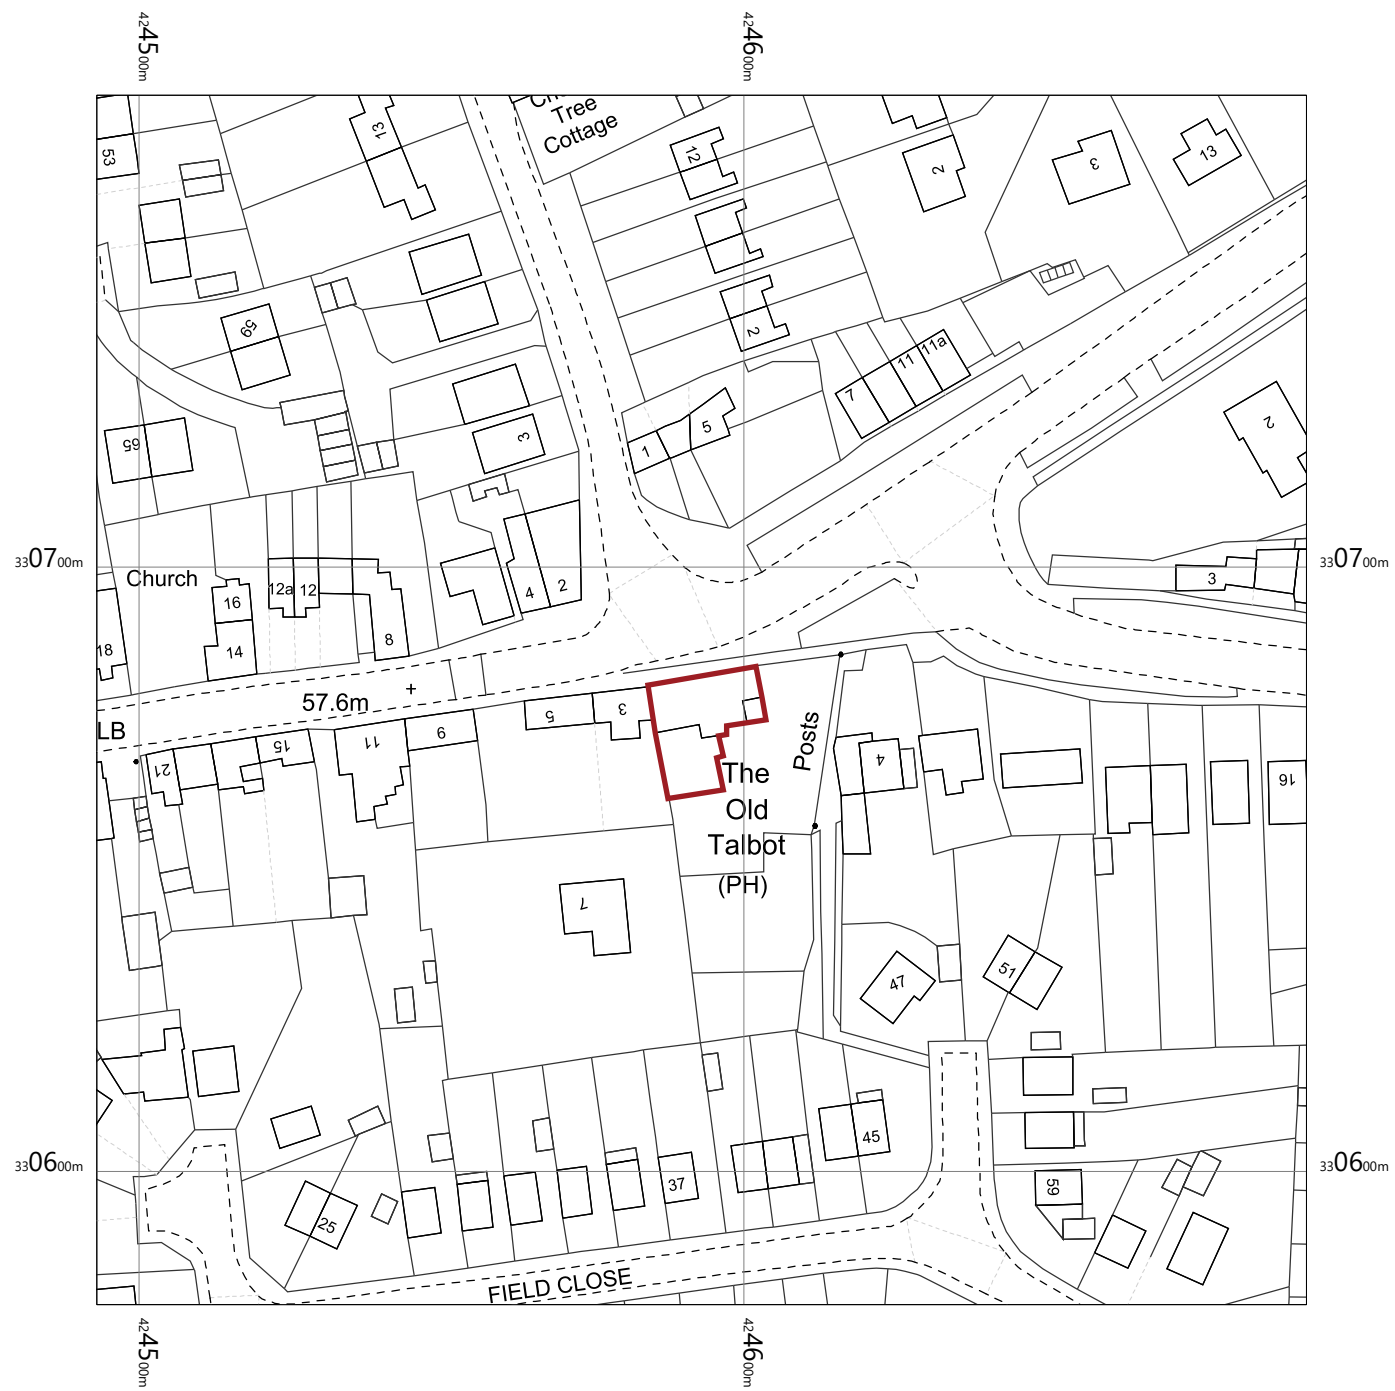

SCALE 1 : 1250
SCALE 1 : 1
@A3

0m 25m 50m
0m 20mm 40mm

No. 26905PL01

Client El Group

Created 15-08-19

Amend KLV

Typeface MrsEavesRoman/ Cylburn

Issue 3

Project Old Talbot

Designer KLV

Date 30-09-19

Colours RAL 1014 RAL 7008 RAL 8022

Page 9 of 9

Location Hilton

Approved M Baines

Approved M Baines

Decorating RAL 1014 RAL 1014

This scheme is a visual representation of our signage proposal. Sizes, colours and physical attributes of the actual signage may vary due to the limitations of the manufacturing process.
This document is the property of Omega Signs Ltd, and must not be passed on to third parties without prior consent. Any unauthorised use of this document will result in a design fee being charged.
Copyright © Omega Signs 2019.

Omega Signs Limited
Newmarket Approach, Leeds, LS9 0RJ
T: 0113 240 3000 F: 0113 249 2228
E: info@omega-signs.co.uk
www.omega-signs.co.uk

