



section of existing raised and fielded paneling between plasters to be carefully taken down.
NOTE: Paneling to be relocated to kitchen (room G.13) and incorporated where area of wall paneling is missing


existing ground floor 'blind' window GW.14
internal elevation

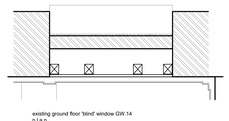


existing ground floor 'blind' window GW.14
plan

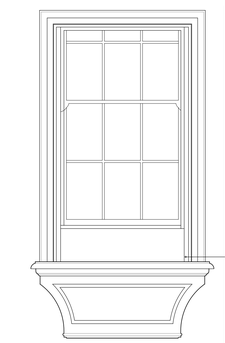


existing window FW.15

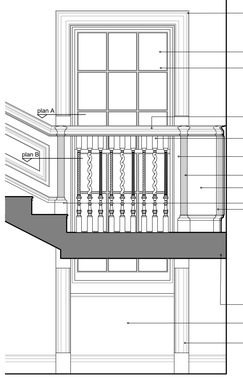


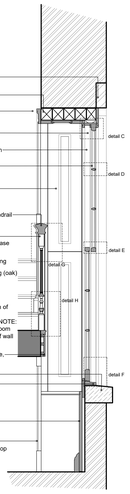


proposed ground floor windows GW.14
internal elevation

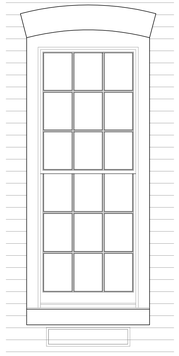


proposed ground floor window GW.14
external elevation

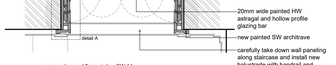


proposed ground floor window GW.14
plan A

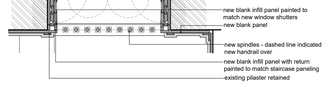


proposed ground floor window GW.14
plan B

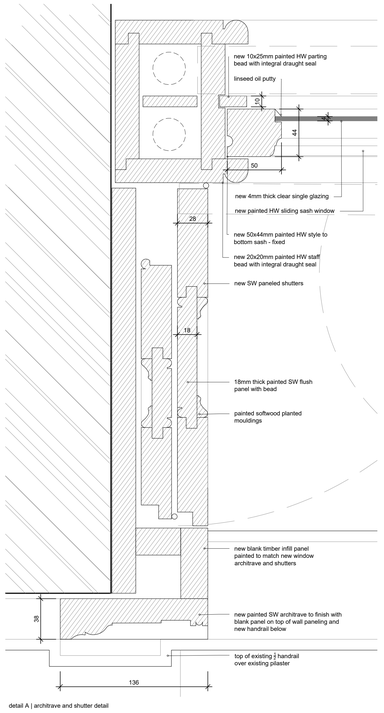


detail A | architrave and shutter detail

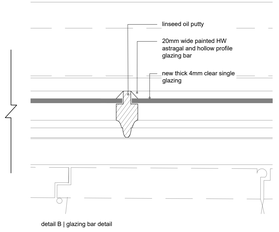


detail B | glazing bar detail

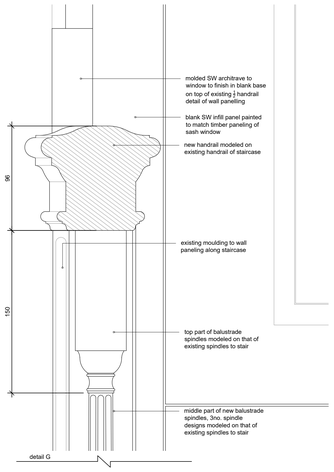


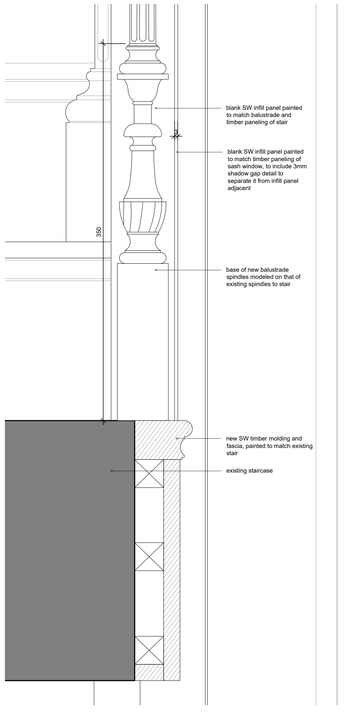


detail H

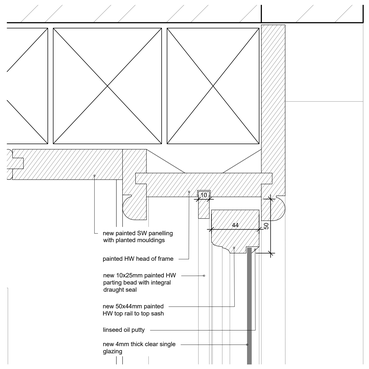


detail C | head detail

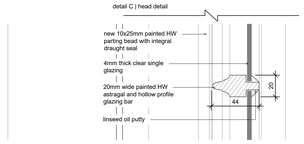

detail D | glazing bar detail

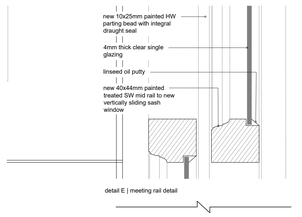

detail E | meeting rail detail

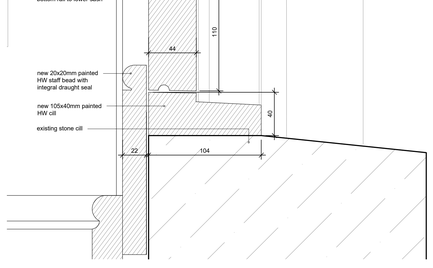

detail F | cill detail



Safety Health and Environmental Information

A0

The following risks are identified as unusual or unfamiliar to a competent contractor

CONSTRUCTION RISKS
There are no significant or unfamiliar risks

DEMOLITION RISKS (FUTURE)
There are no significant or unfamiliar risks

It is assumed that all work will be carried out by a competent contractor working, where appropriate, to an approved method statement

Notes:



REV	DETAILS	DATE	CHECKED

brownhill hayward brown
chartered architects
01043 224337 - mail@bhbarchitects.co.uk

Repair and Alteration to Walton Hall

Proposed Window Detail GW.14

Mr & Mrs Lyell

DRAWING NO.	
3405-106	
REV	DATE
C	Aug'19

PLANNING & LBC

DRAWN	CHECKED
CC	AM

SCALE 1:20/1.2 @ A0

ISO 9001 REGISTERED FIRM | ISO 14001 REGISTERED FIRM

The copyright of this drawing and design is vested in the Architect and must not be copied or reproduced without consent. All dimensions to be checked and verified on site by the responsible contractor. Do not scale dimensions from this drawing.

PART OF bhb projects