
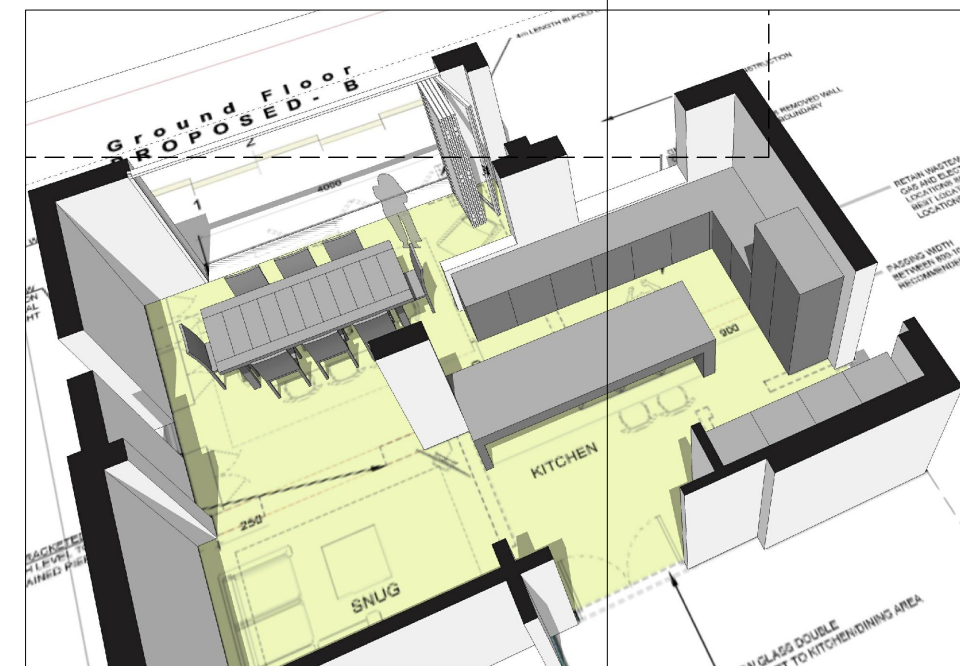


General Notes:
DO NOT SCALE FROM THIS DRAWING.
WORK TO FIGURED DIMENSIONS ONLY

Planning

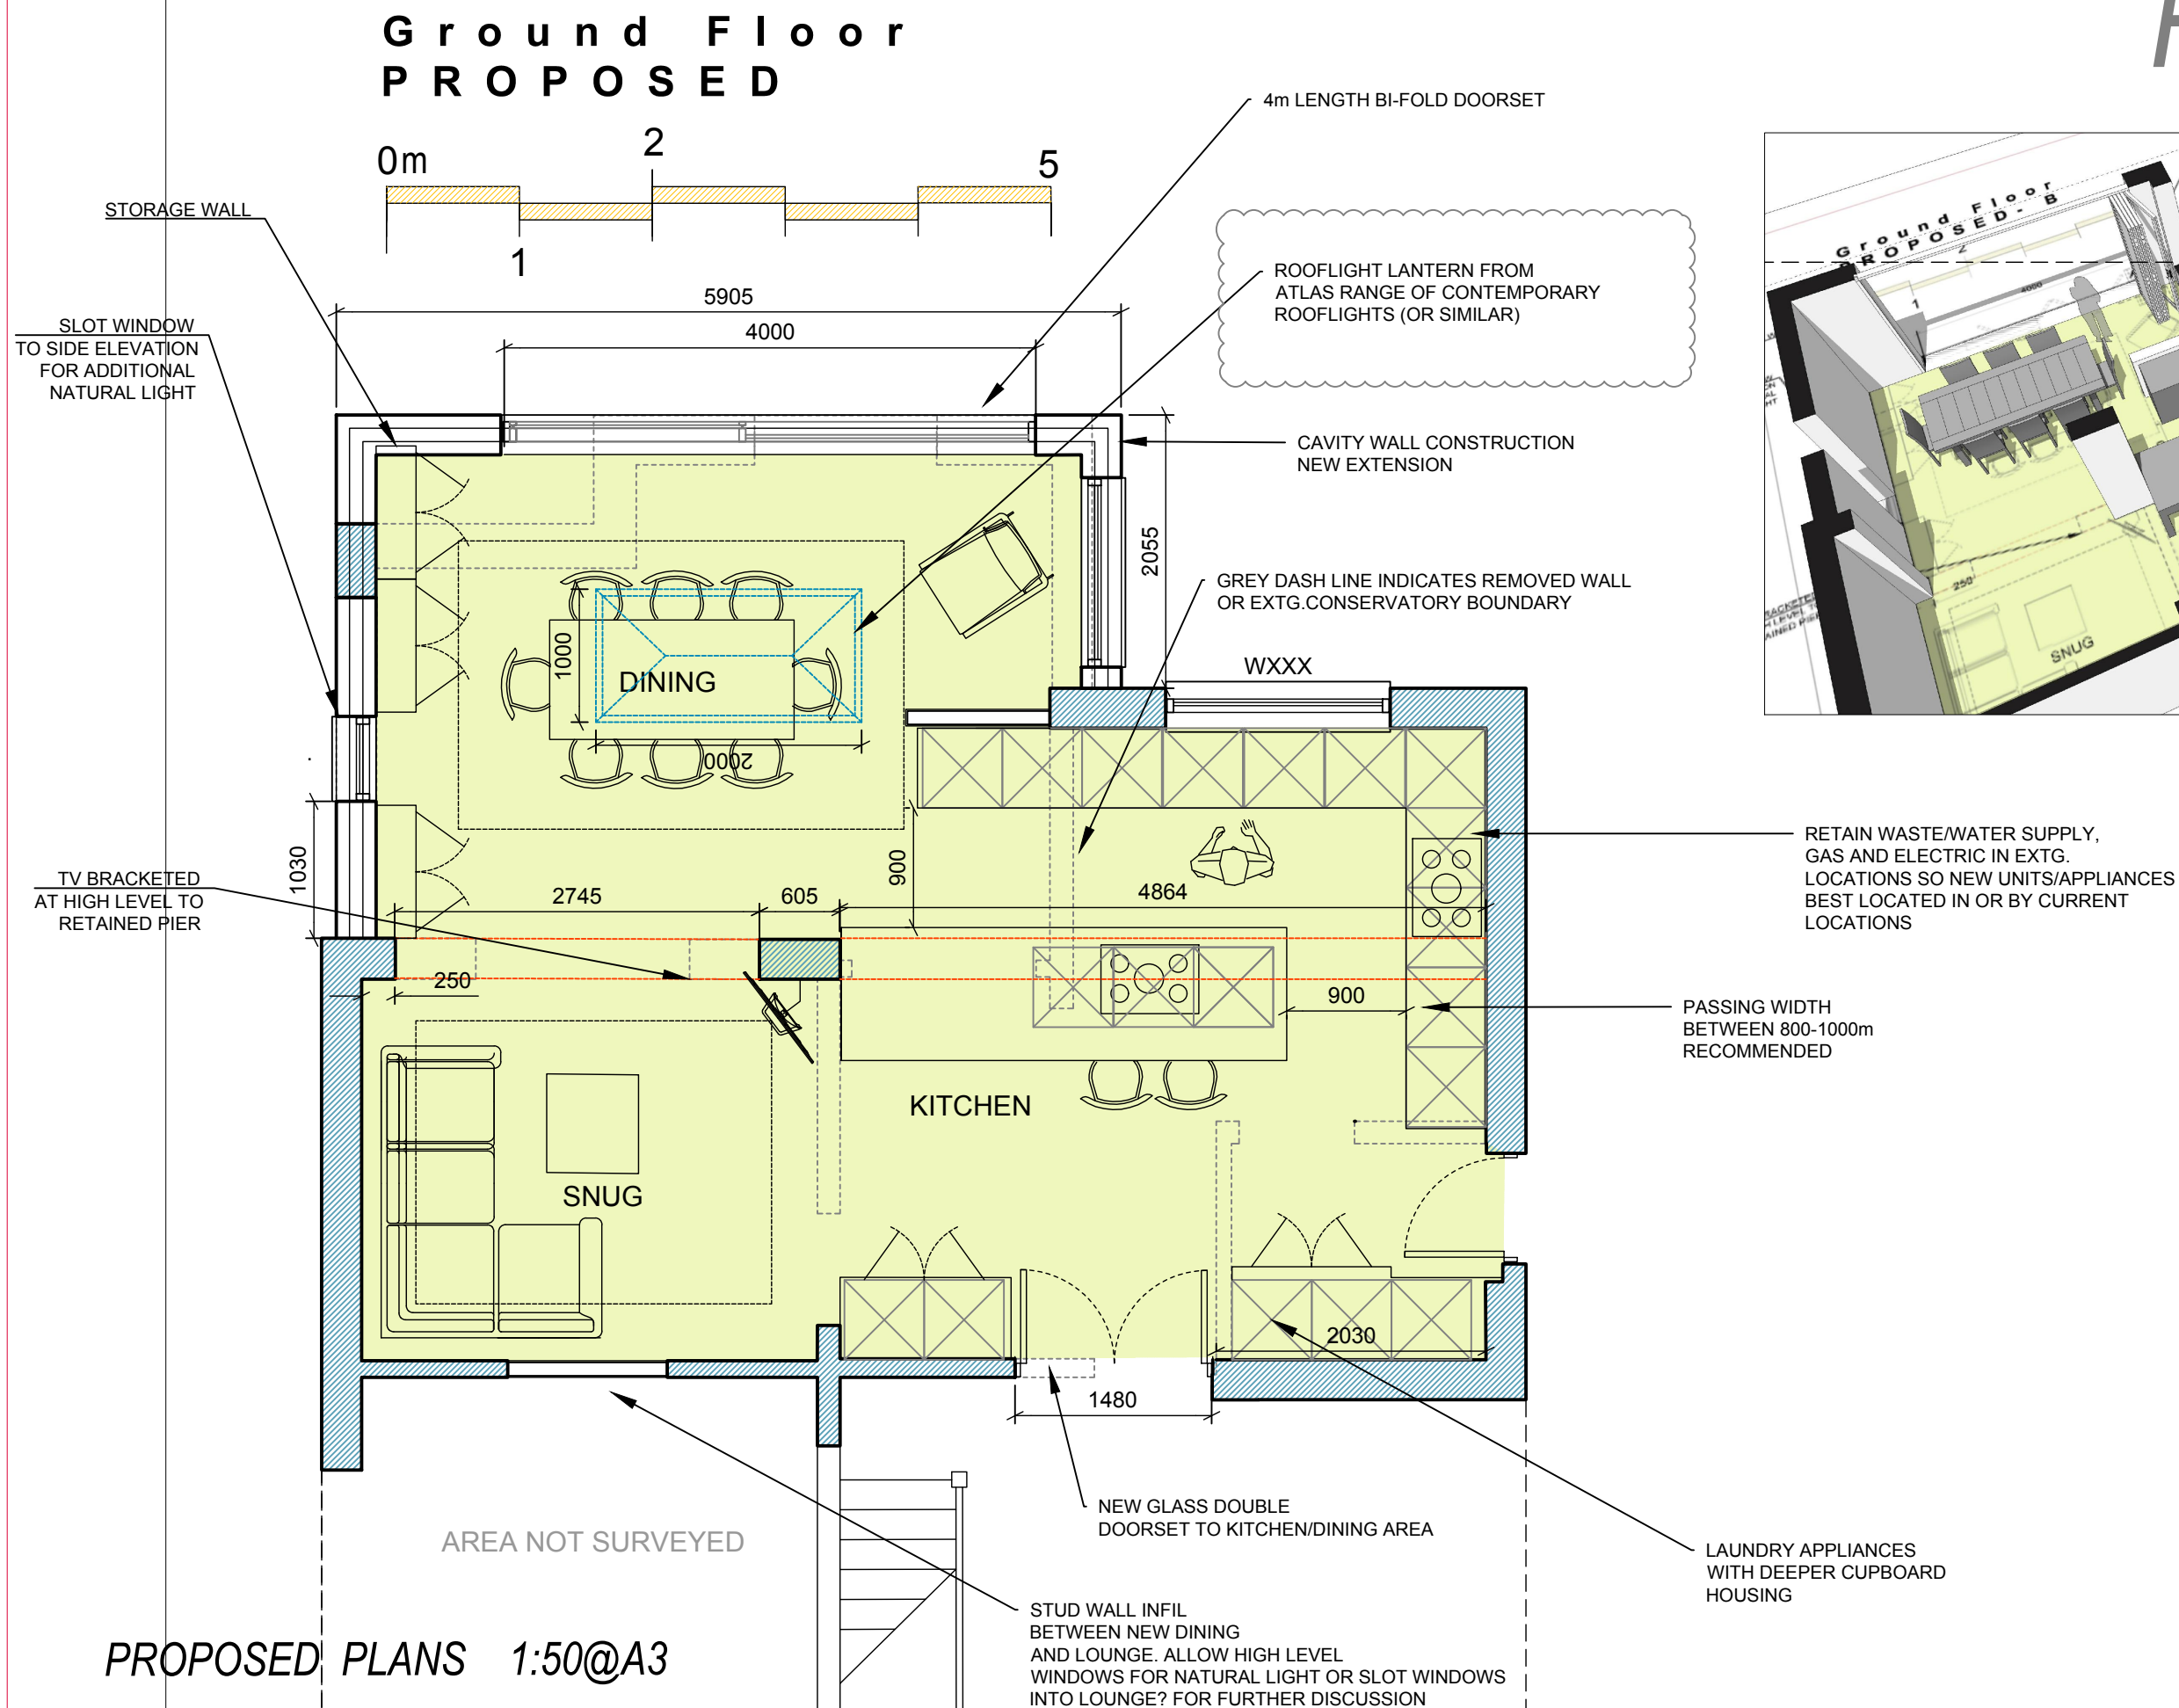

B	Rooflight addition	By / Chk:	02.10.19
A	Reconfigured kitchen entrance door	By / Chk:	17.05.19
Rev:	Details:	By / Chk:	Date:

Airewas architecture

Mellor Barns • 8 Park Road • Airewas • DE13 7AG
M +44 (0)7854 191670 •
D.glancy@airewasarchitecture.com

Client:
MR AND MRS VERNON

Project:
15 ORCHARD CLOSE

Drawing Title:
PROPOSED PLANS - OPTION B

Scale: AS NOTED @ A3

Status:
PLANNING

This drawing is copyright of Airewas Architecture Ltd.
Do not scale from this drawing - Refer to figured dimensions only.
Contractor to notify Airewas Architecture of any discrepancies or site variations immediately.

0297-AL (0) 003

B