


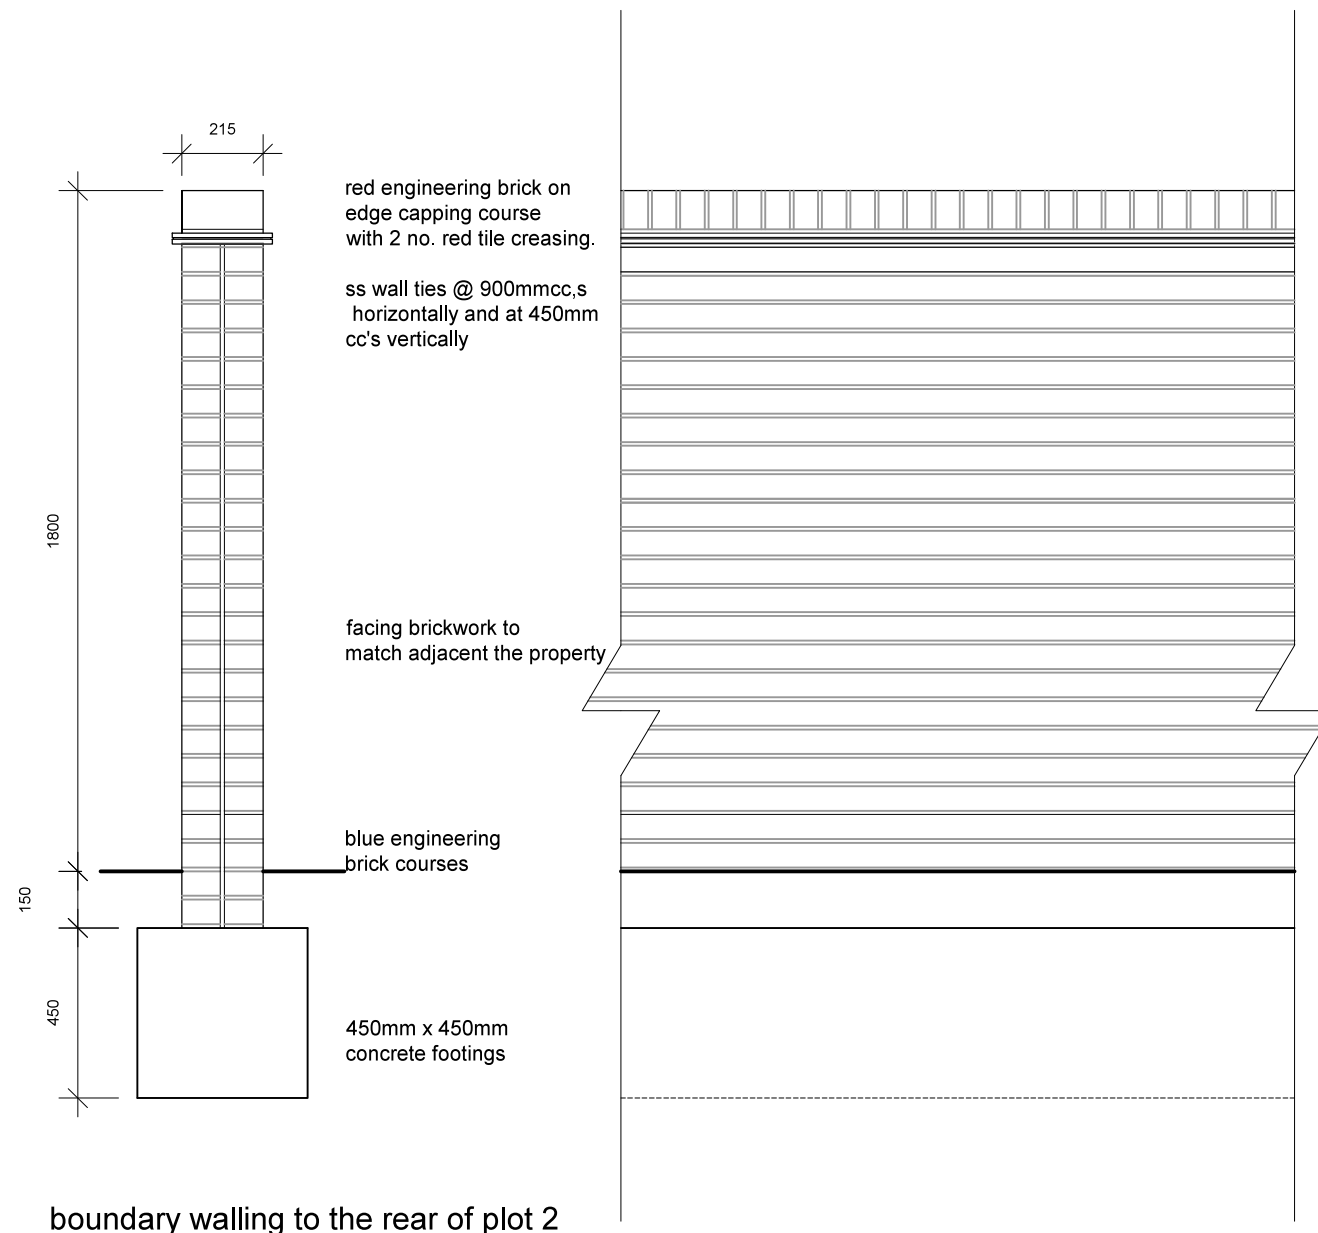

boundary walling to the rear of plot 2
site boundary walling 1:20

Revision	Date	By	No

Nick Hutchings Architect Ltd

Four Trees, Old North Road, North Muskham, Newark, NG23 6ET, tel: 07786322761 email: nick@nharchitect.co.uk

Red Lane

The Woodlands
Castle Gresley
Swadlincote

boundary wall plot 2

271 P 67

scale 1:20 @ A3
DRAWN : NH

date - Sept 19

A3