




site boundary fencing 1:20

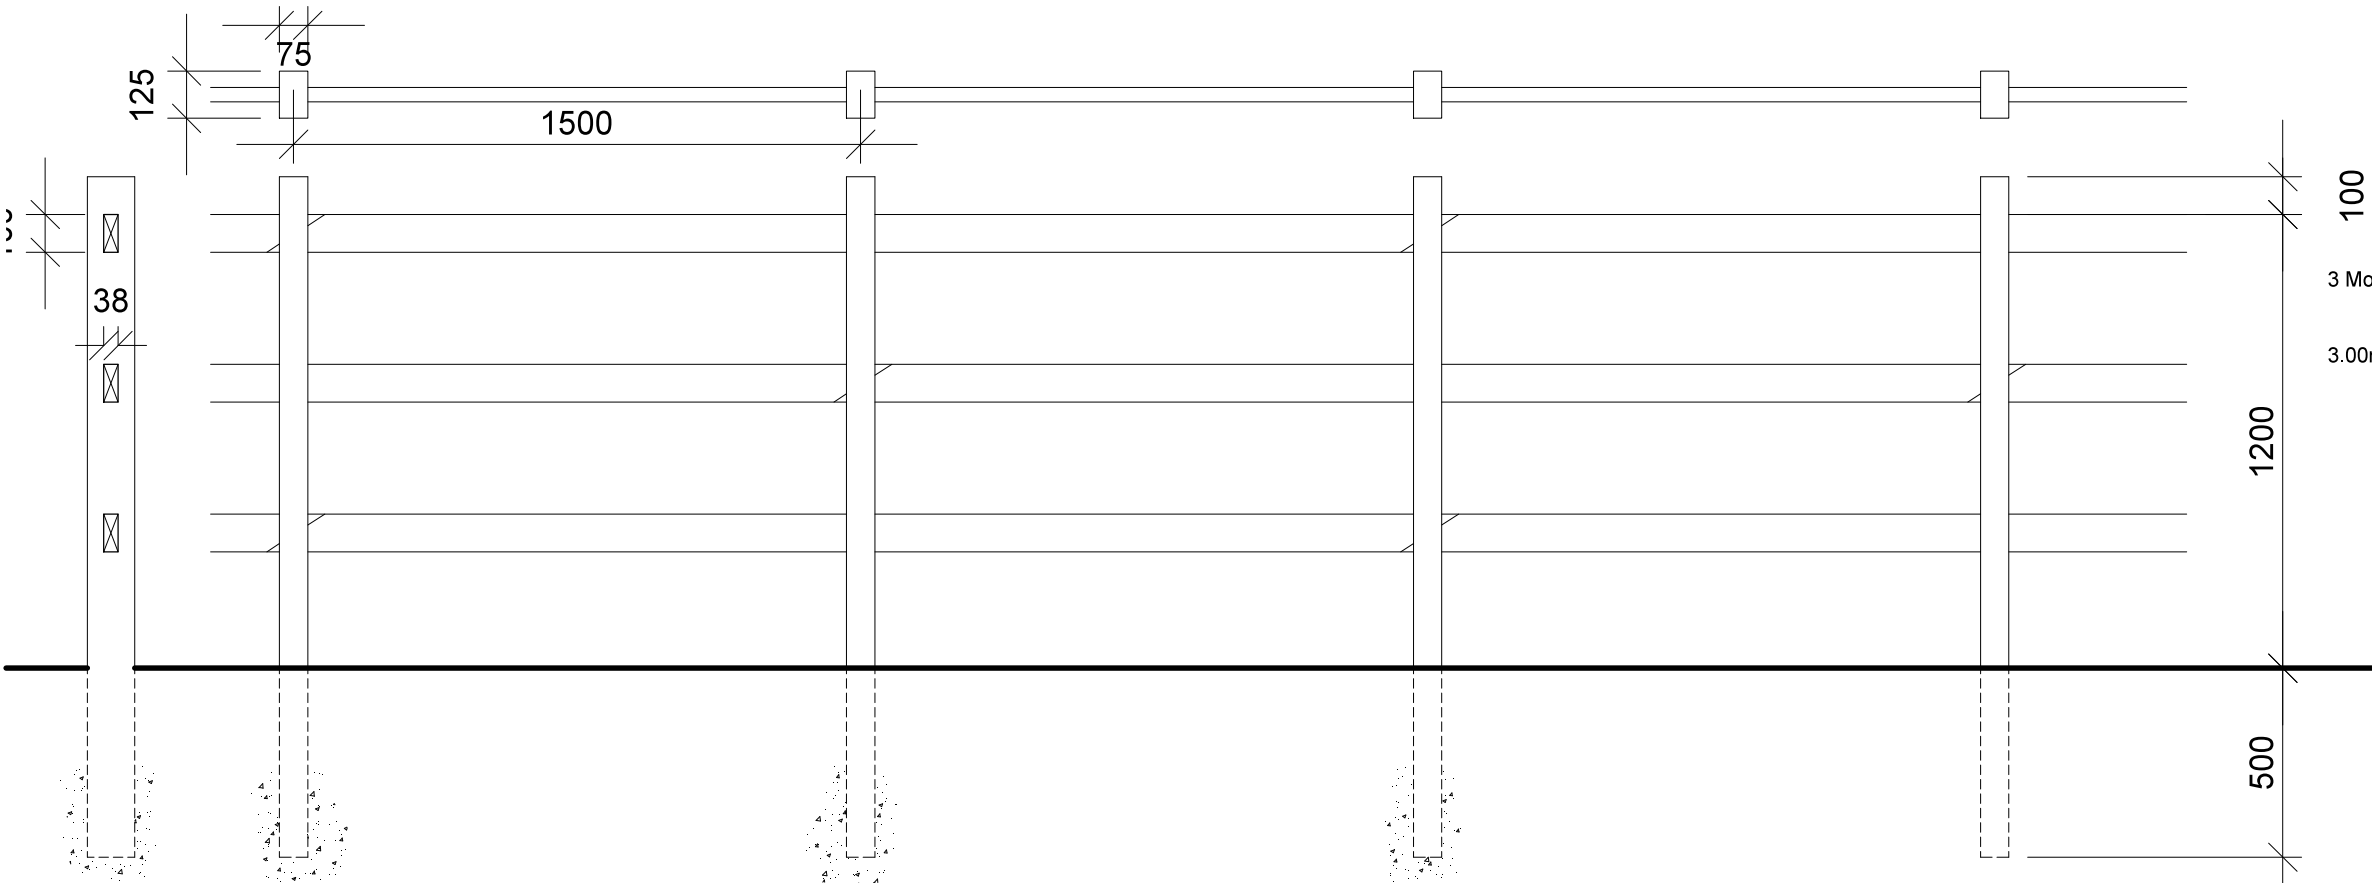

boundary post and rail fence - to rear of plot 2, plot 3 to road and plot 10 at side

site boundary fencing 1:20

3 Mortice 1.8m Inter Posts

3.00m Long Scarfed Fencing Rail

Revision	Date	By	No

Nick Hutchings Architect Ltd

Four Trees, Old North Road, North Muskham, Newark, NG23 6ET, tel: 07786322761 email: nick@nharchitect.co.uk

Red Lane

The Woodlands
Castle Gresley
Swadlincote

boundary fencing

271 P 63

scale 1:20 @ A3
DRAWN: NH

date - May 18

A3