



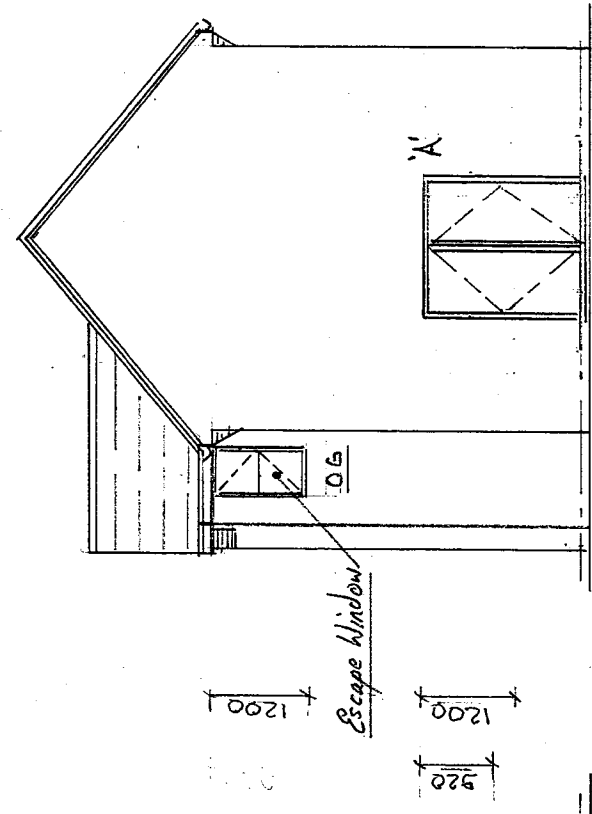

REAR

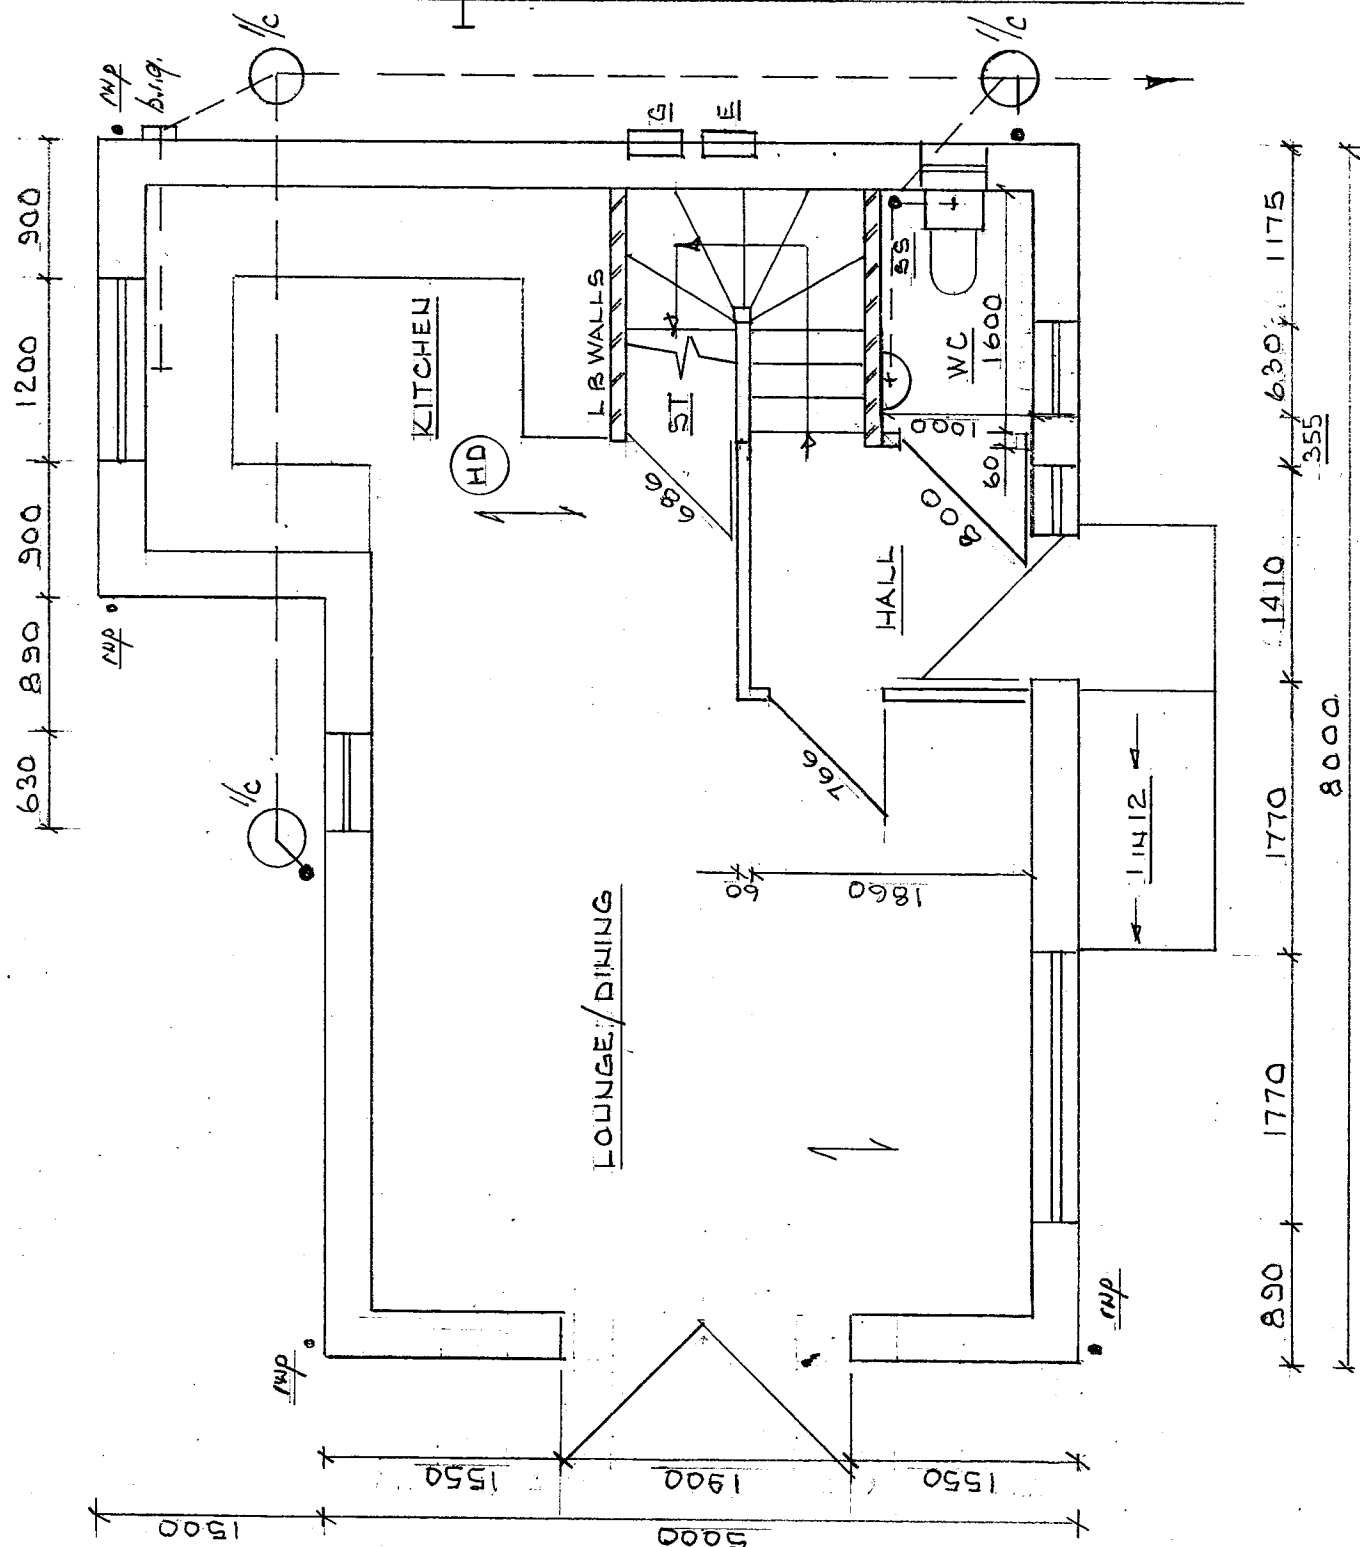

Rev B' as indicated 01/10/19

Project: Proposed Dwelling for Mr S Dicker at Adjacent 19 Nettlefold Cr Kings Newton DE7/3 8DA
Scale: 1:100 at A3
Drawing No. 1809-18 sheet 1 Rev X