


N° 2. NEW COTTAGE. MARSTON ON DOVE. HILTON. DERBYSHIRE.

EXISTING PLANS AND ELEVATIONS:

Dwg N° AH/1.

Scale 1/50: September 2019.


South Derbyshire District Council
03 OCT 2019
Community & Planning Services

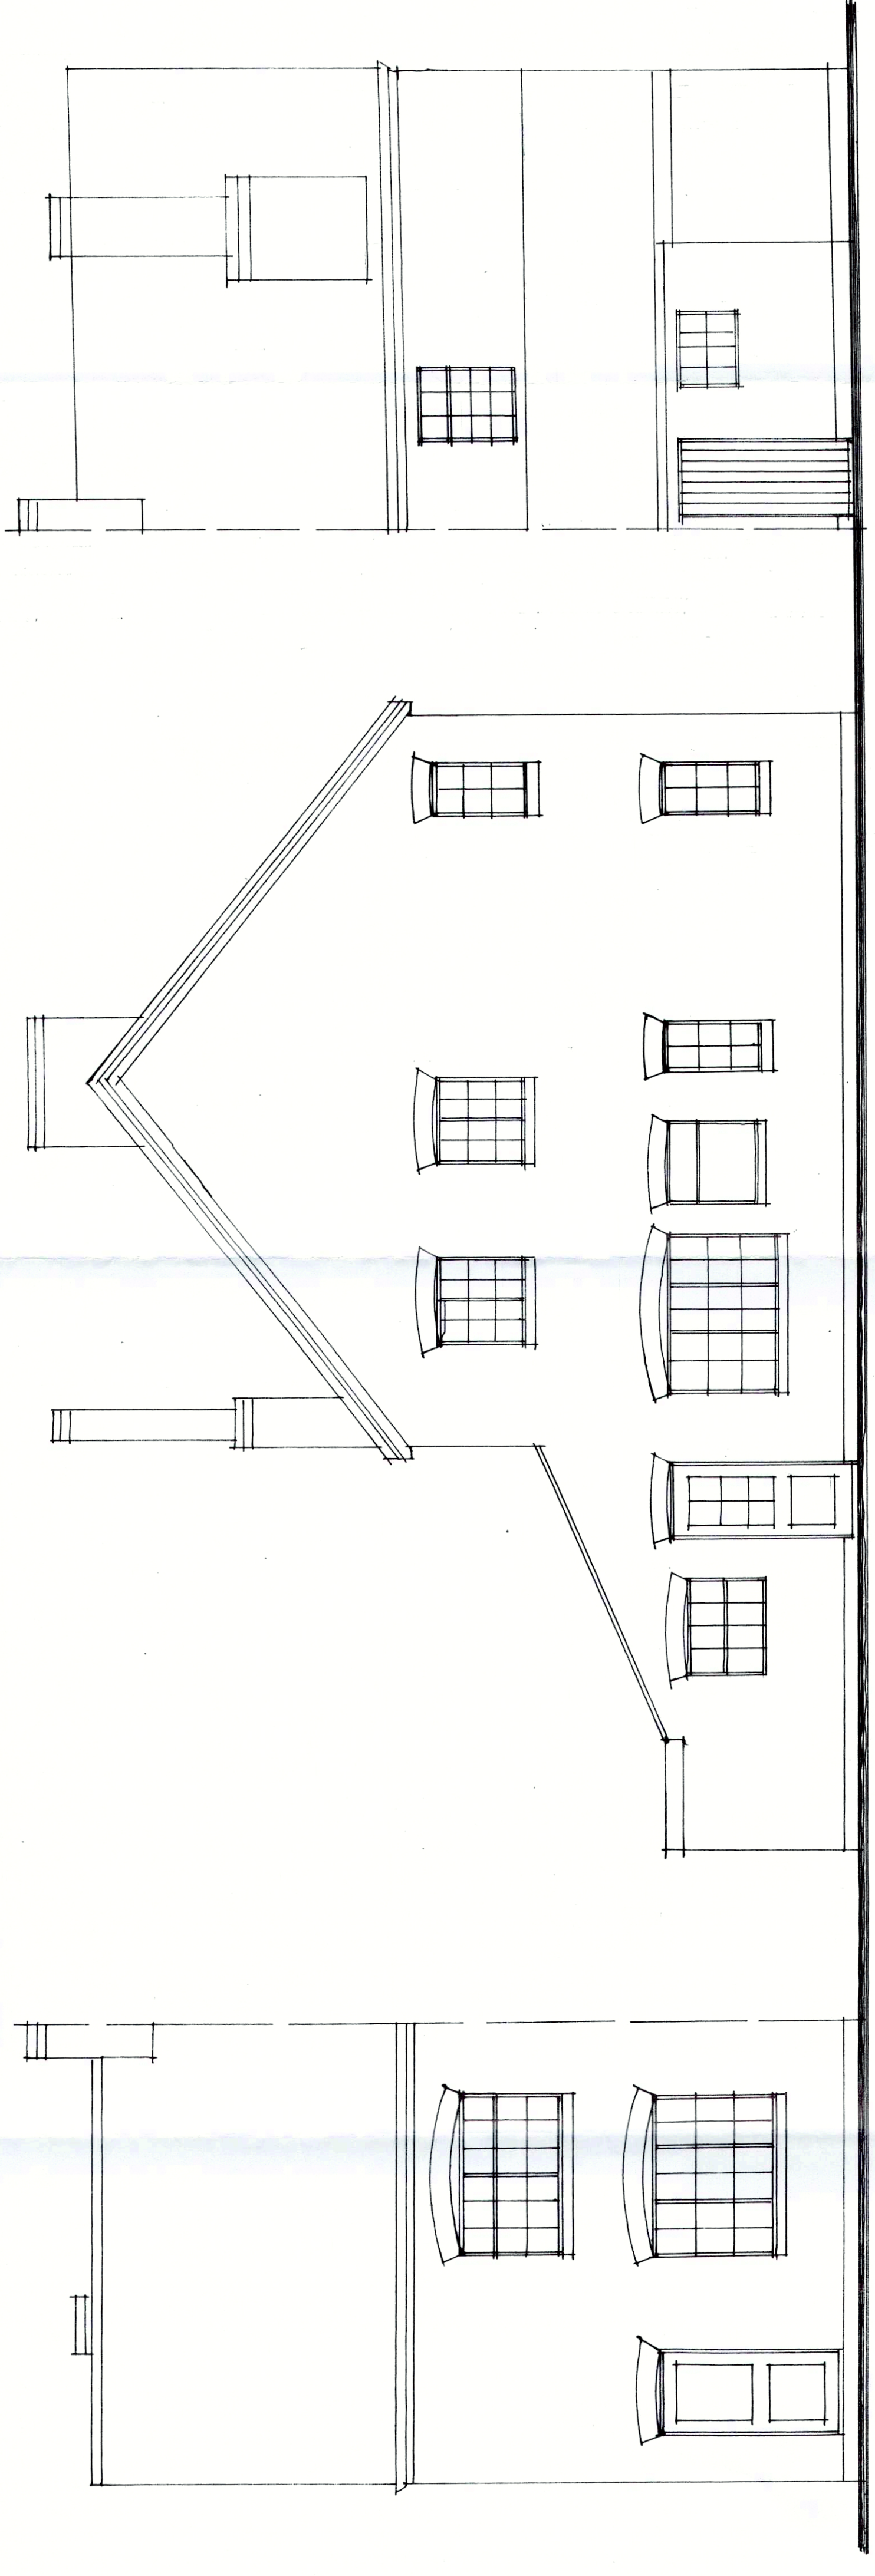


FRONT ELEVATION

SIDE ELEVATION

REAR ELEVATION

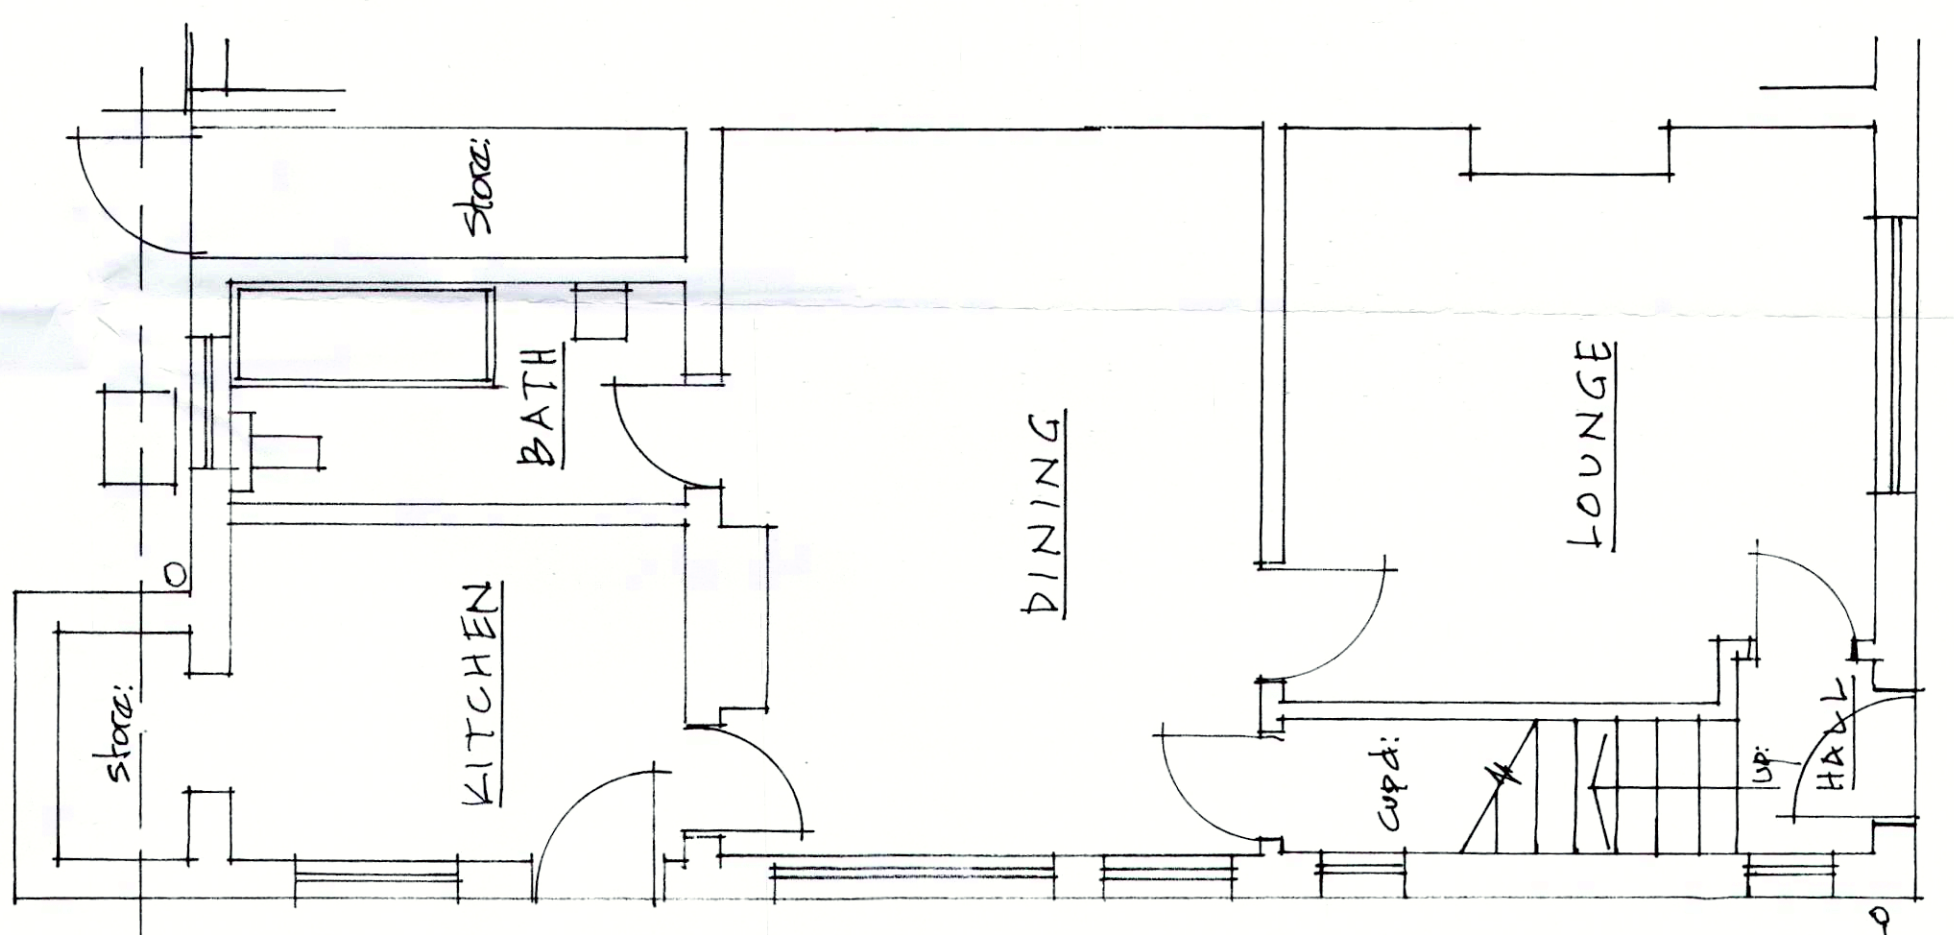

GROUND FLOOR

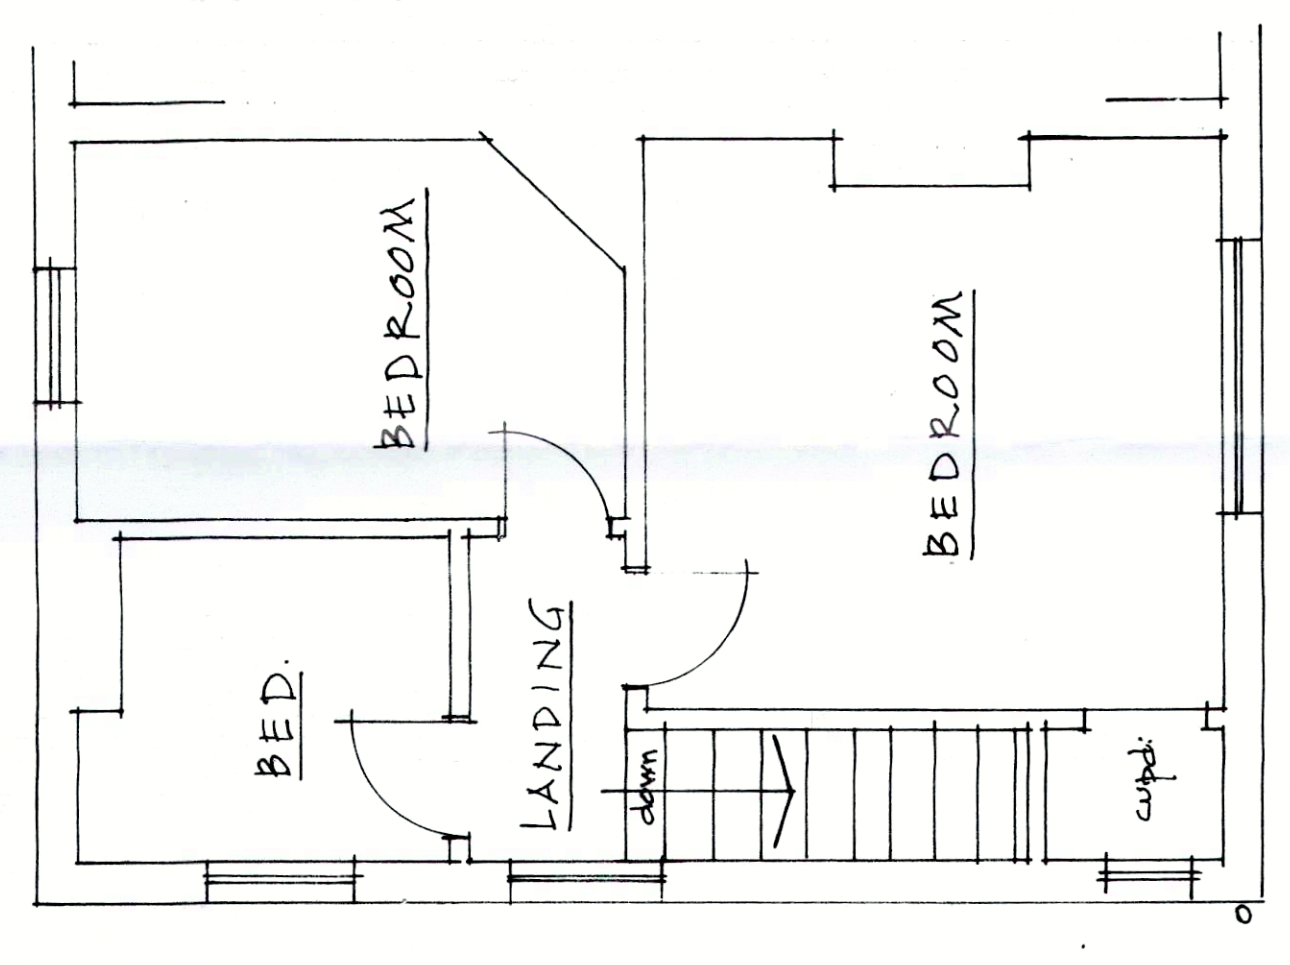

FIRST FLOOR

to Septic Tank:

soakaway:

