



PROPOSED EXTENSIONS AT N° 2. NEW COTTAGE. MARSTON ON DOVE. HILTON. DERBYSHIRE:

Dwg N° AH/2: Scale. 1/50: September. 2019:

plan roof tiles and facing bricks to match existing:  
Gable detail to match existing:  
White upvc windows and doors:  
Segmental arches and brick cills to  
match existing:

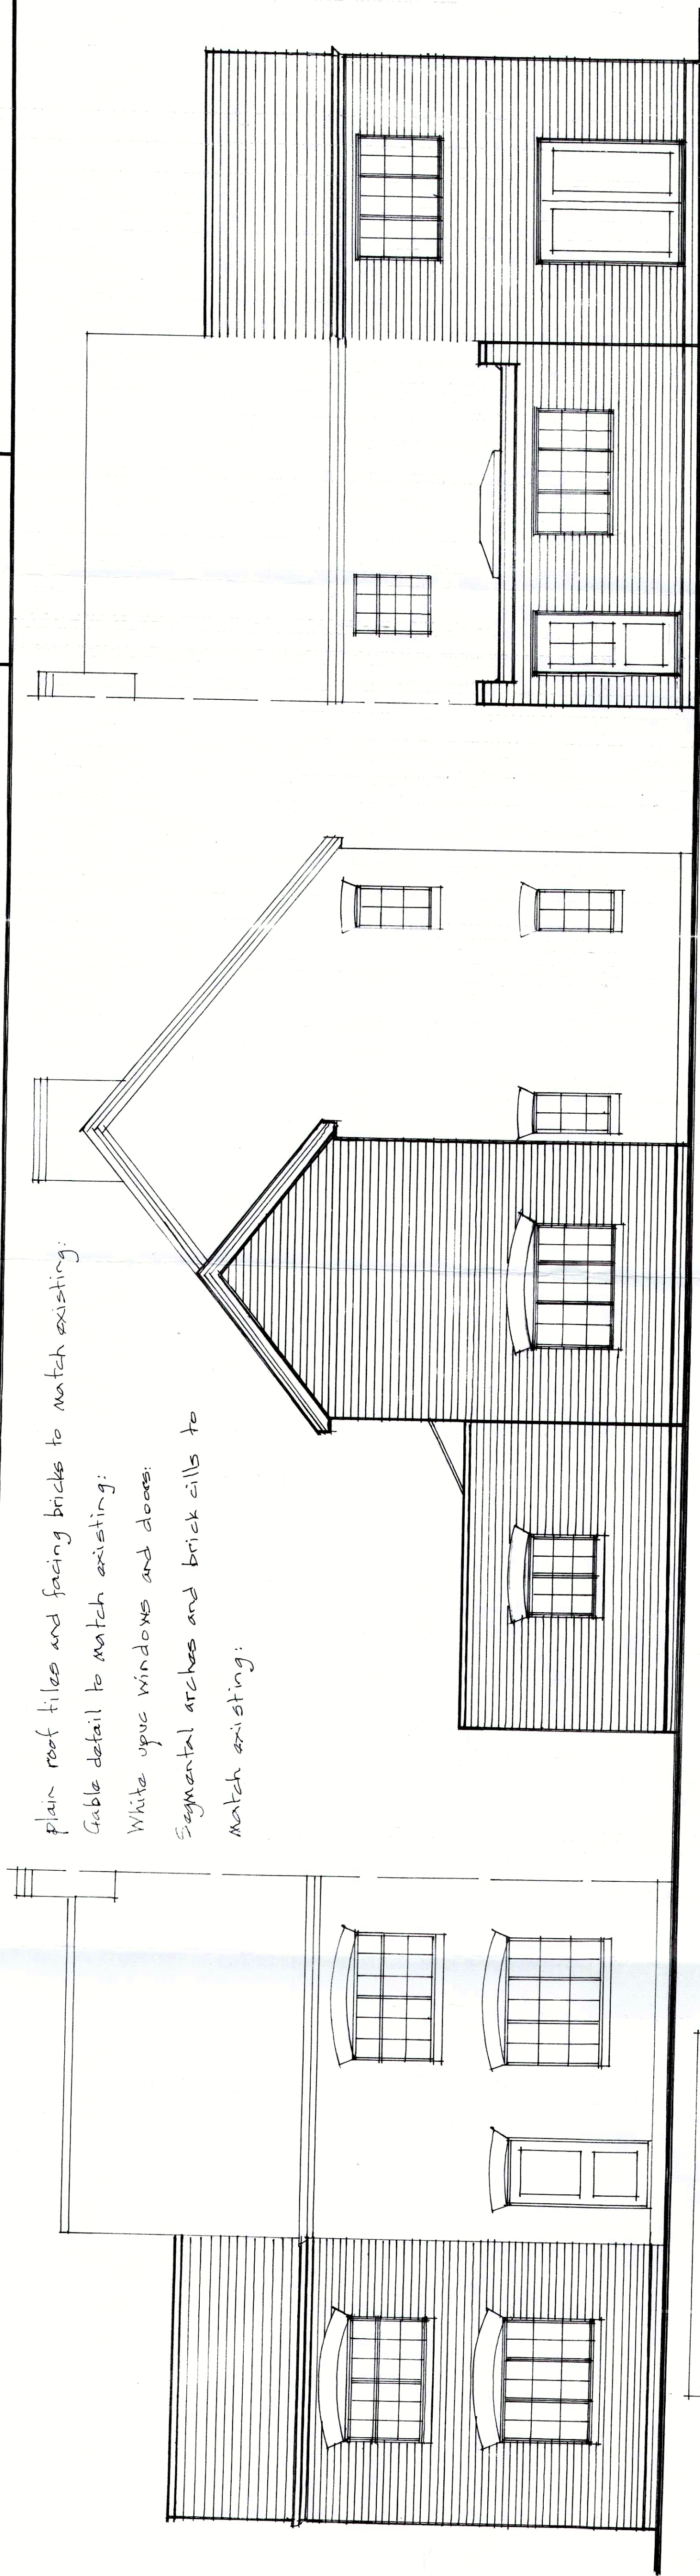


FRONT ELEVATION

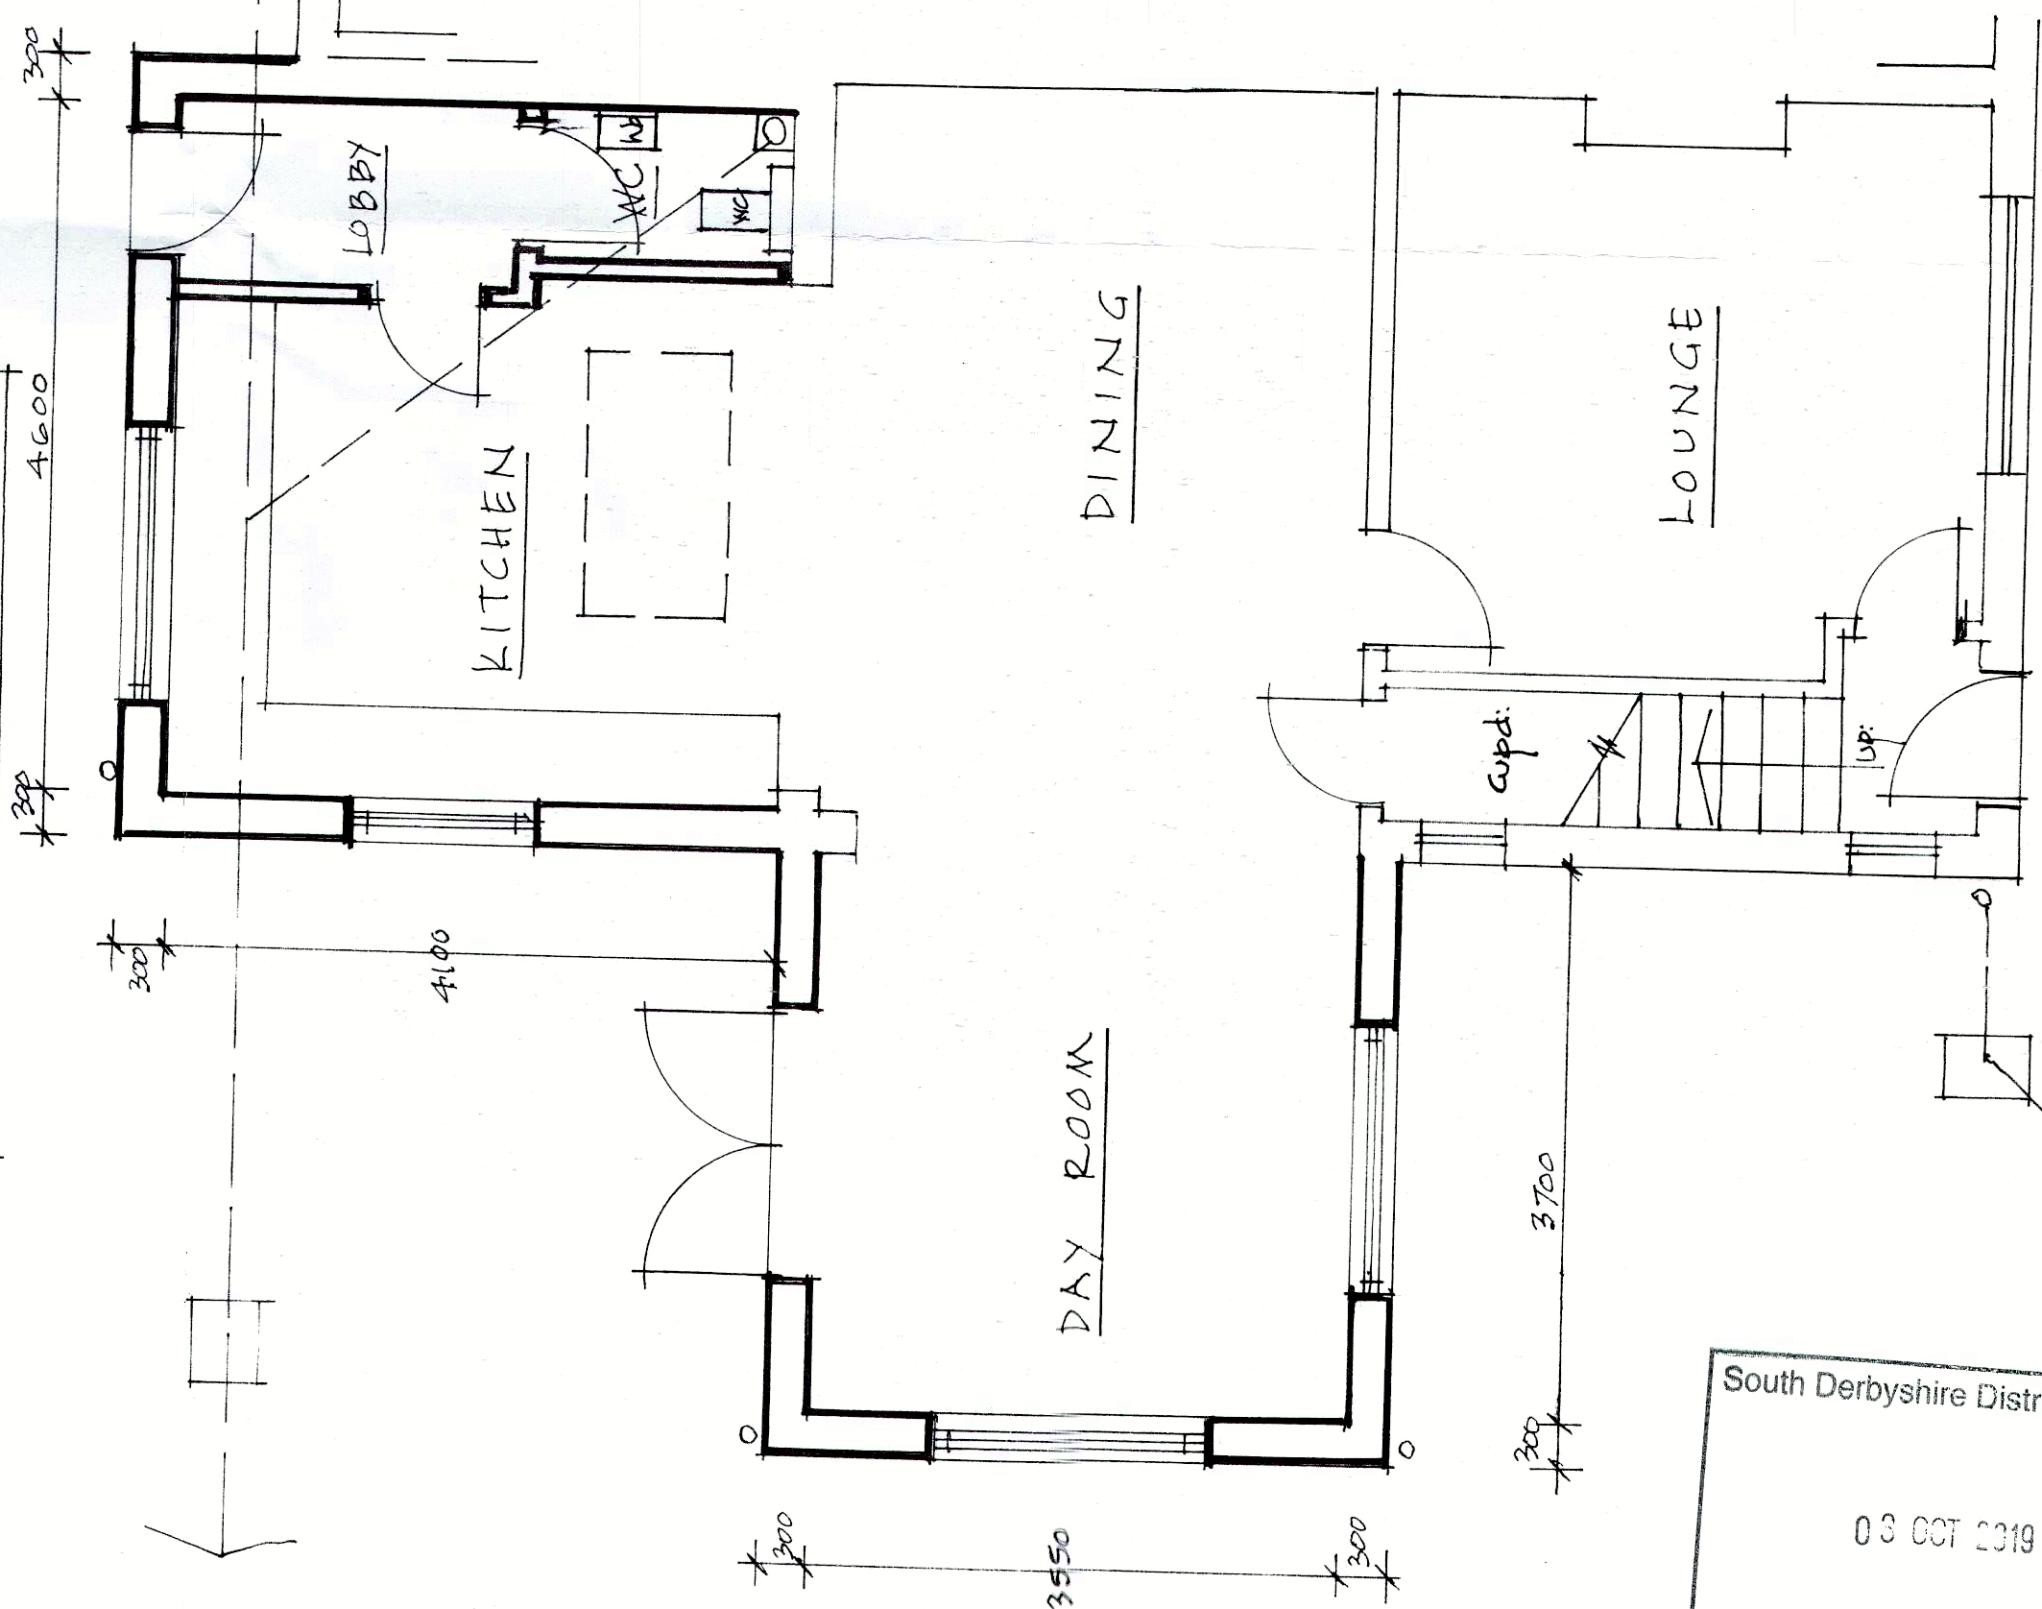

GROUND FLOOR

SIDE ELEVATION

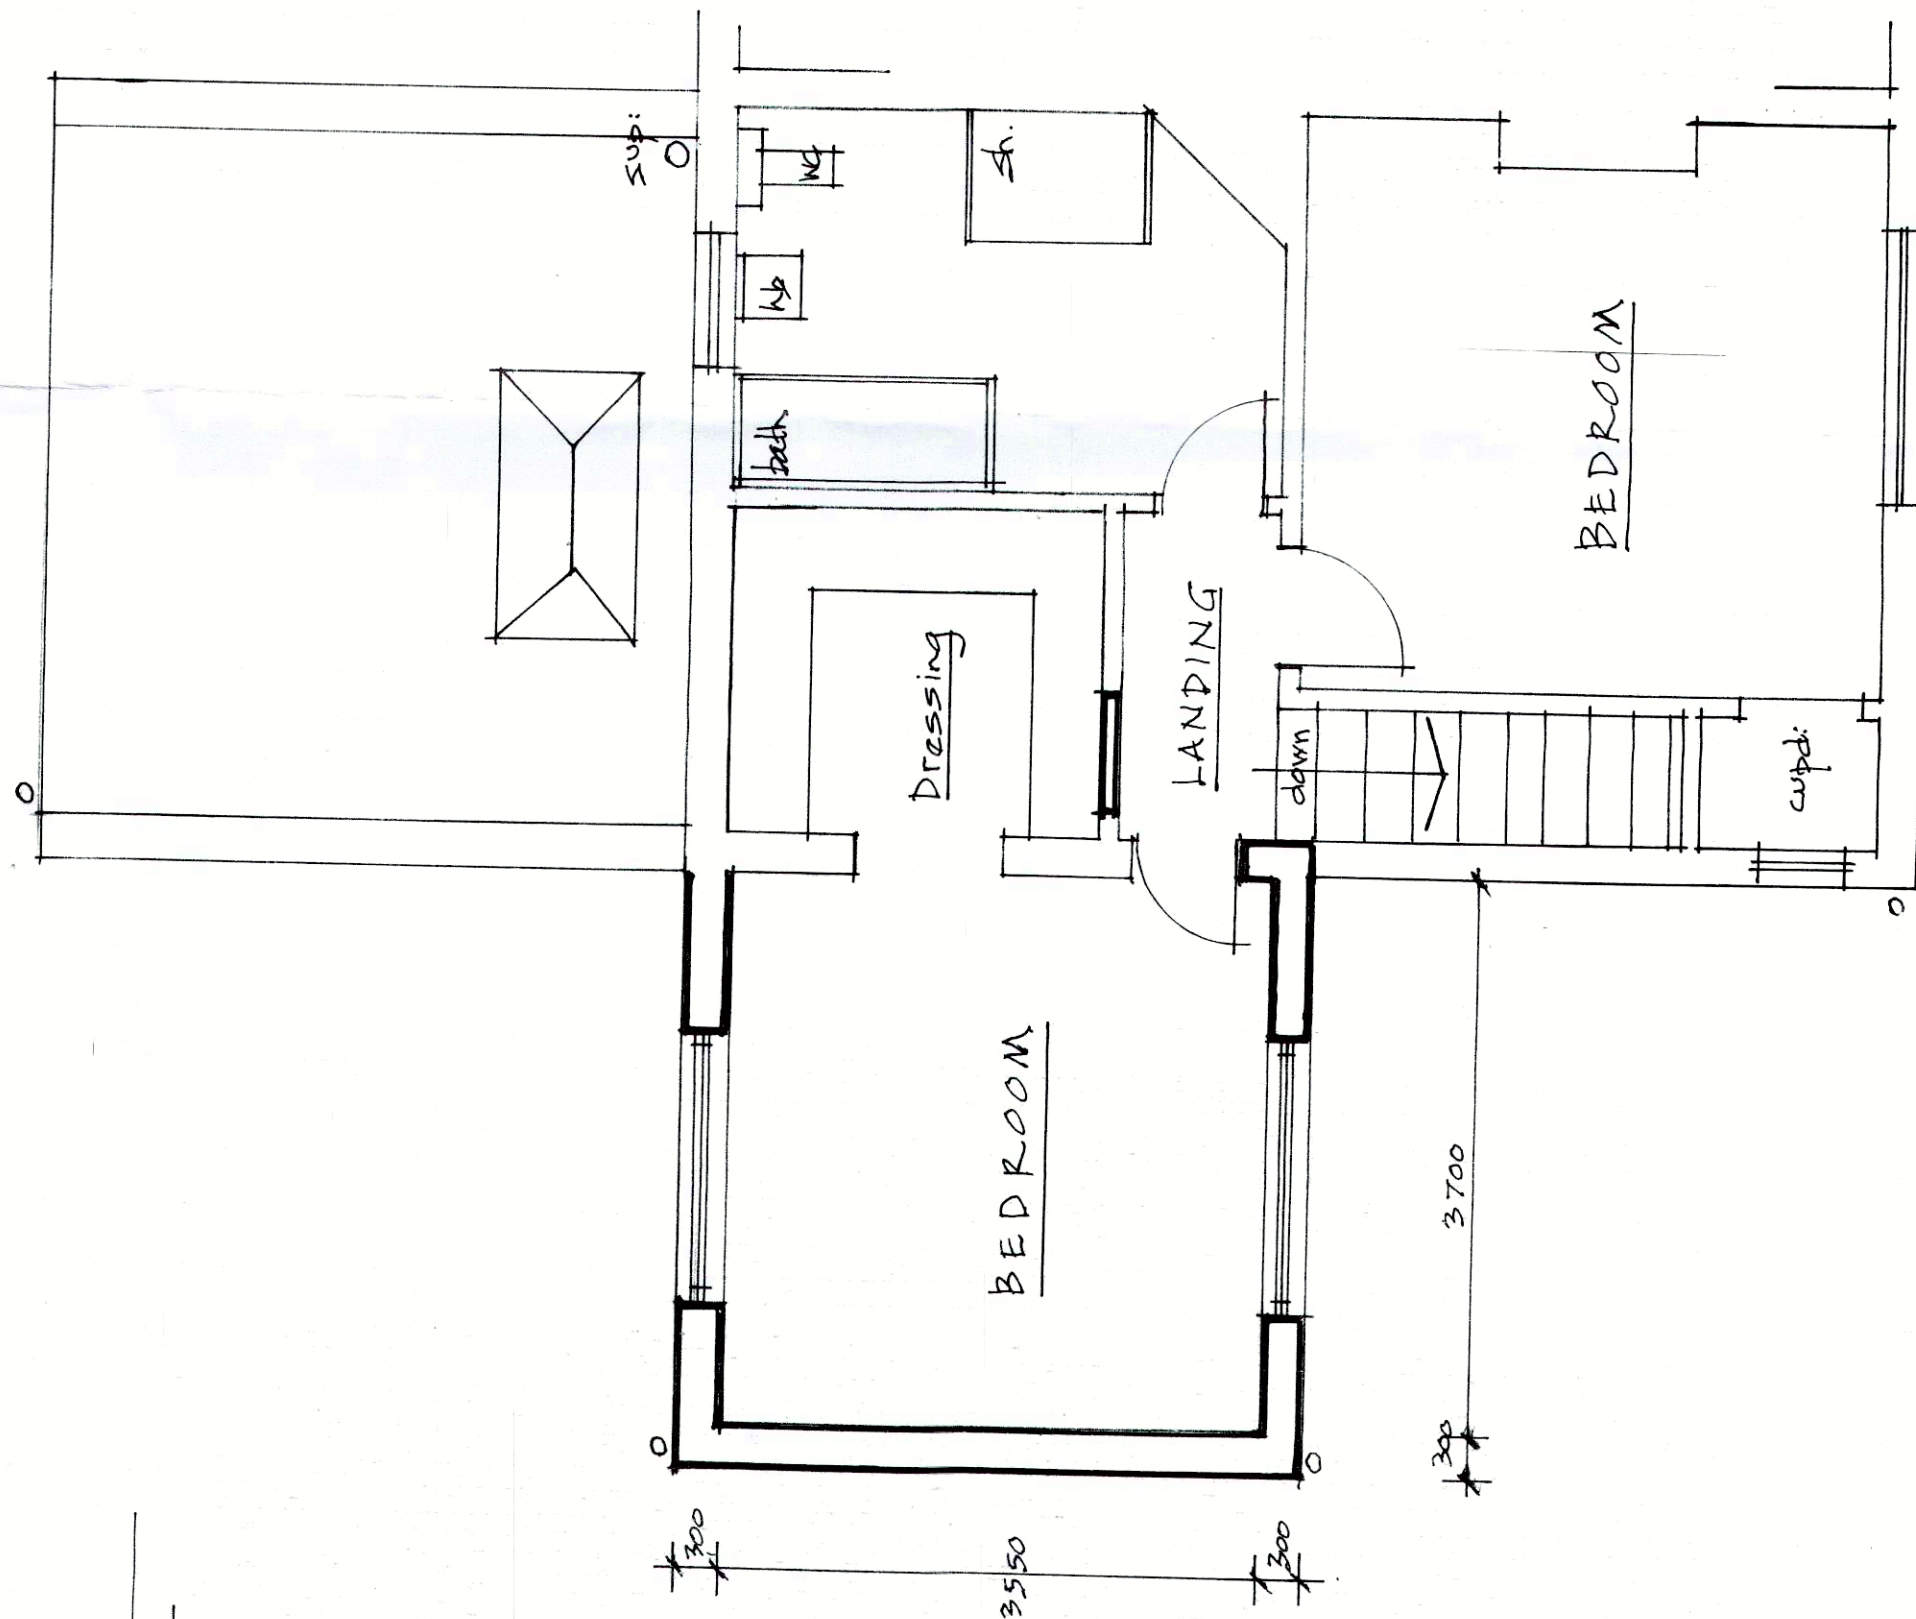

FIRST FLOOR

