


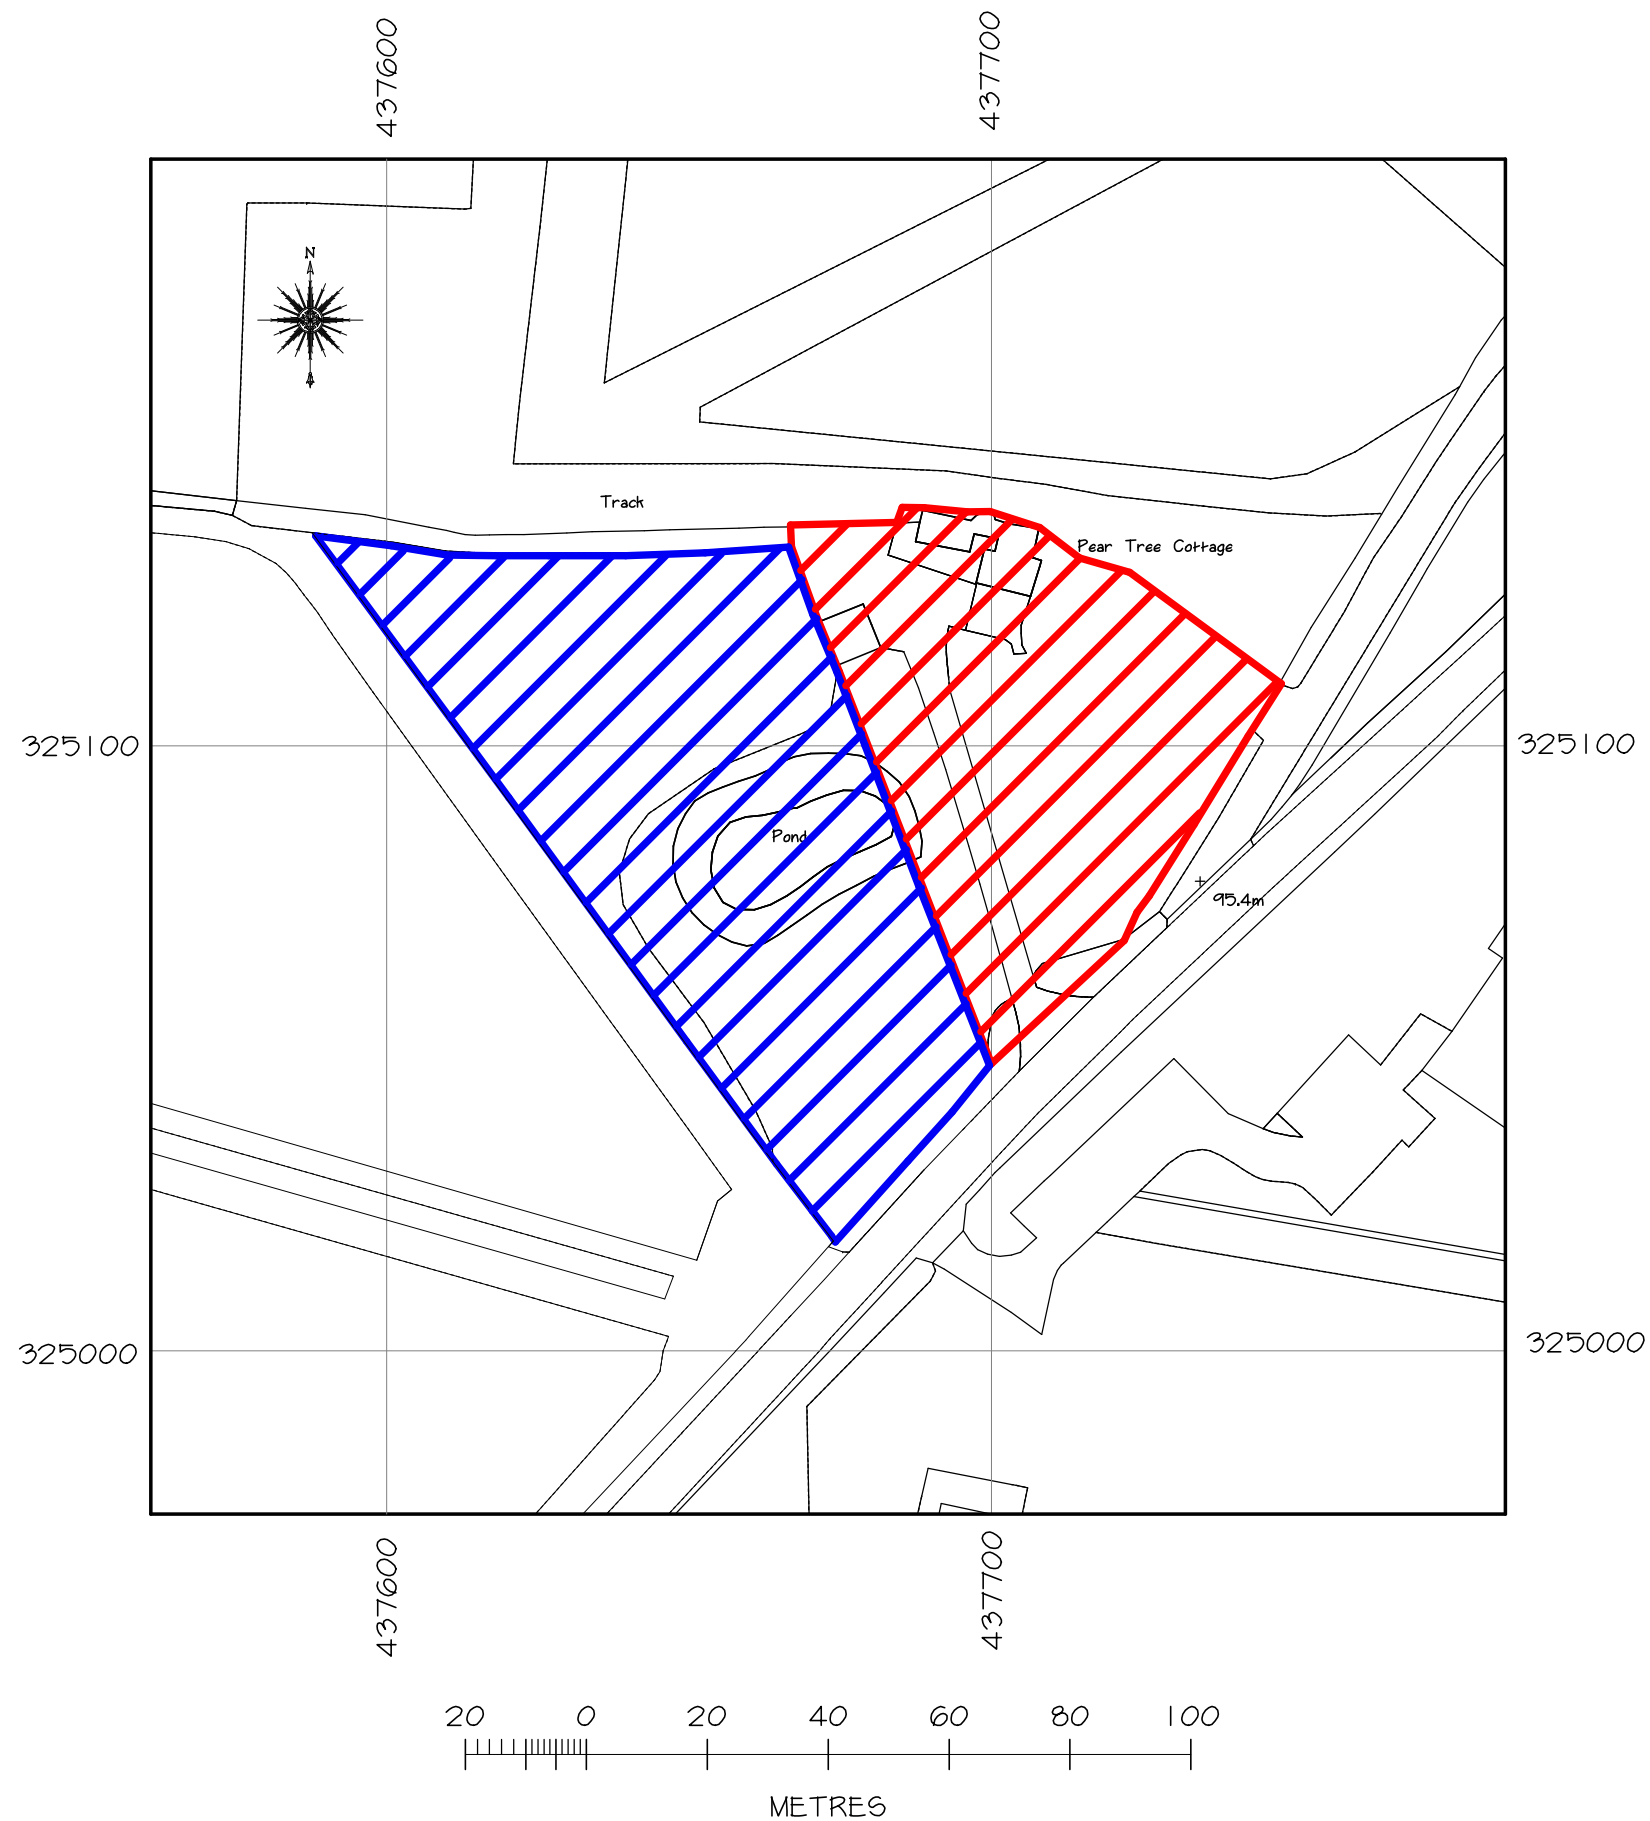

REPRODUCTION FROM THE ORDNANCE SURVEY NATIONAL GEOGRAPHIC DATABASE
BY PERMISSION OF ORDNANCE SURVEY ON BEHALF OF CONTROLLER OF HER MAJESTY'S
STATIONERY OFFICE © CROWN COPYRIGHT 2010. ALL RIGHT RESERVED-100047474.

PAPER SIZE: A3

	Date	Revisions

© copyright

Client

MR & MRS ALLEN

Location

PEAR TREE COTTAGE
COCKSHUT LANE
MELBOURNE
DEDERBYSHIRE
DE73 8DG

Proposal

CONVERSION & EXTENSION
OF GARGAE TO CREATE
SELF CONTAINED ANNEXE

Drawing Title

SITE
LOCATION PLAN

Scale

1:1250

Date

SEP 2019


Drawn by

KJL

Drg No.

J2896-01

Revision

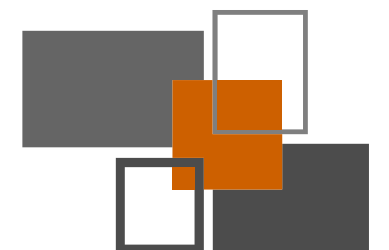

MAKING PLANS
architecture

Ivy Lodge, Twyford Road, Willington, Derby. DE65 6DE
T/F 01283 703160 E info@makingplans-architecture.co.uk
W www.makingplans-architecture.co.uk