
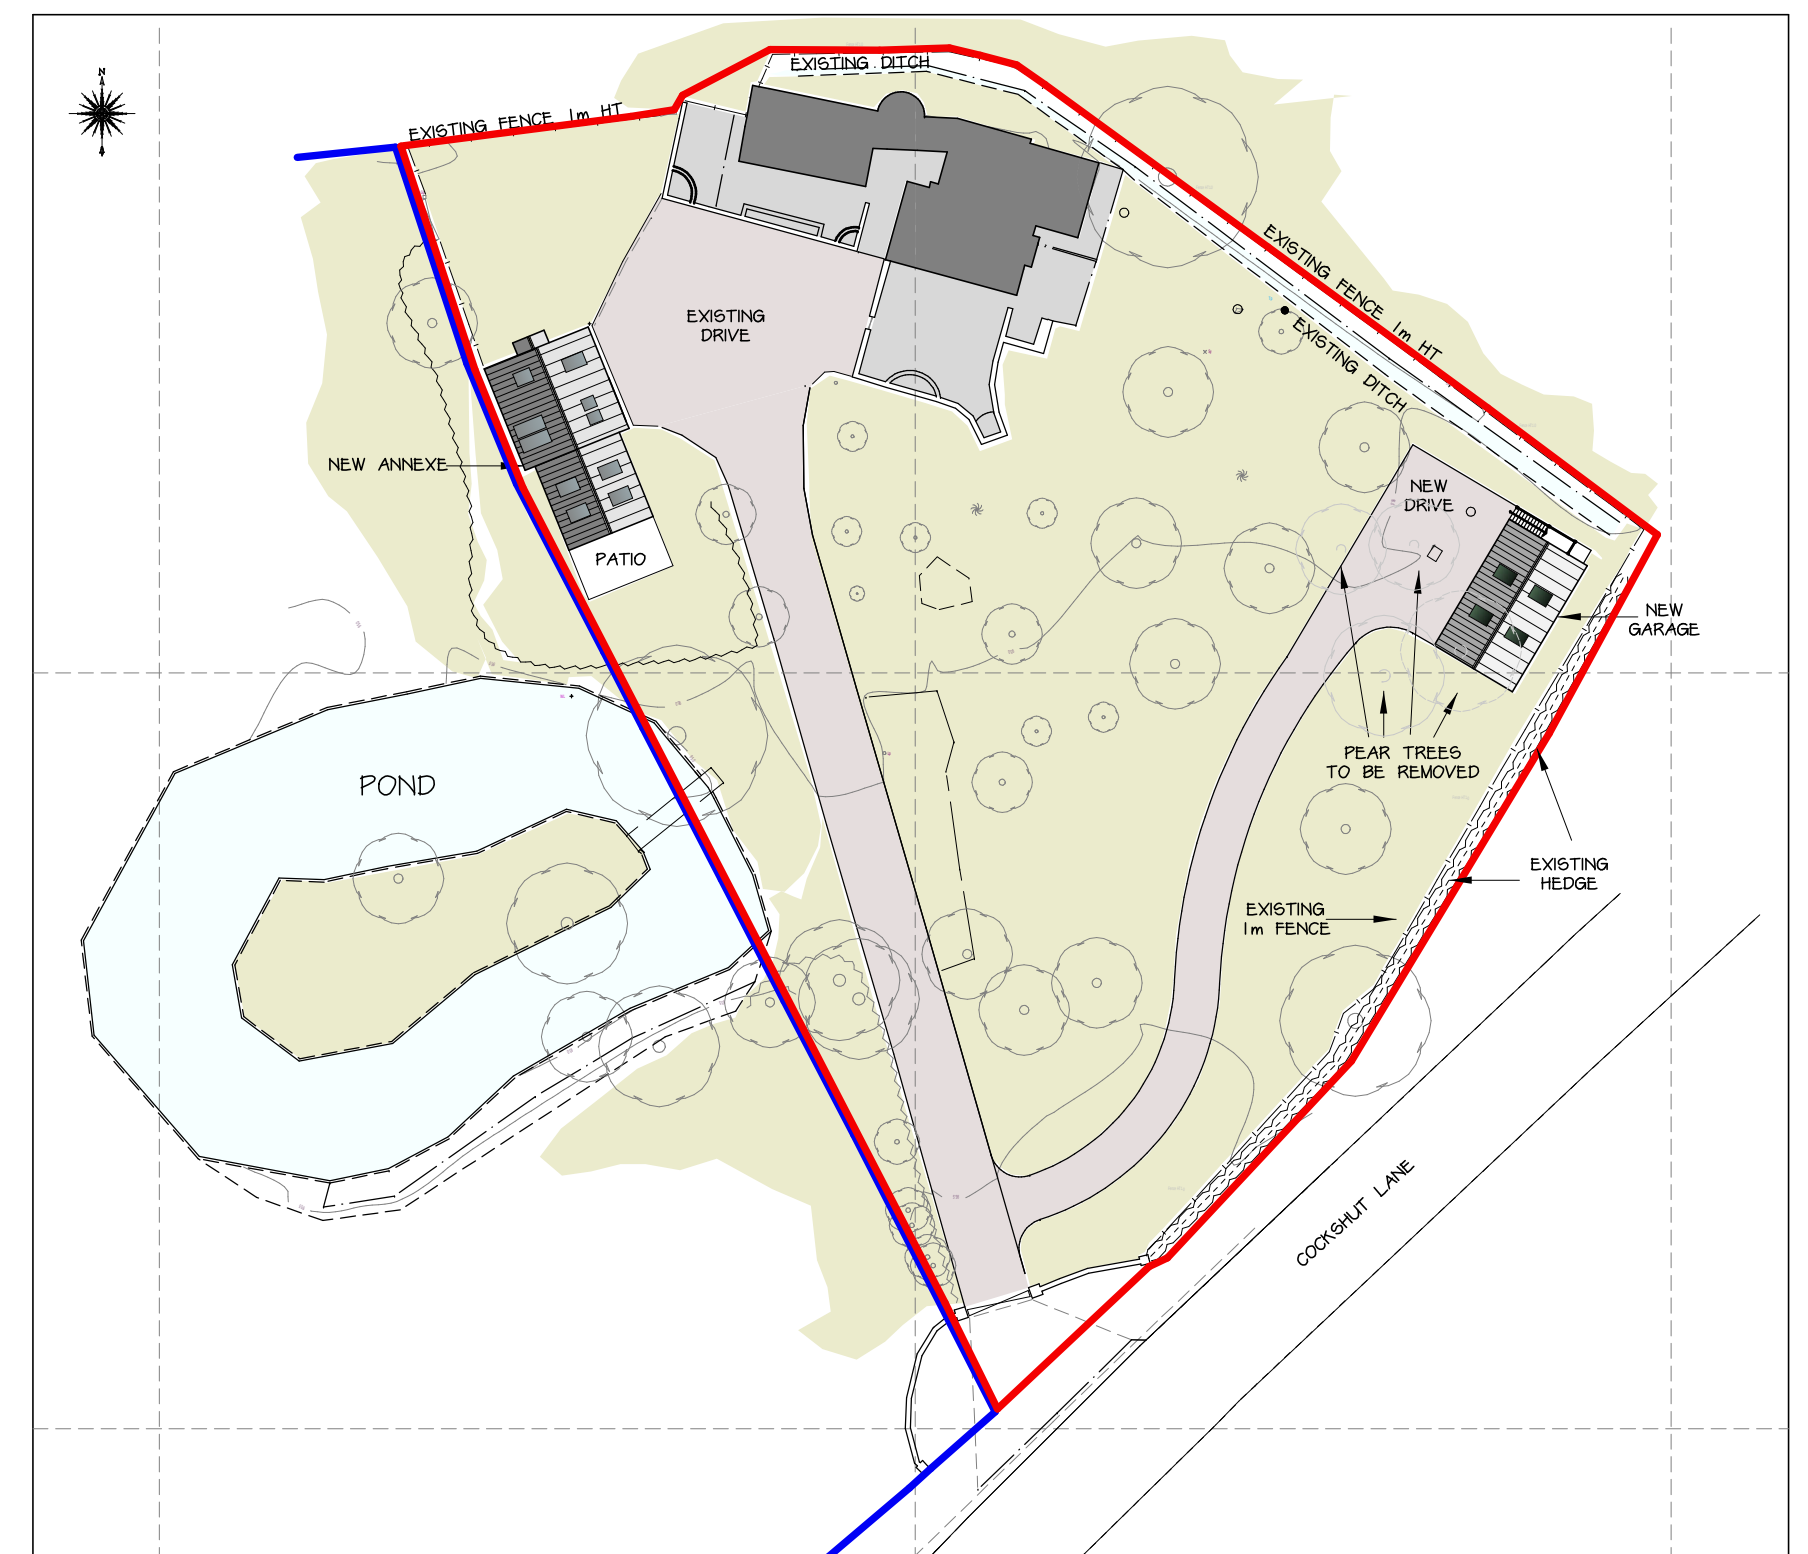


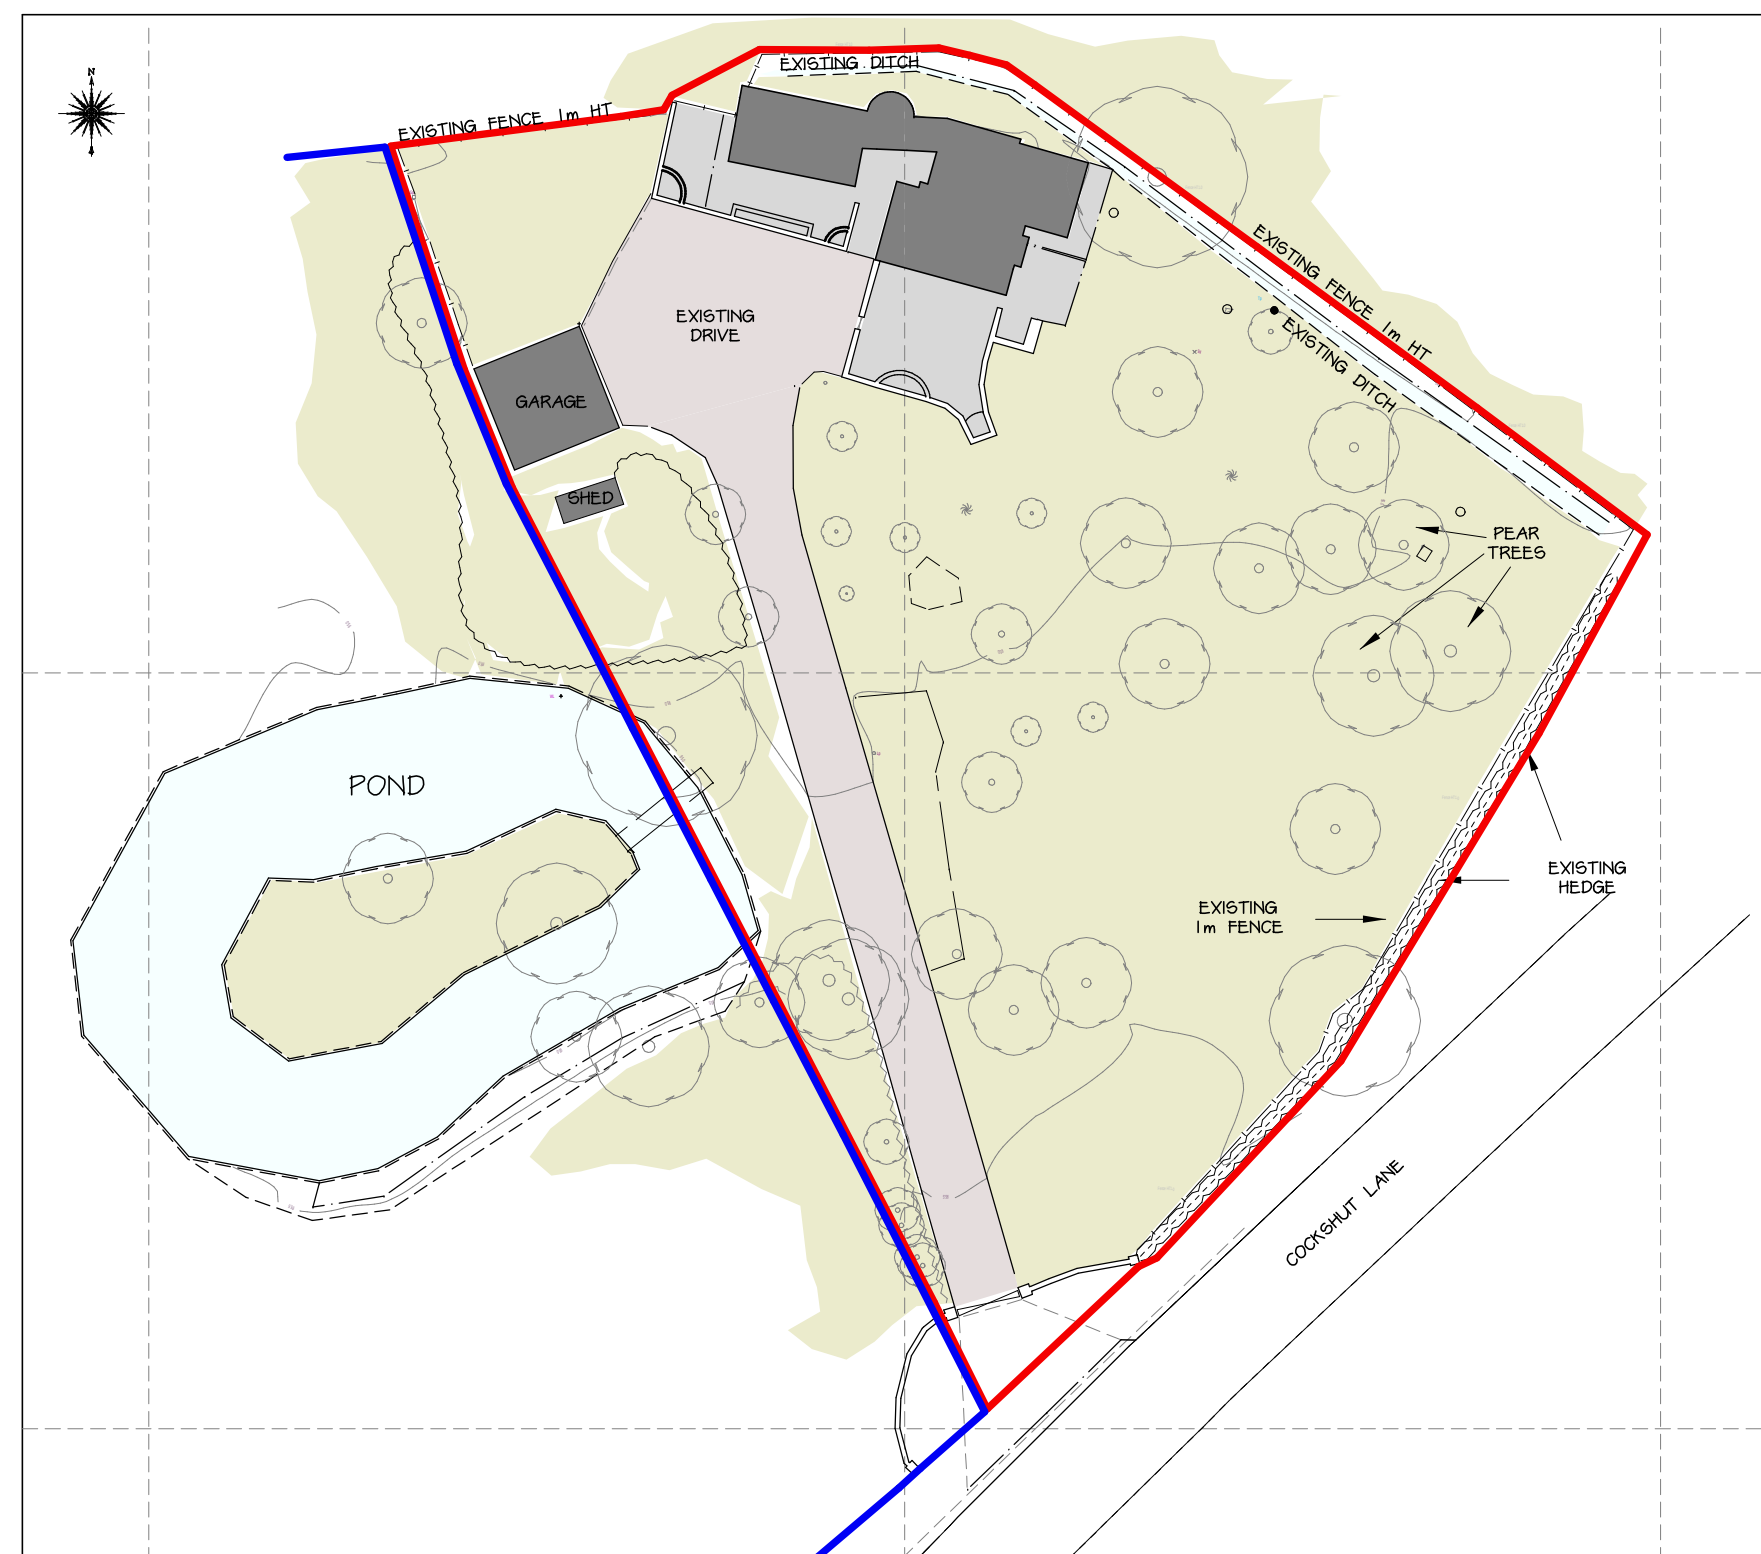

PAPER SIZE: A2 NOTES All dimensions must be checked on site and only scaled from this drawing for planning purposes only			Client MR & MRS ALLEN	Location PEAR TREE COTTAGE COCKSHUT LANE MELBOURNE DERBYSHIRE DE73 8DG	Proposal CONVERSION AND EXTENSION OF GARAGE TO CREATE SEL CONTAINED ANNEXE	Drawing Title EXISTING & PROPOSED BLOCK PLAN	Scale 1:500	
Date SEP 2019		Drawn by KJL						
Drg No. J2896-02		Revision						
	Date	Revisions						
© copyright			 MAKING PLANS architecture Ivy Lodge, Twyford Road, Willington, Derby. DE65 6DE T / F 01283 703160 E info@makingplans-architecture.co.uk W www.makingplans-architecture.co.uk					