




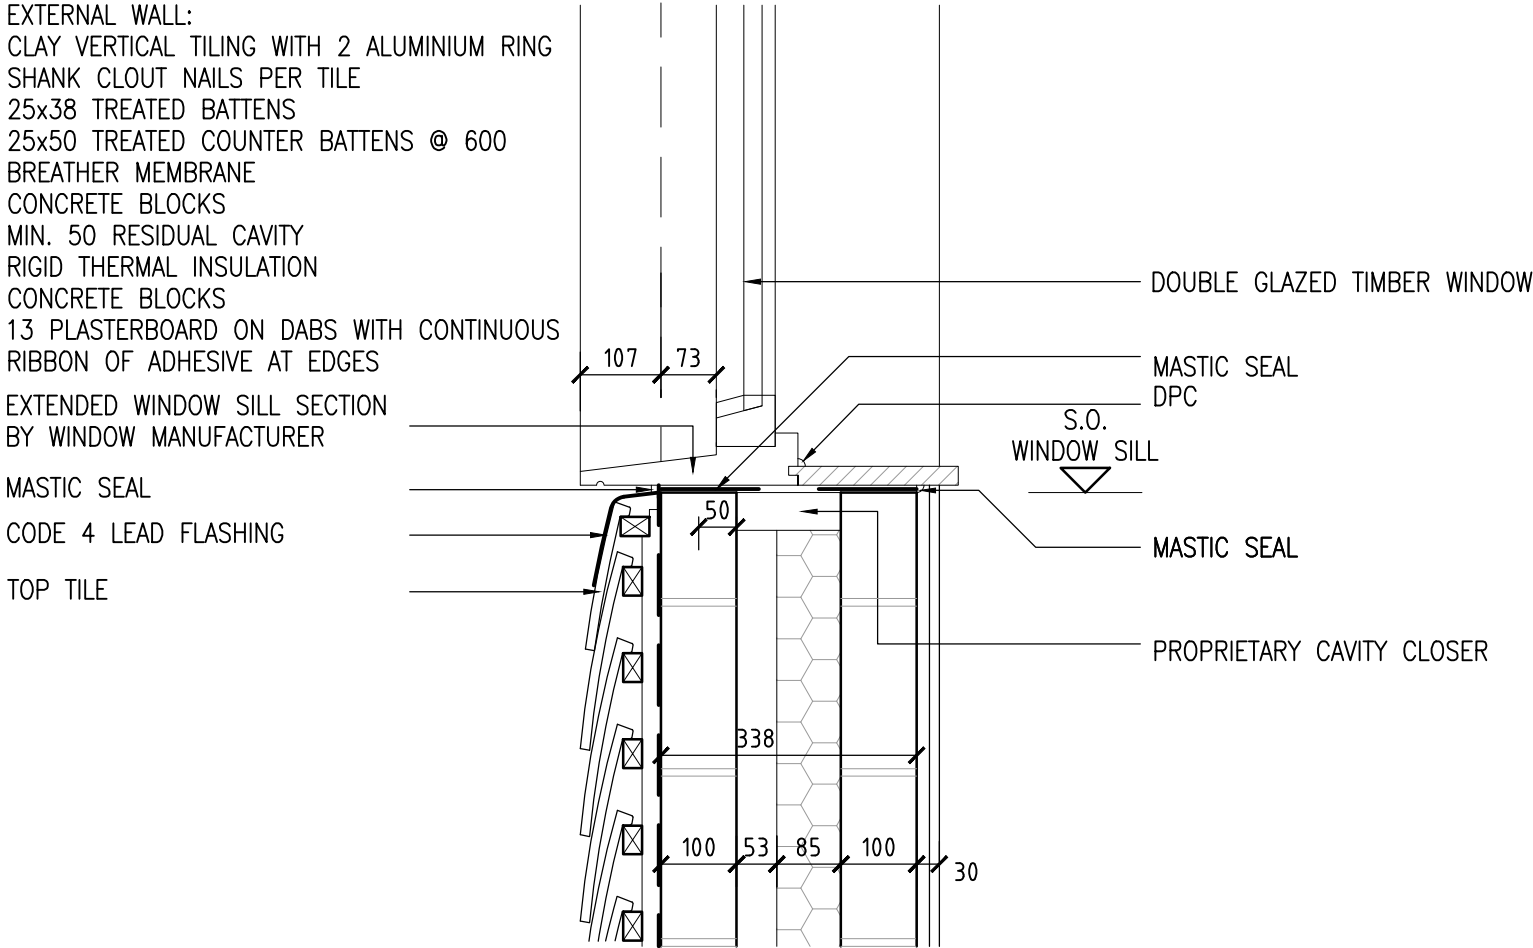


07. DETAIL SECTION VERTICAL TILING AND WINDOW SILL

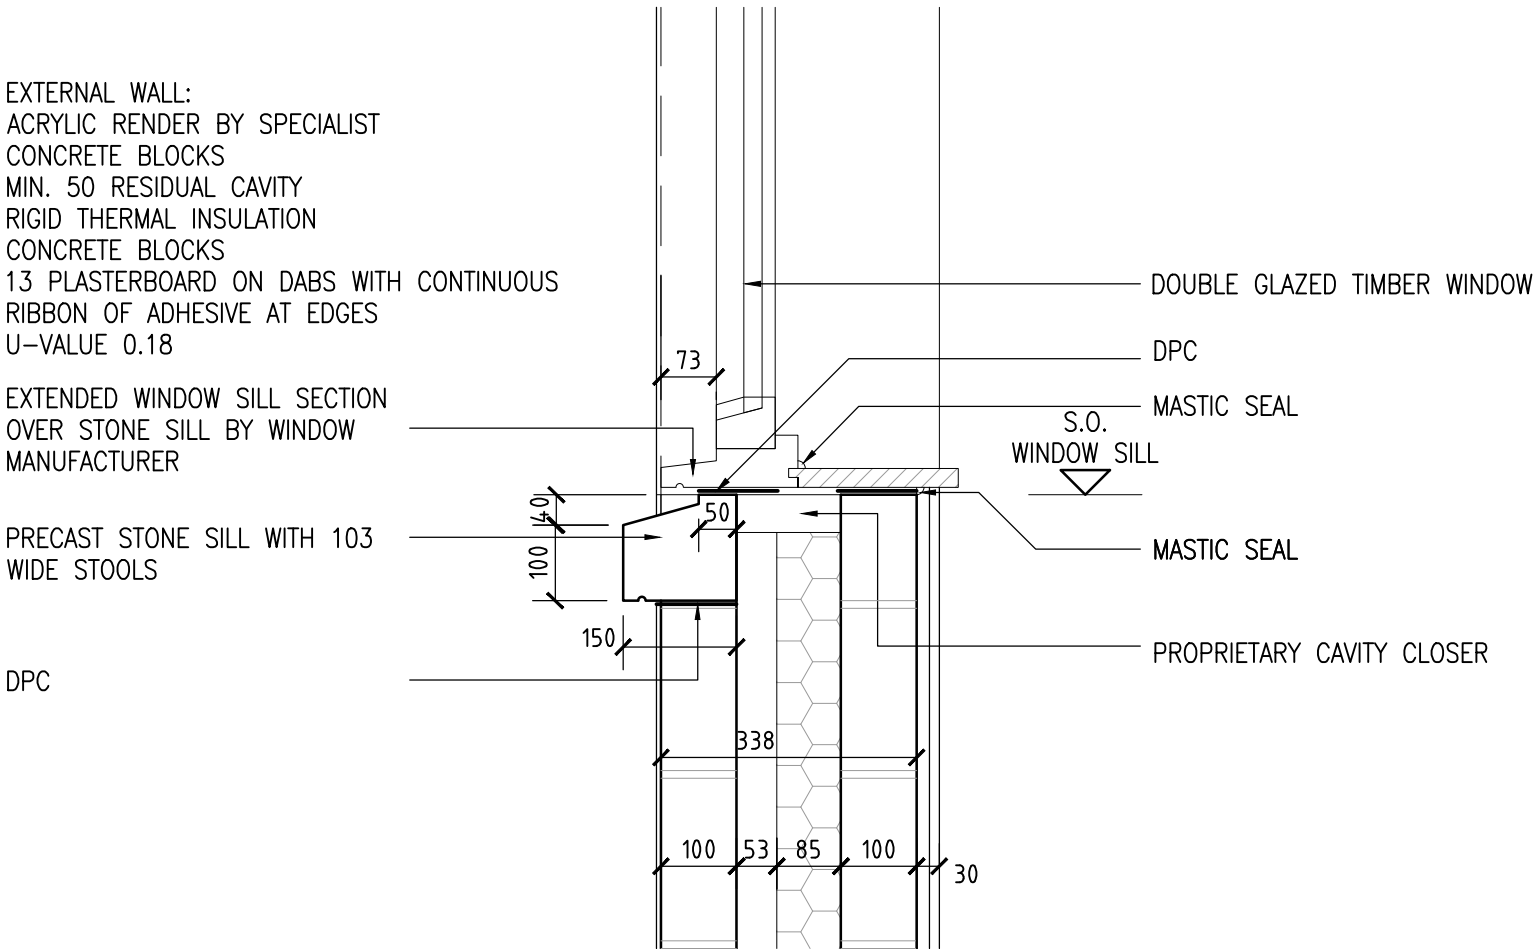


04. DETAIL SECTION RENDER WALL AND STONE SILL

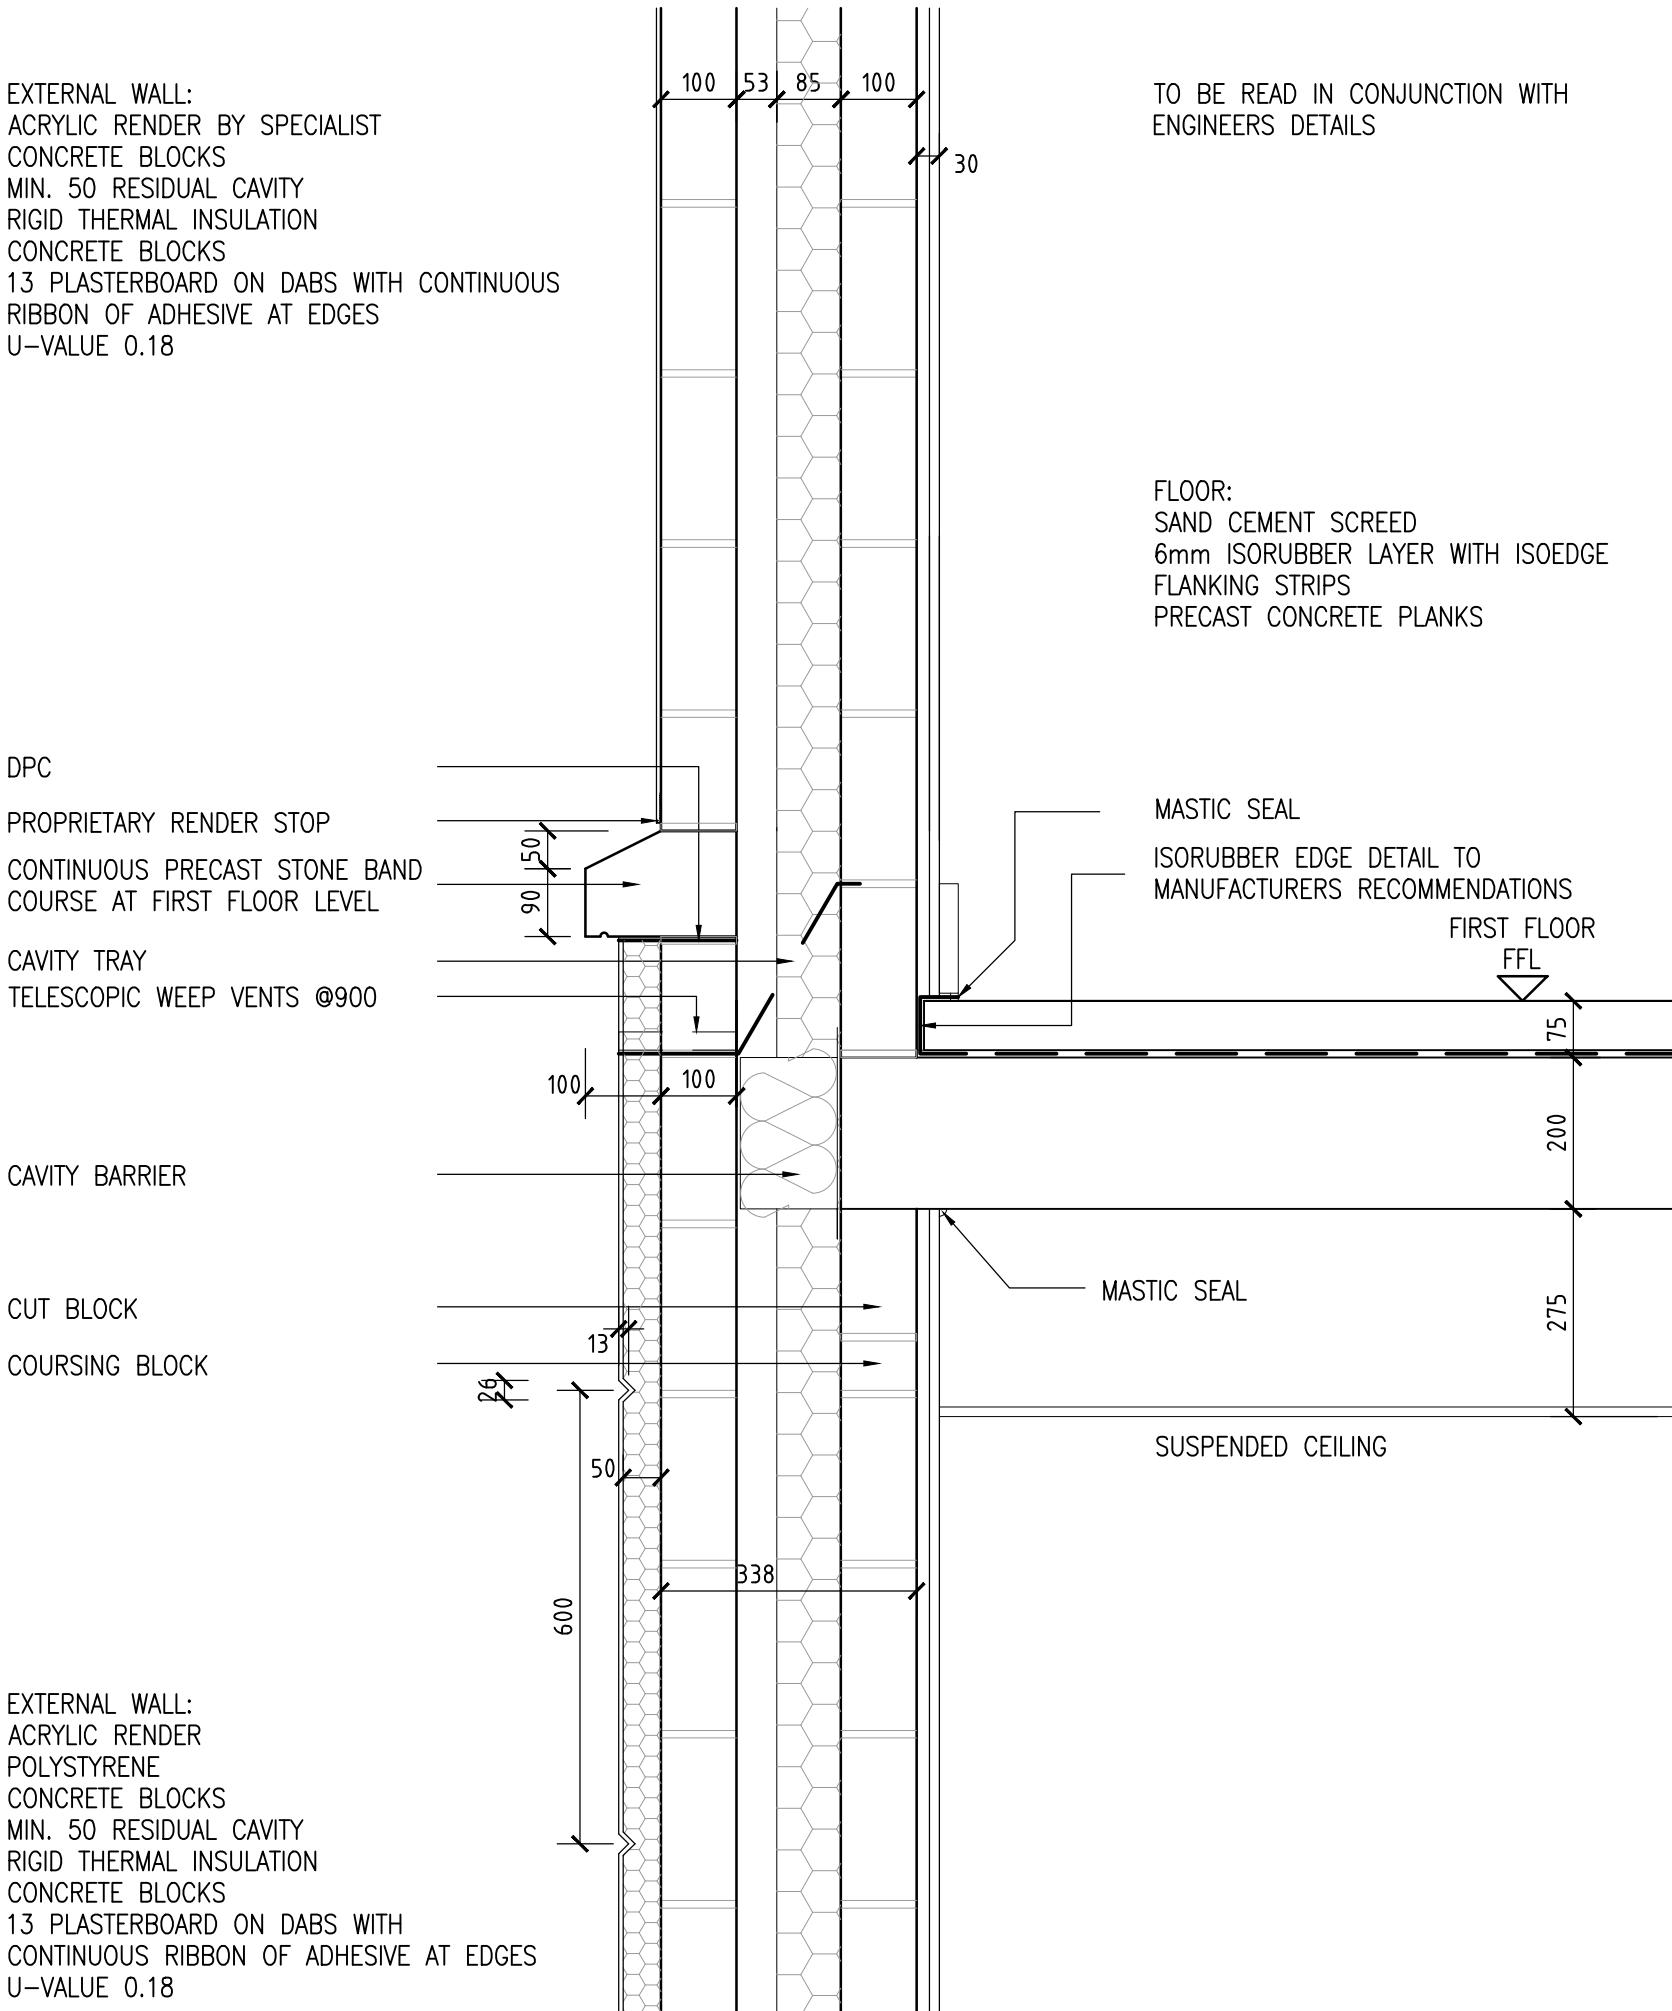


01. DETAIL SECTION RENDER WALL AND STONE BAND OVER ASHLAR

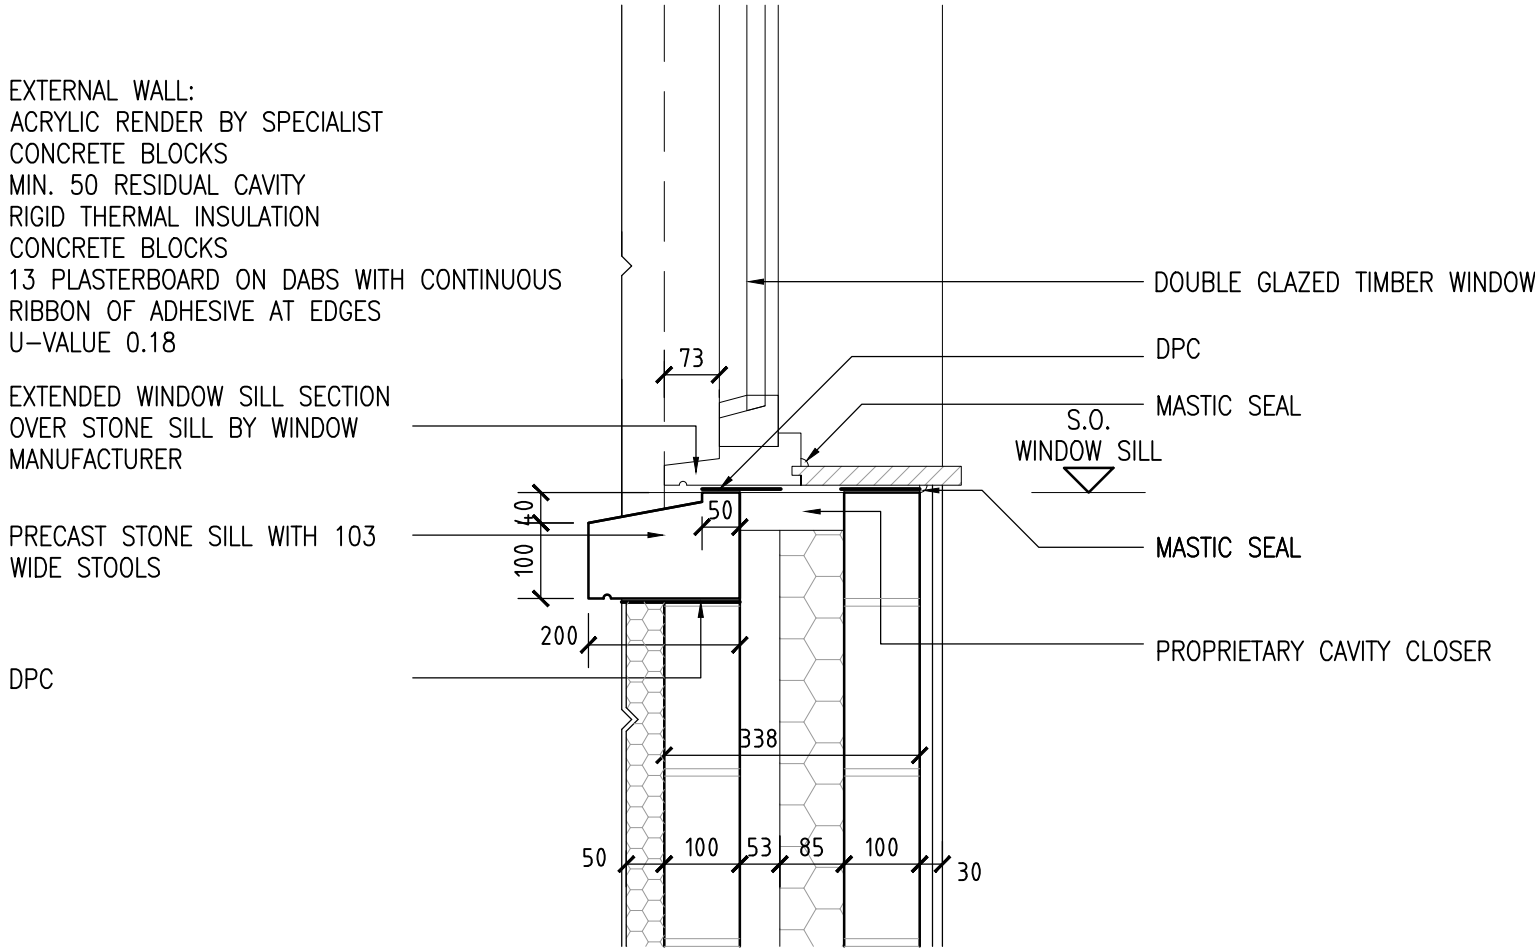


08. DETAIL SECTION ASHLAR WALL AND STONE SILL

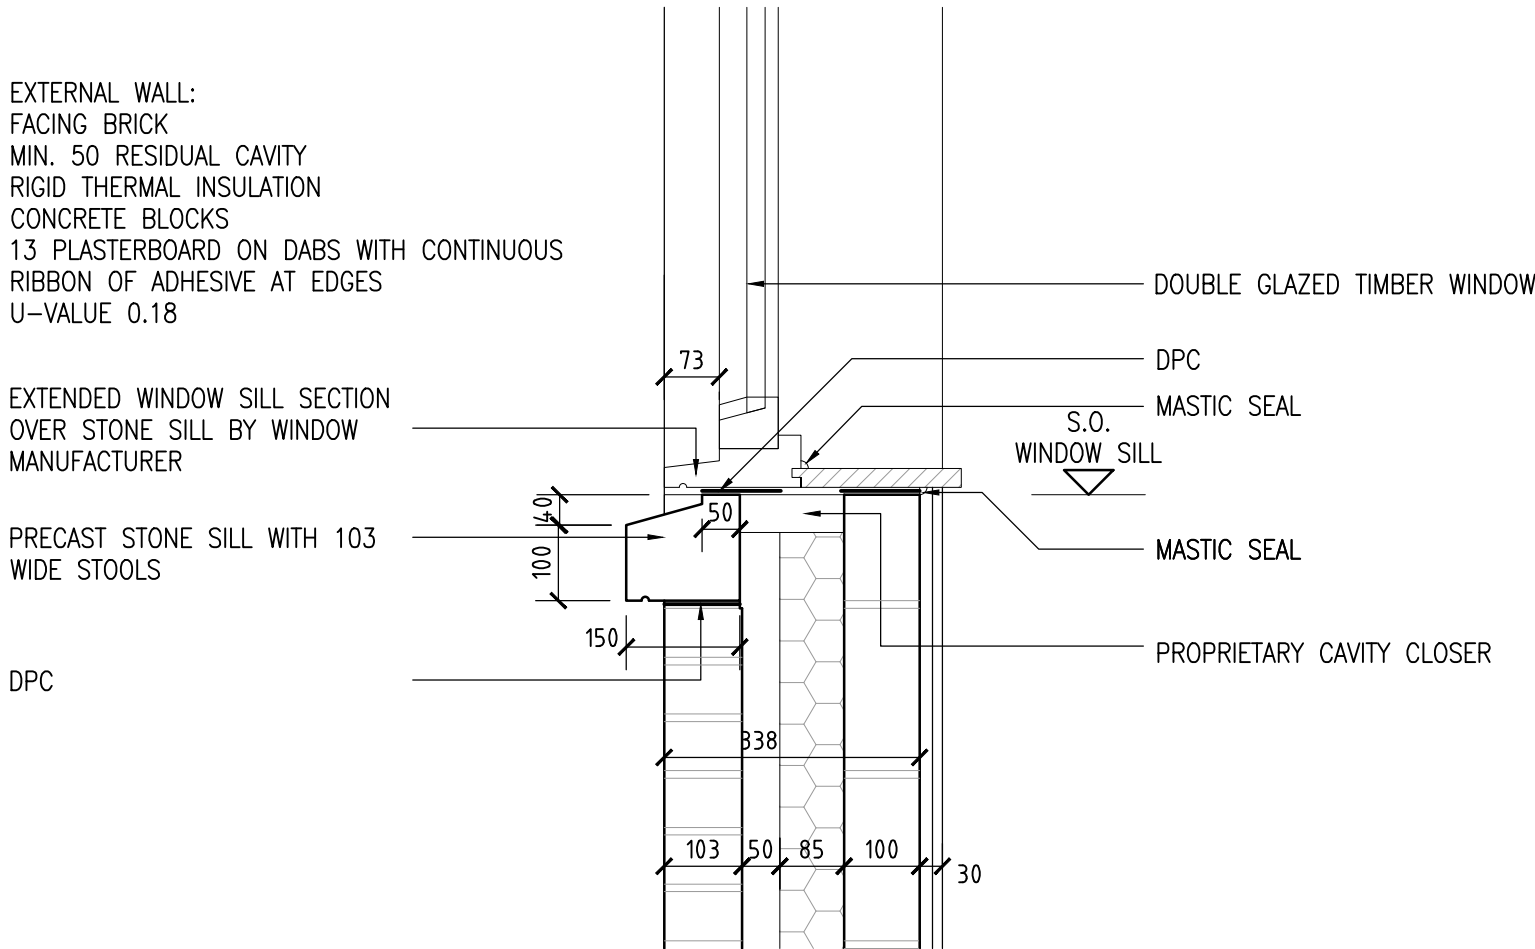


05. DETAIL SECTION FACING BRICK WALL AND STONE SILL

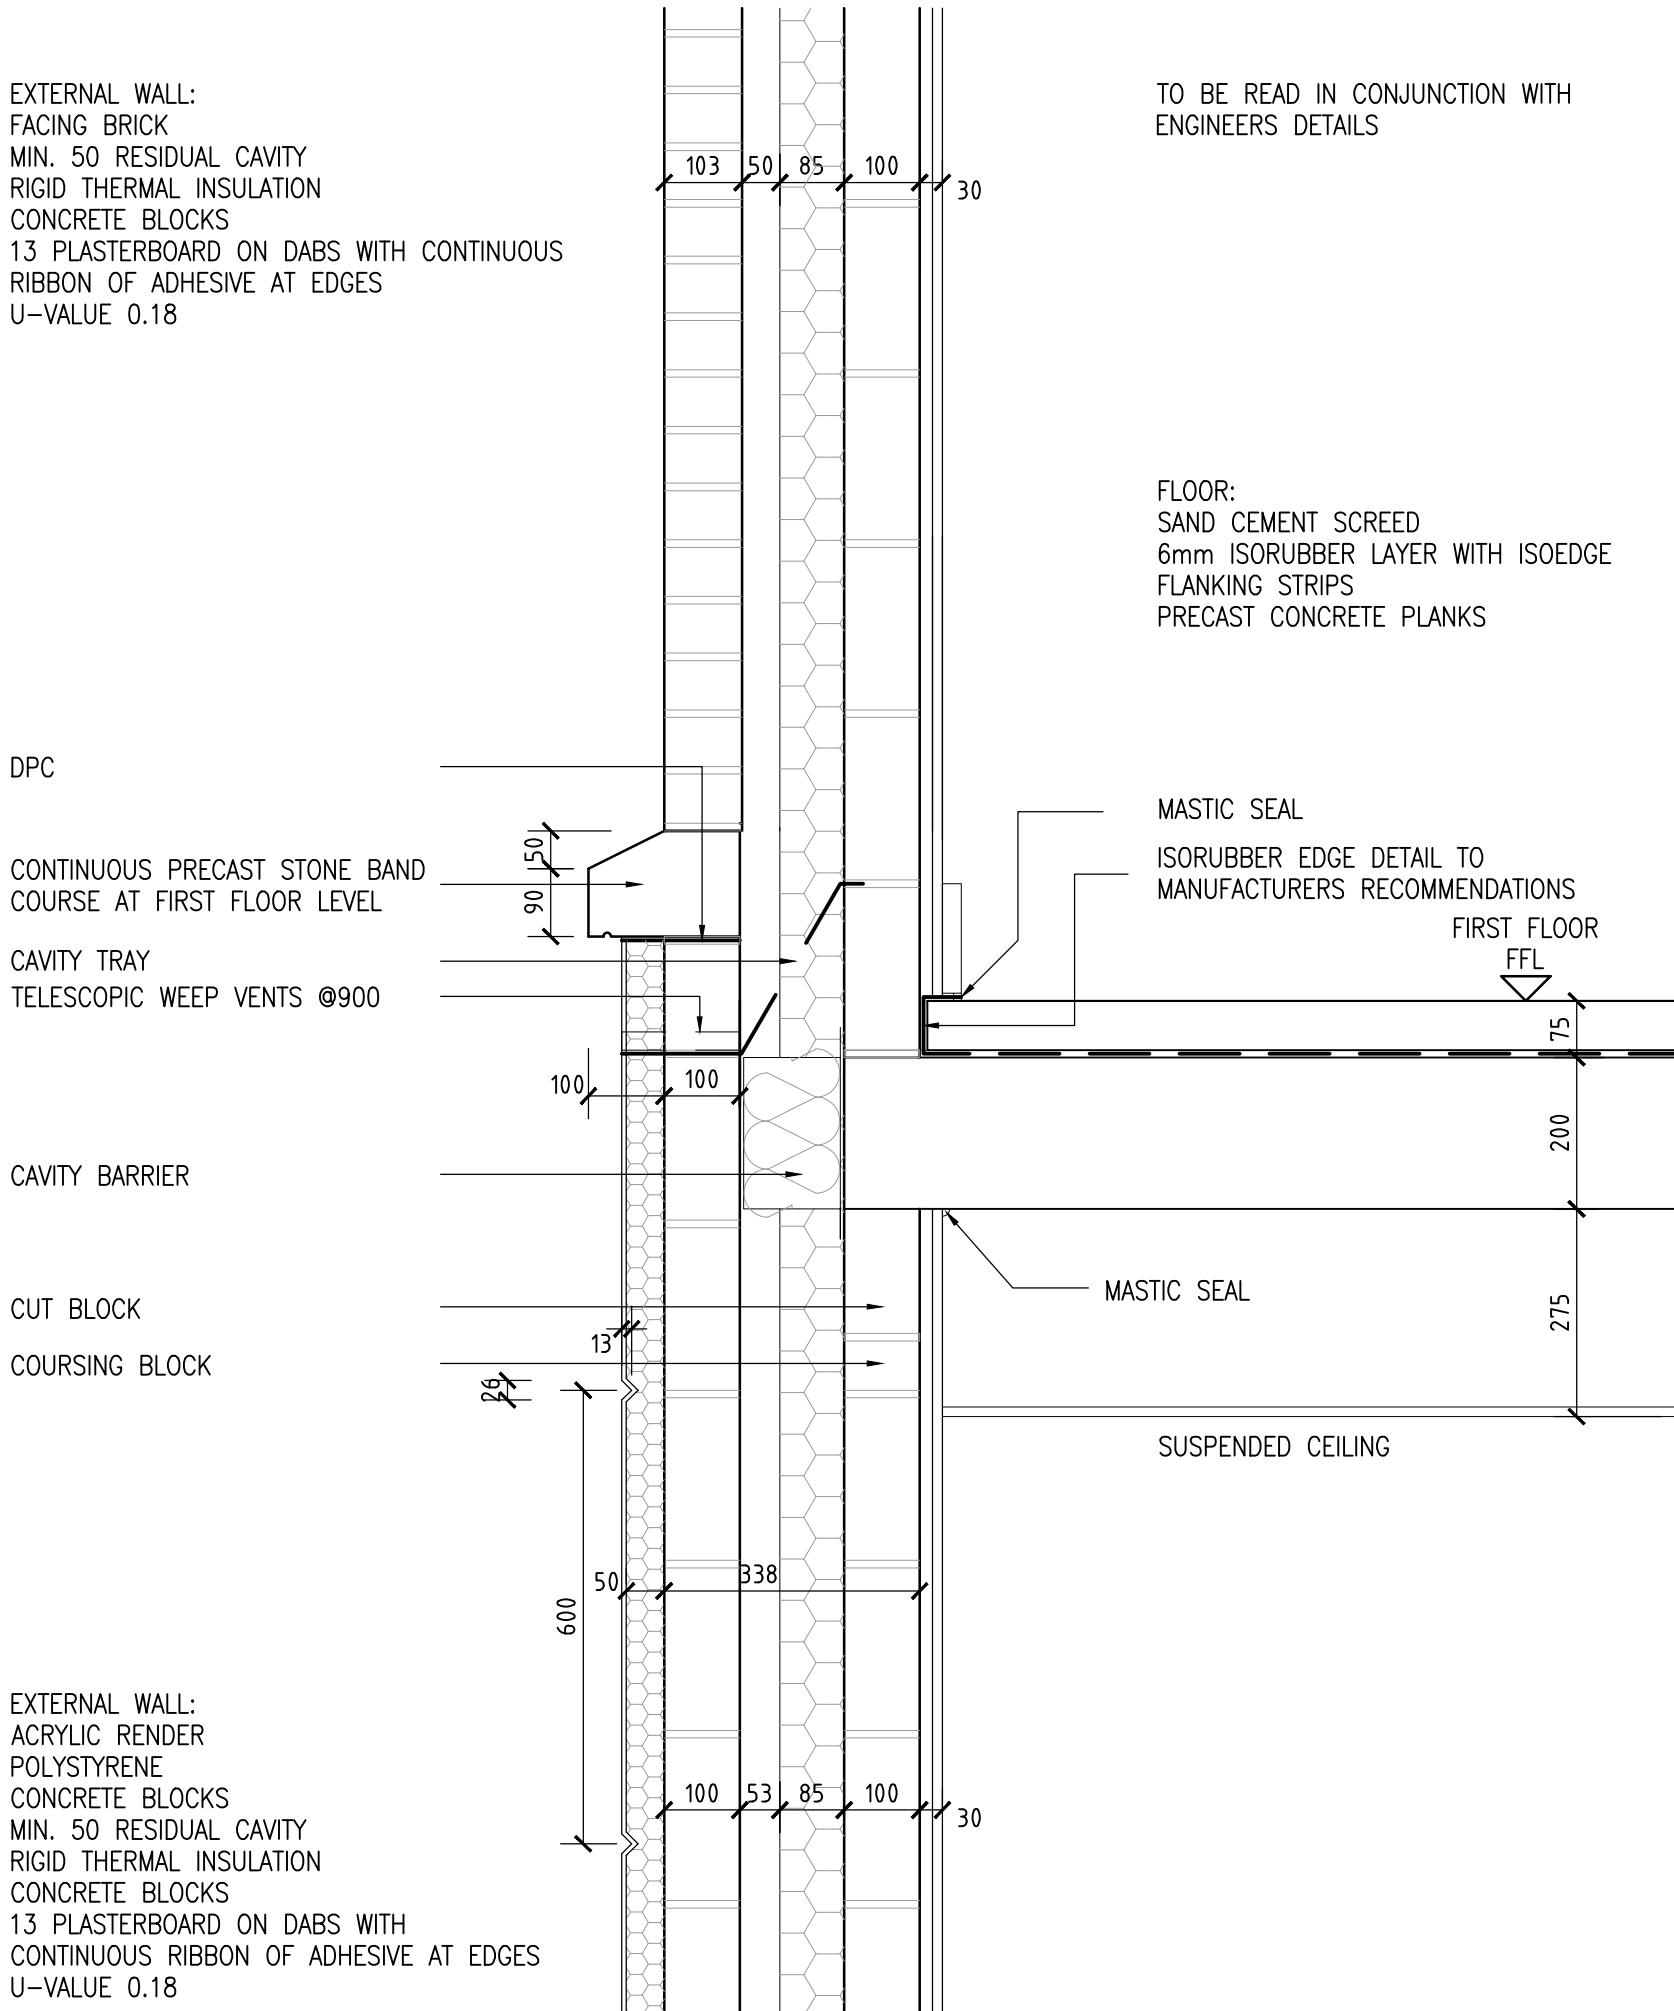

02. DETAIL SECTION FACING BRICK WALL AND STONE BAND OVER ASHLAR

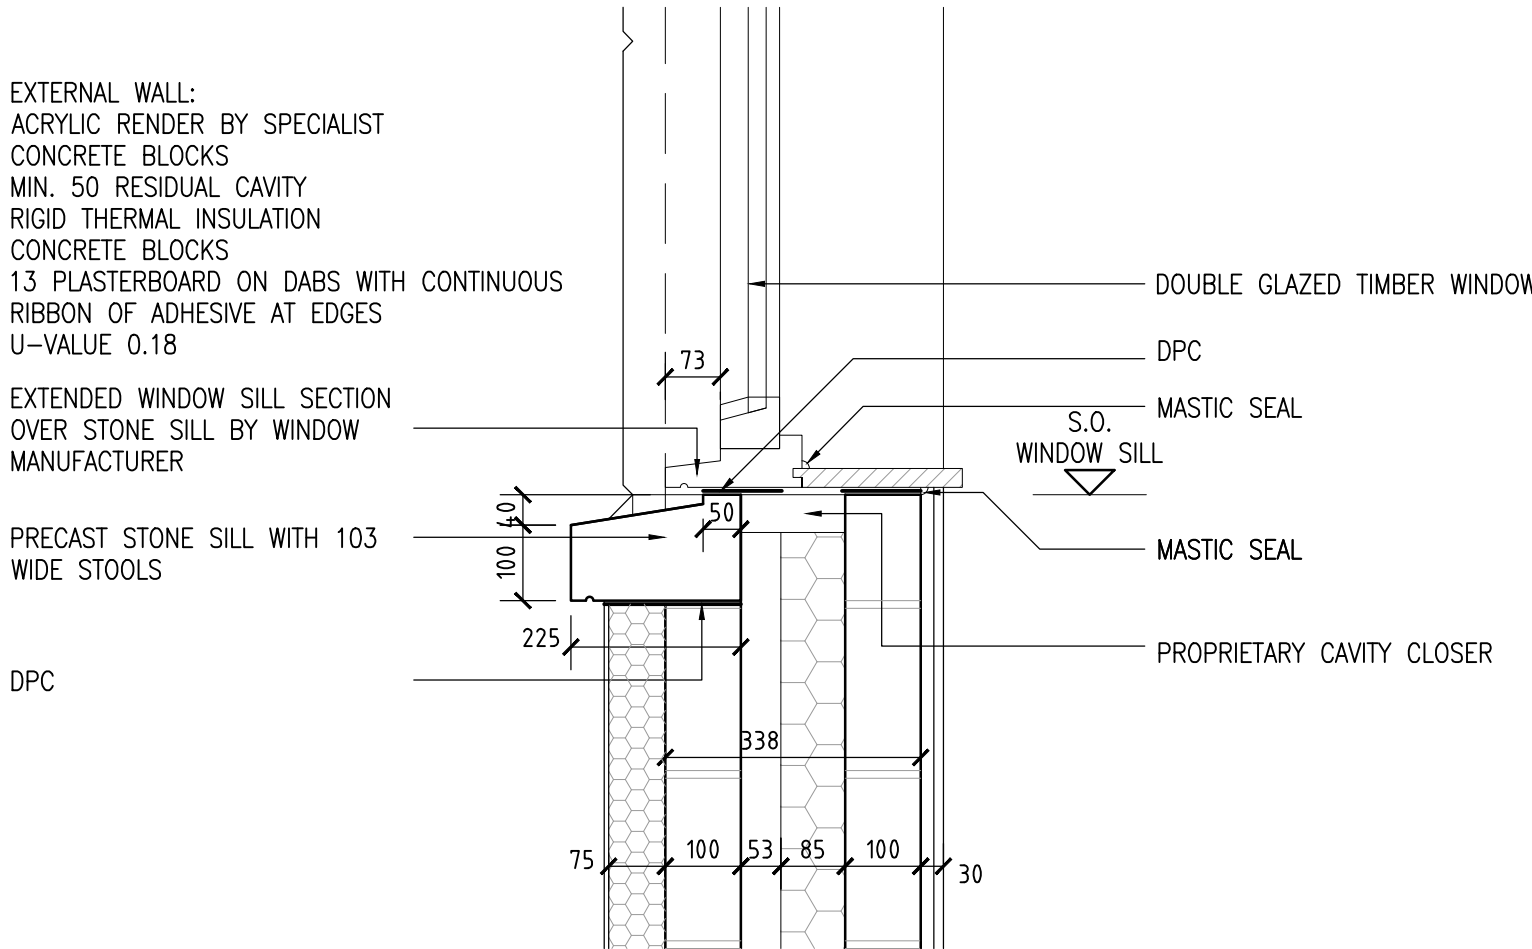

06. DETAIL SECTION ASHLAR BASE WALL AND STONE SILL

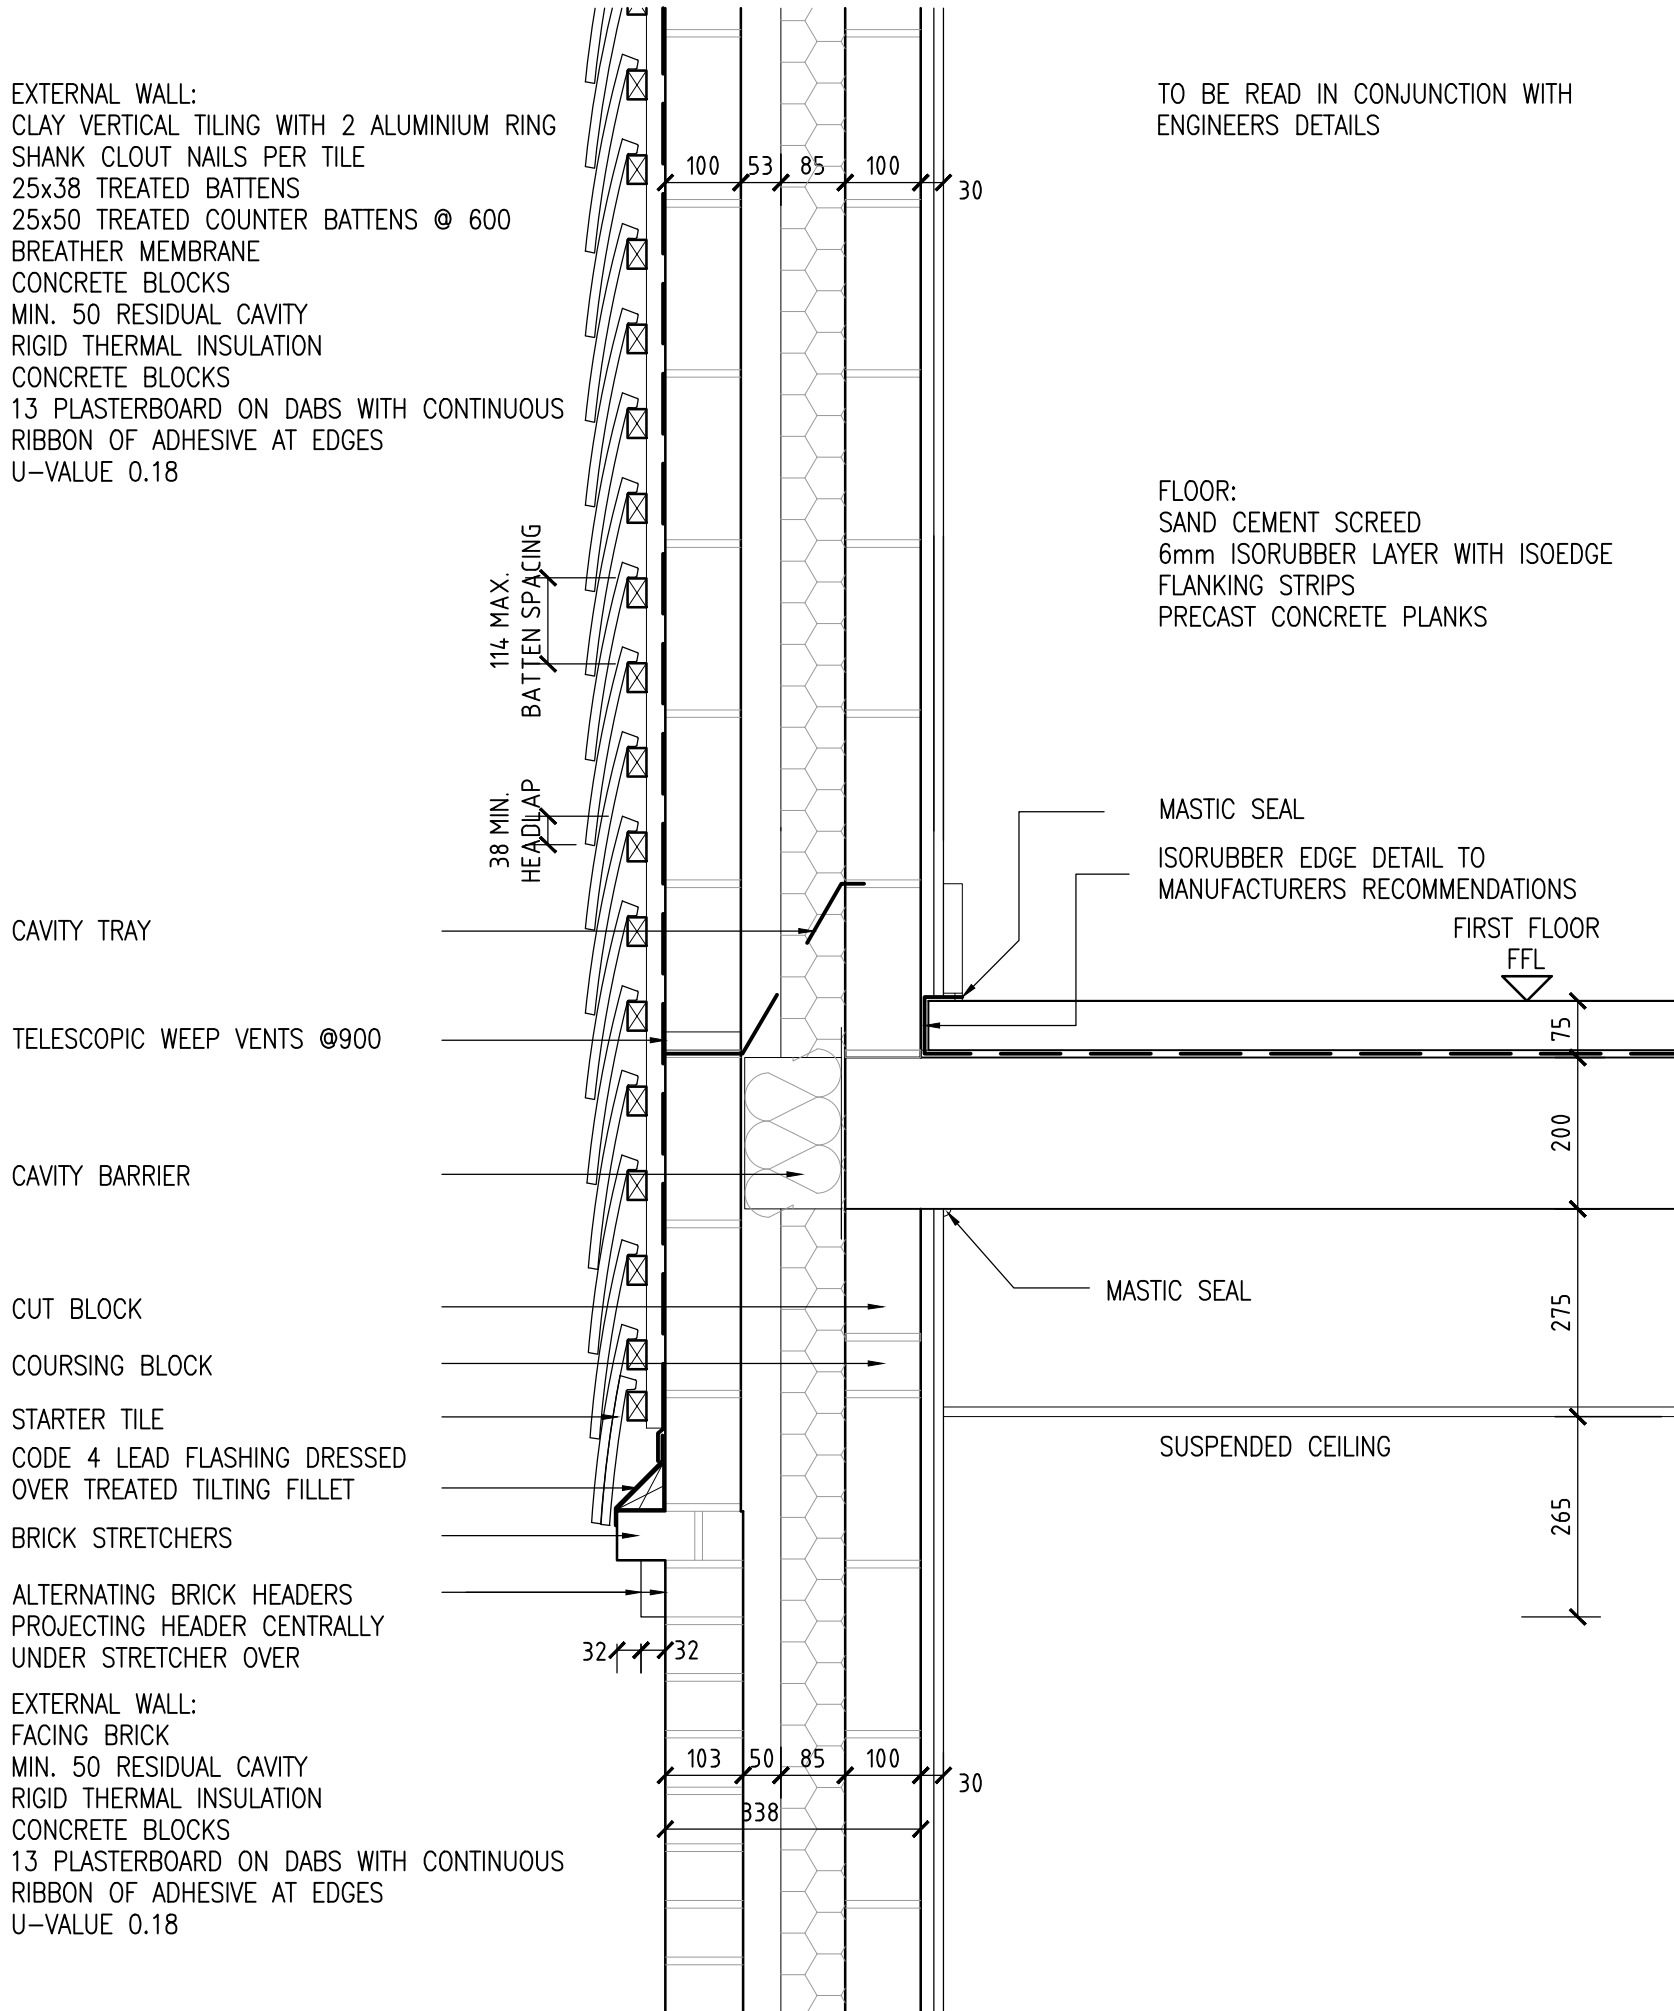

03. DETAIL SECTION VERTICAL TILING OVER FACING BRICK

Figured dimensions only are to be used. All dimensions to be checked onsite. Differences between drawings and between drawings and specification or bills of quantities to be reported to the PRC Group.

The copyright of the drawings and designs contained therein remains vested in the PRC Group

Revisions:	Drawn / Chkd:	Date:
T1 TENDER ISSUE	PLMN	01.02.2019

NOTES:
1. ANY VENT DUCT GRILLES TO CONNECT TO MATCHING BRICK/MATCHING TILE OR RENDER COLOUR VENT OUTLETS (SAMPLES TO BE AGREED)



Client:
RICHMOND CARE VILLAGES

Project:
RCV ASTON HALL
ASTON ON TRENT
DERBYSHIRE

Drawing Title:
PHASE 3 - CARE APARTMENTS
PERIMETER WALL
DETAIL SECTIONS SHEET 1

Scale @ A1:
1:10

Checked by:
MN

Date:
Jan 2019

Job No:
8546

Stage:
TE

Drawing No.:
CA-15-602 T1

Issue Status:
Construction ☐ Preliminary ☐
Information ☐ Approval ☐
Tender ☒

Offices
Woking
London
Milton Keynes
Warsaw



24 Church St West,
Woking, Surrey,
GU21 6HT
01483 494 350

info@pro-group.com
www.pro-group.com

Architecture
Planning
Master Planning
Urban Design
Interiors
Landscape