




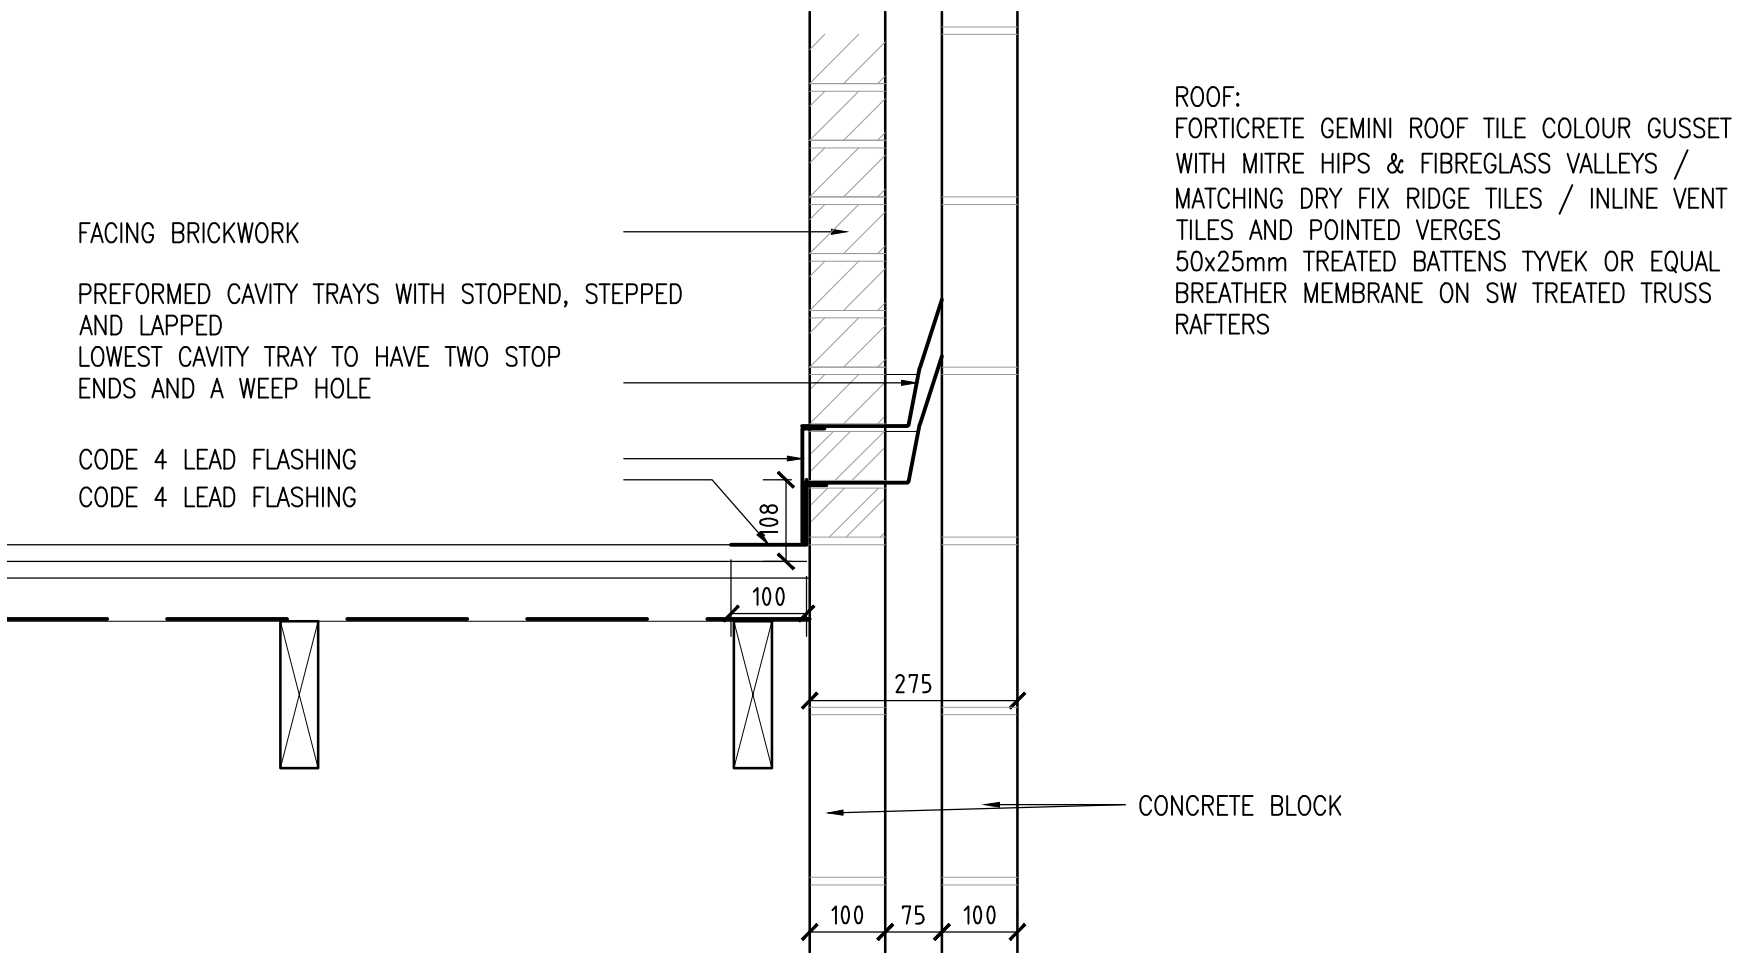


05. DETAIL SECTION ROOF ABUTMENT WITH SEPARATING / BRICK EXTERNAL WALL

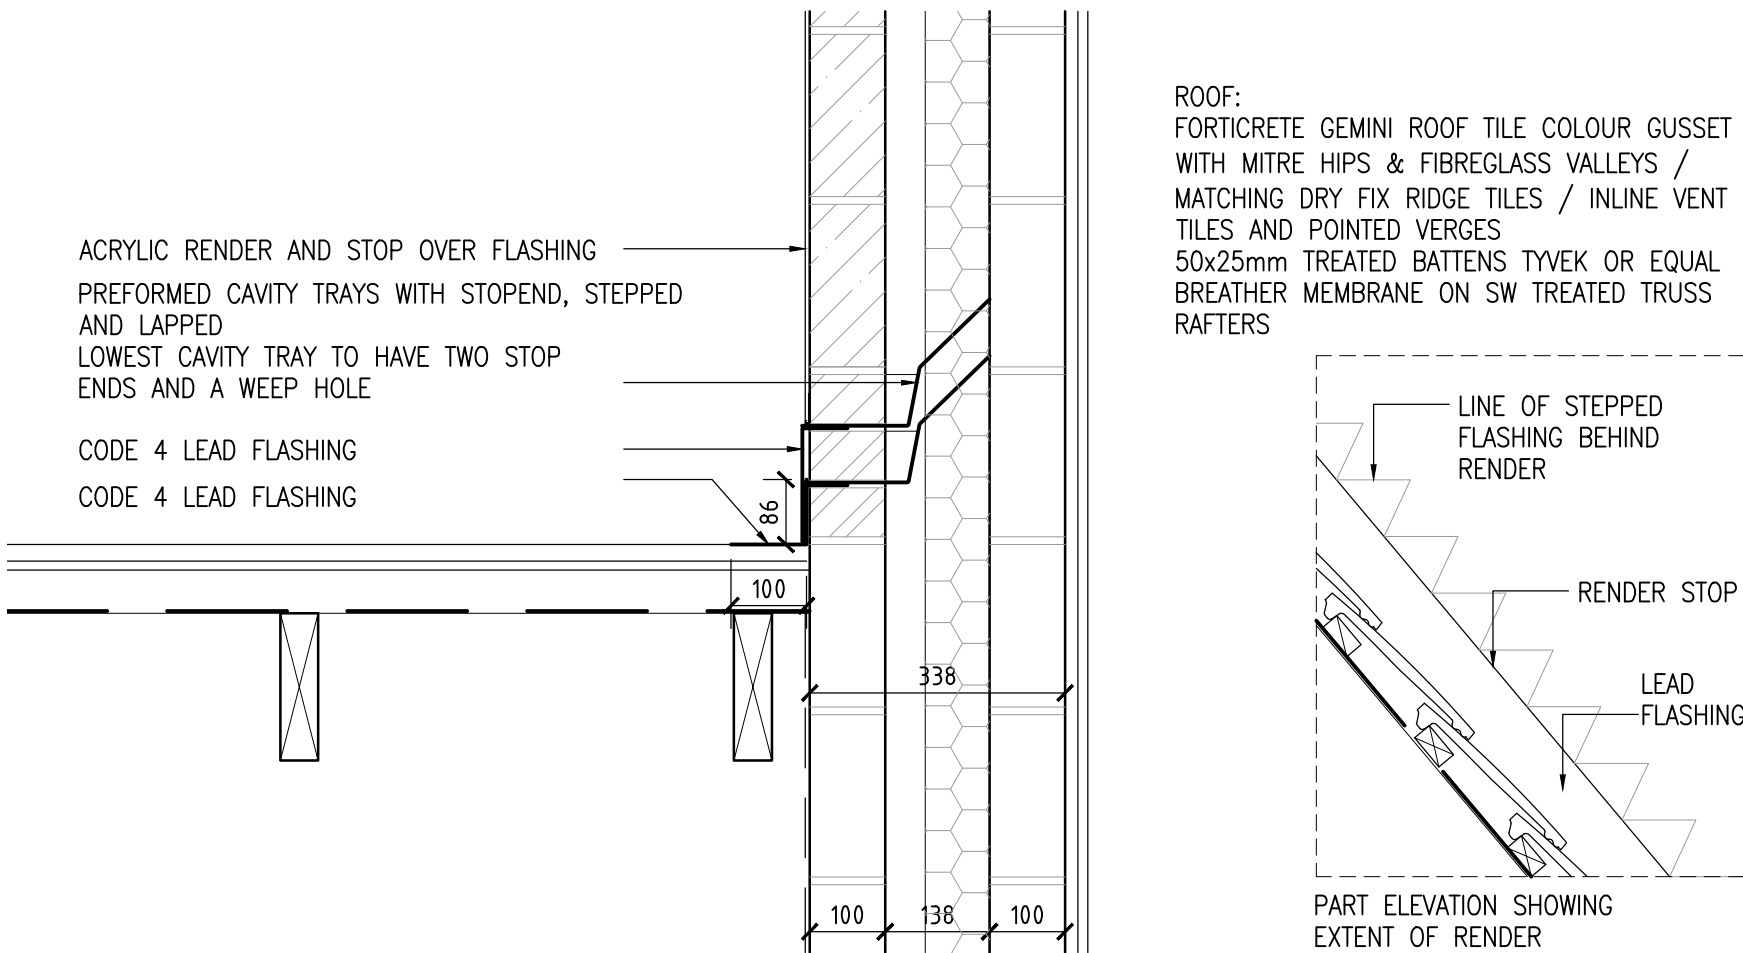


04. DETAIL SECTION ROOF ABUTMENT WITH RENDER EXTERNAL WALL

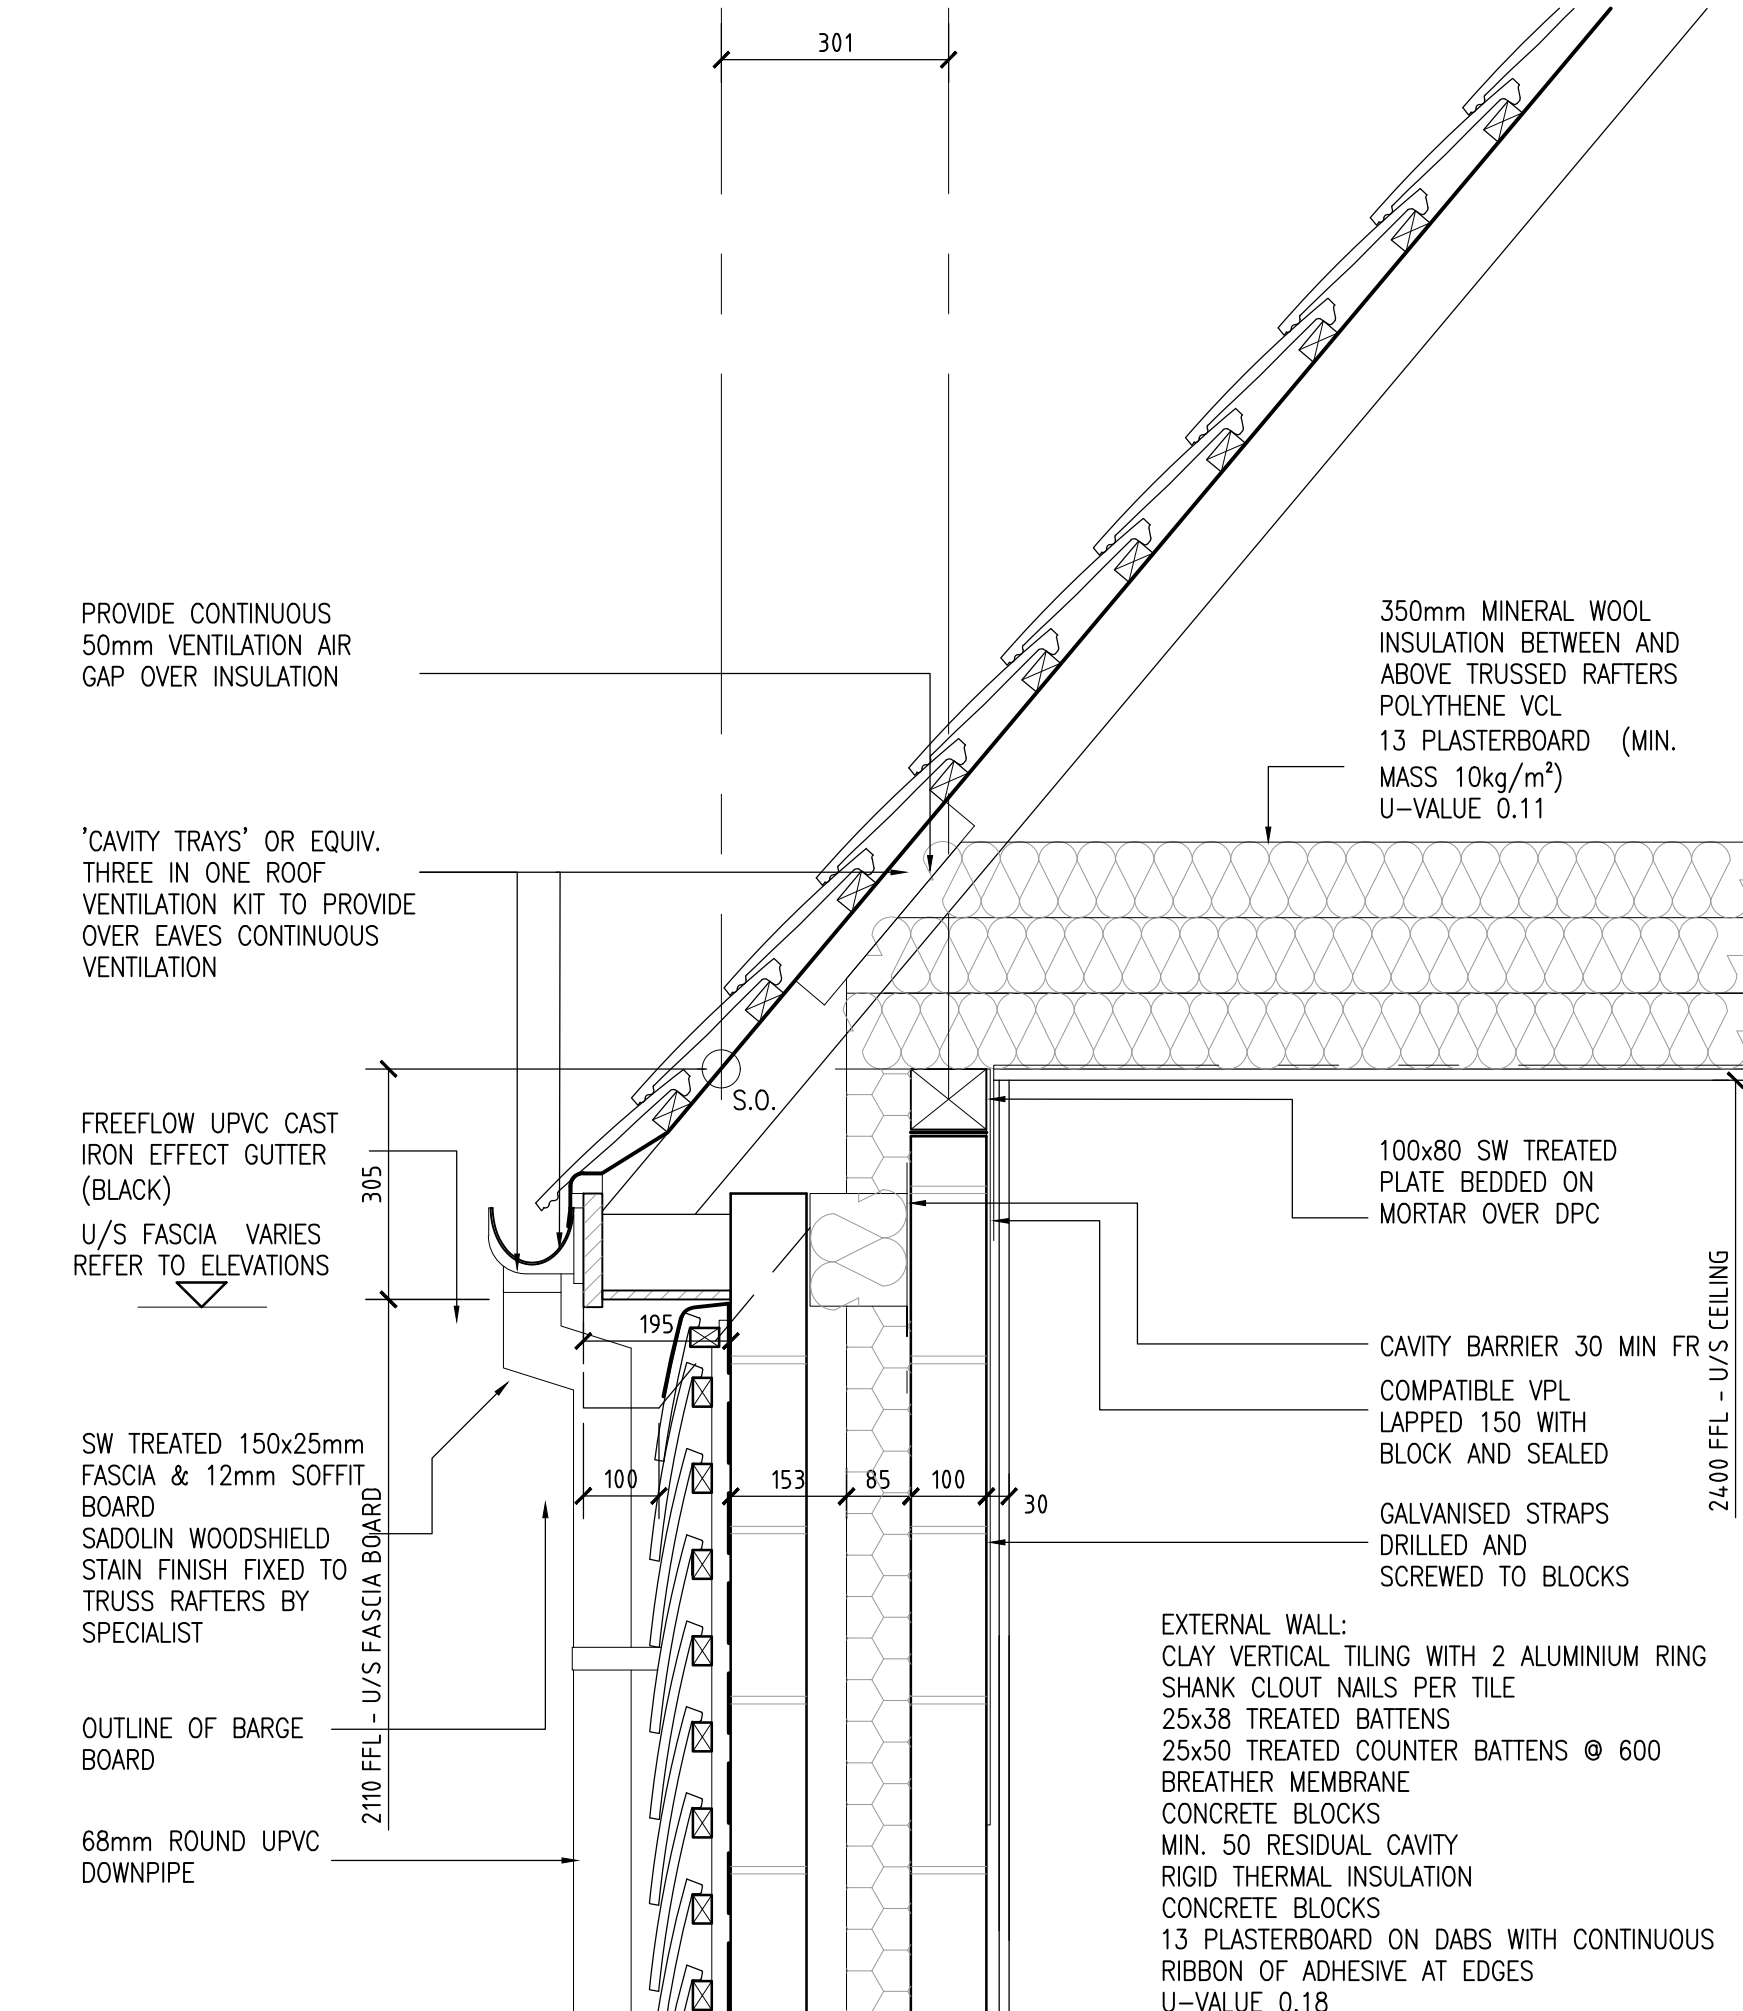


01. DETAIL SECTION EAVES OVER CAVITY WALL WITH VERTICAL TILING

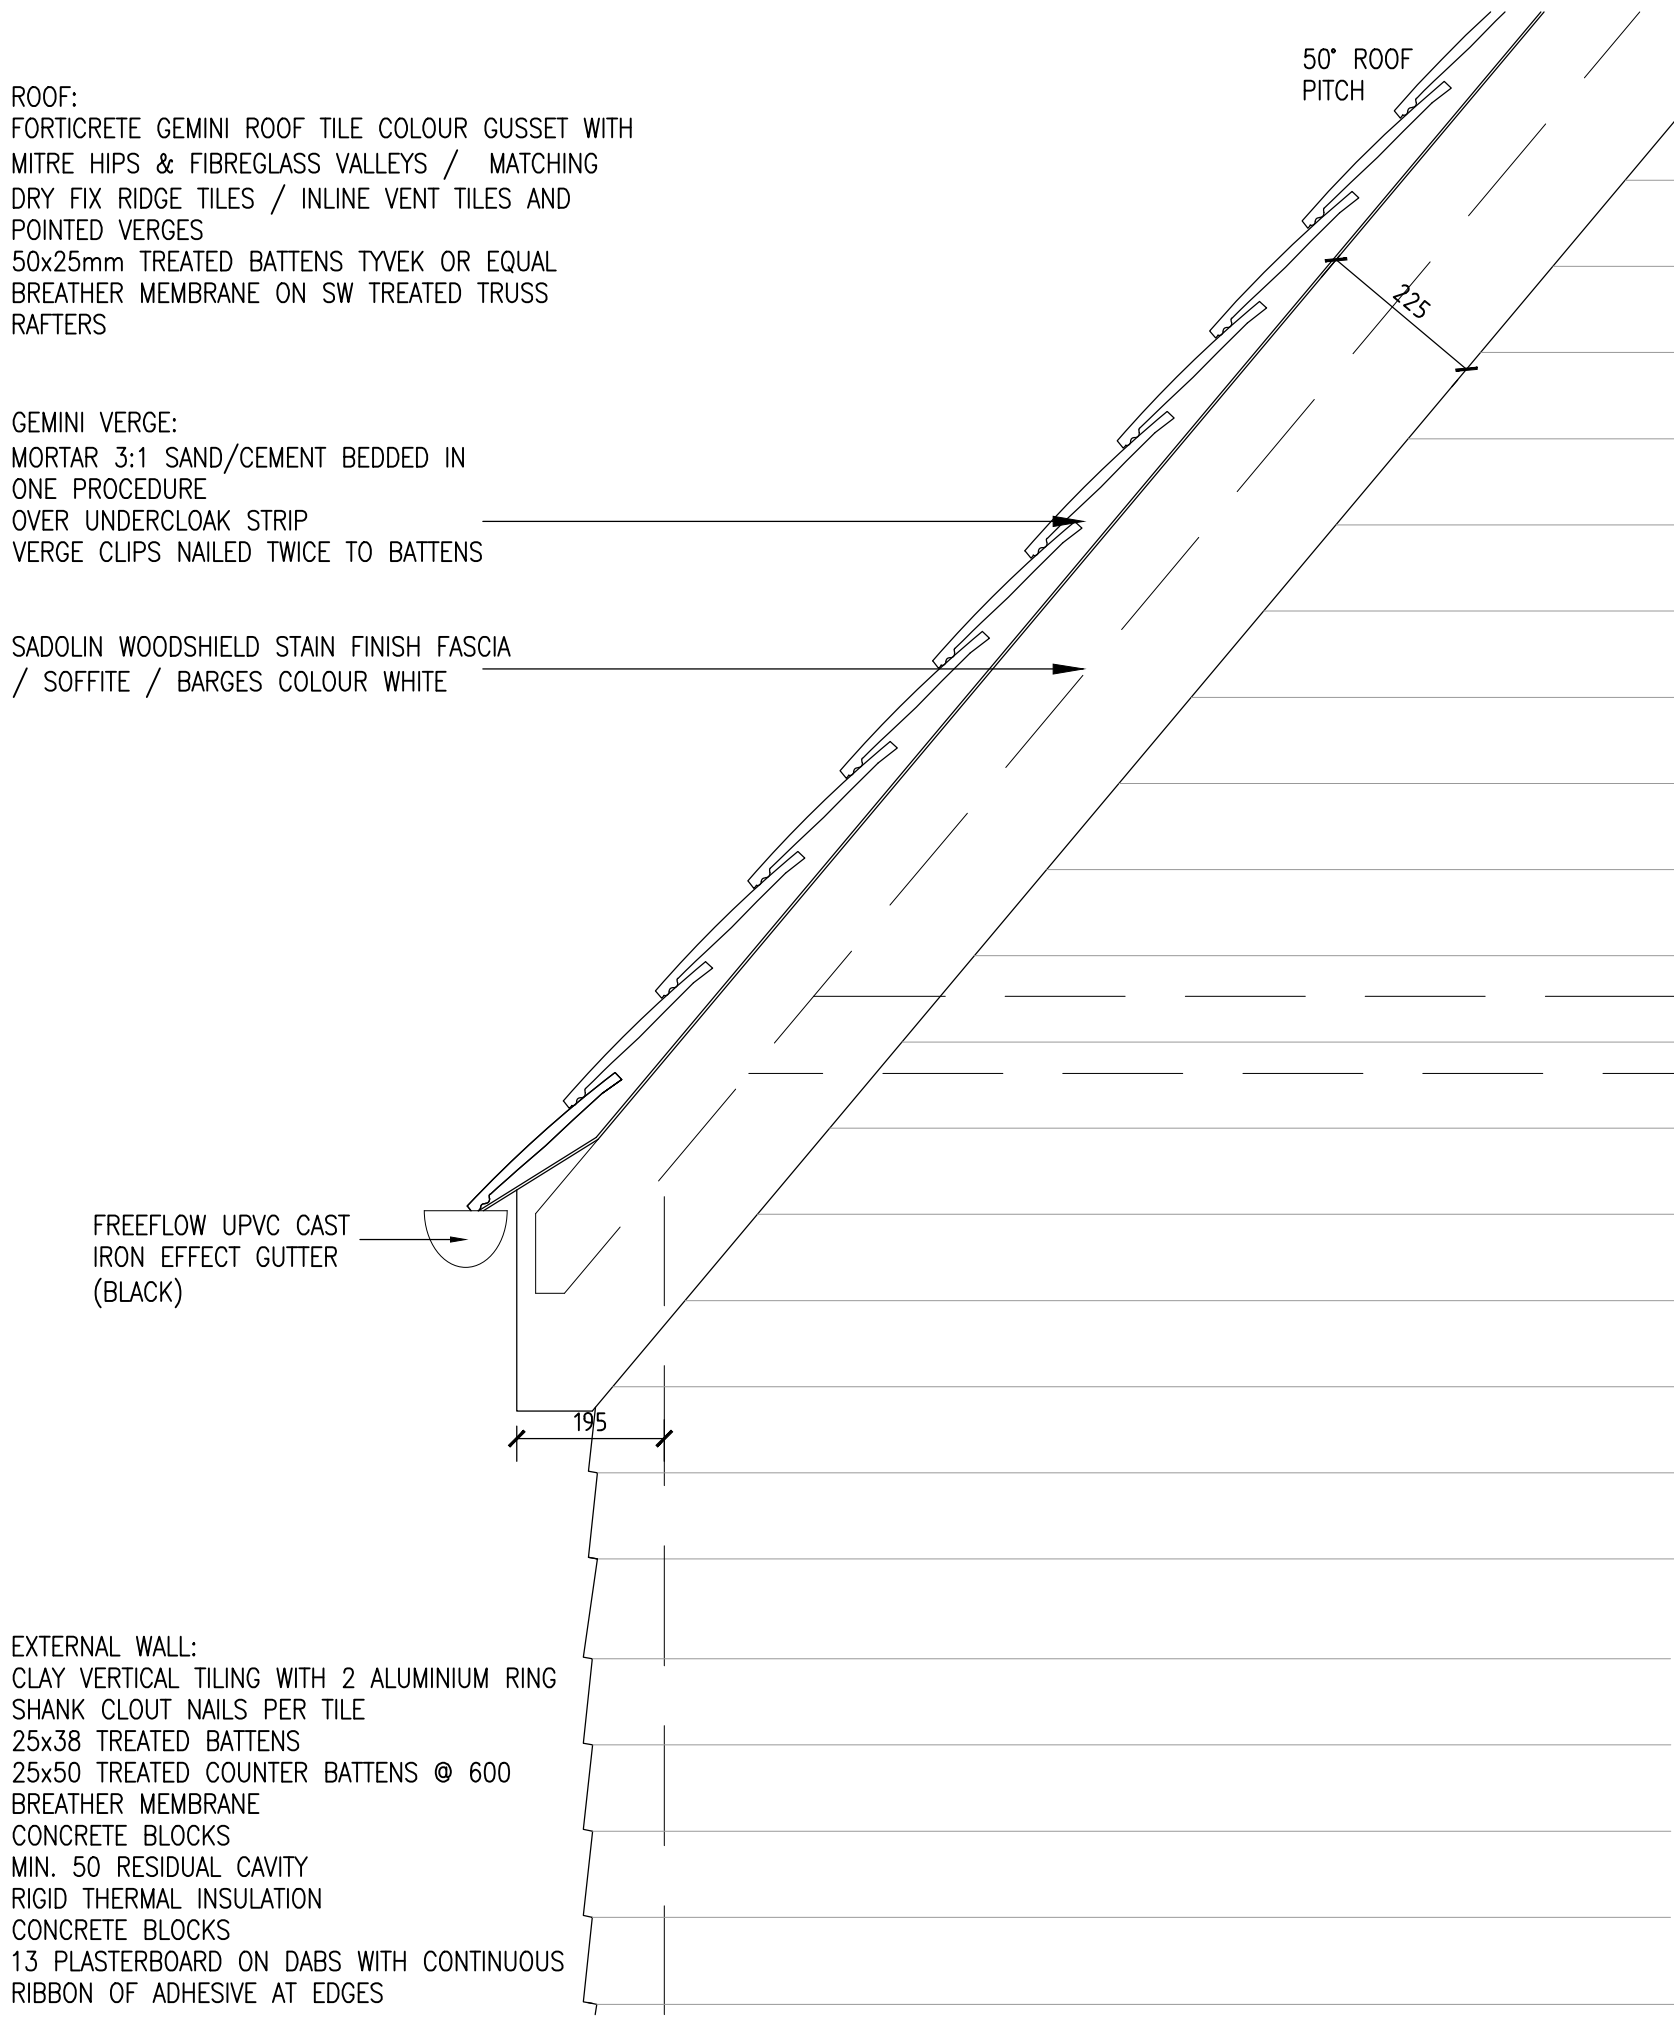


06. DETAIL ELEVATION GABLE @ VERTICAL TILING

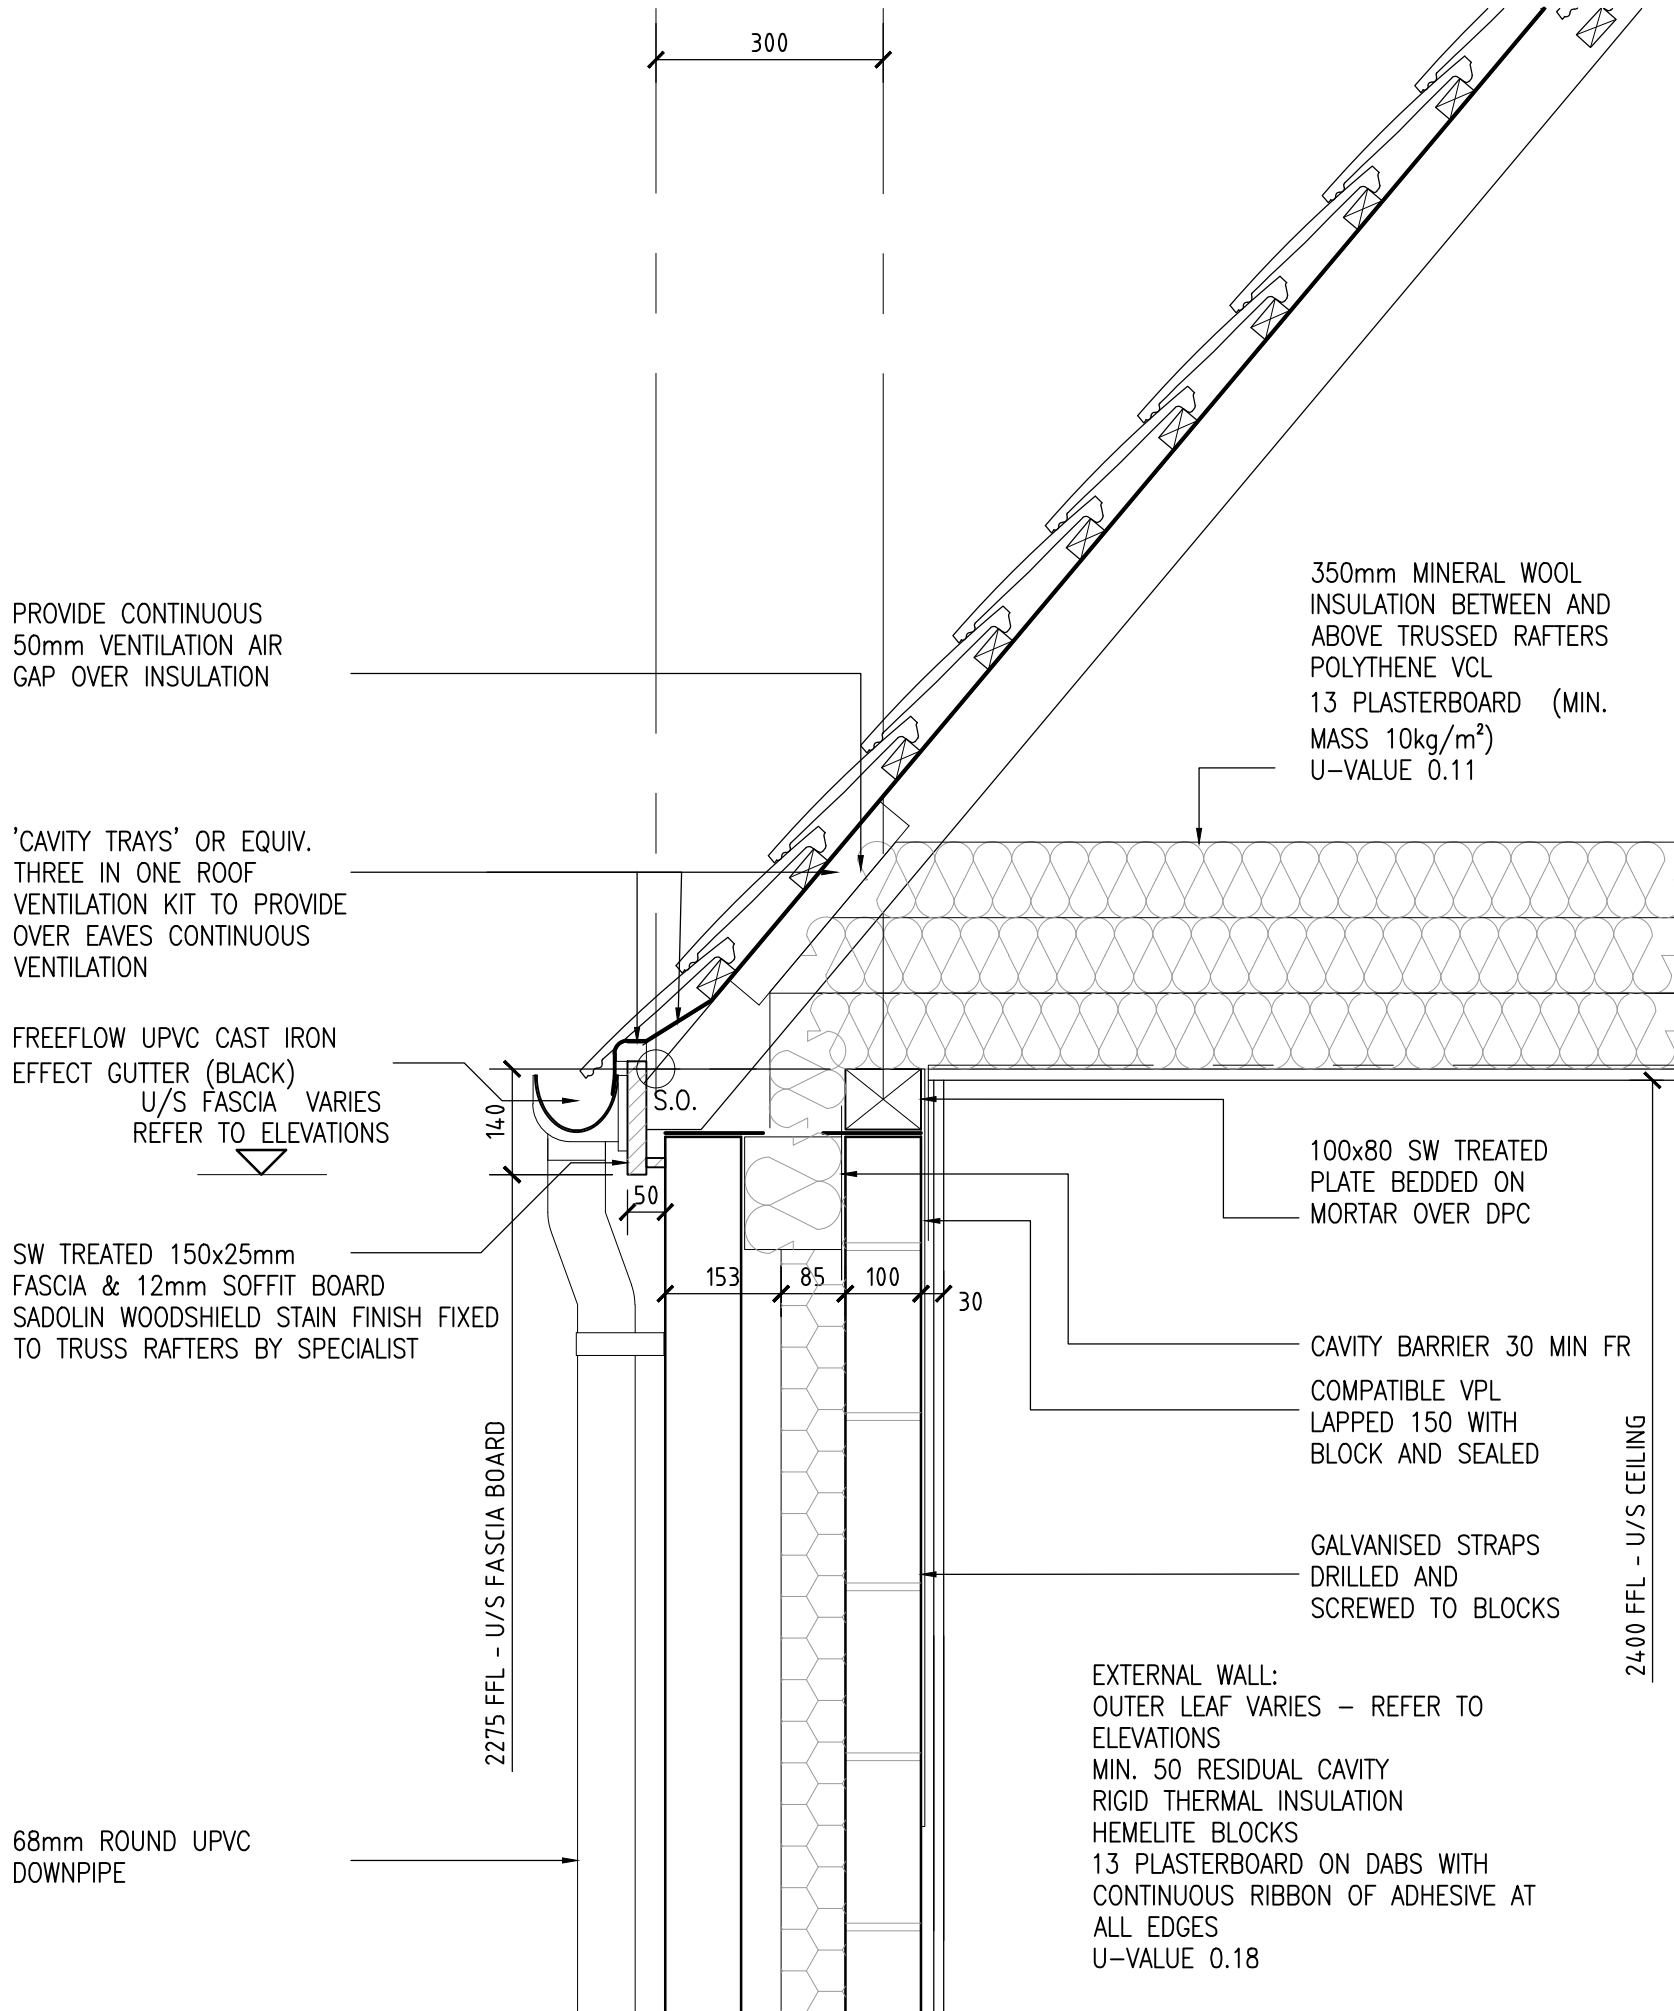

02. DETAIL SECTION CLIPPED EAVES OVER CAVITY WALL

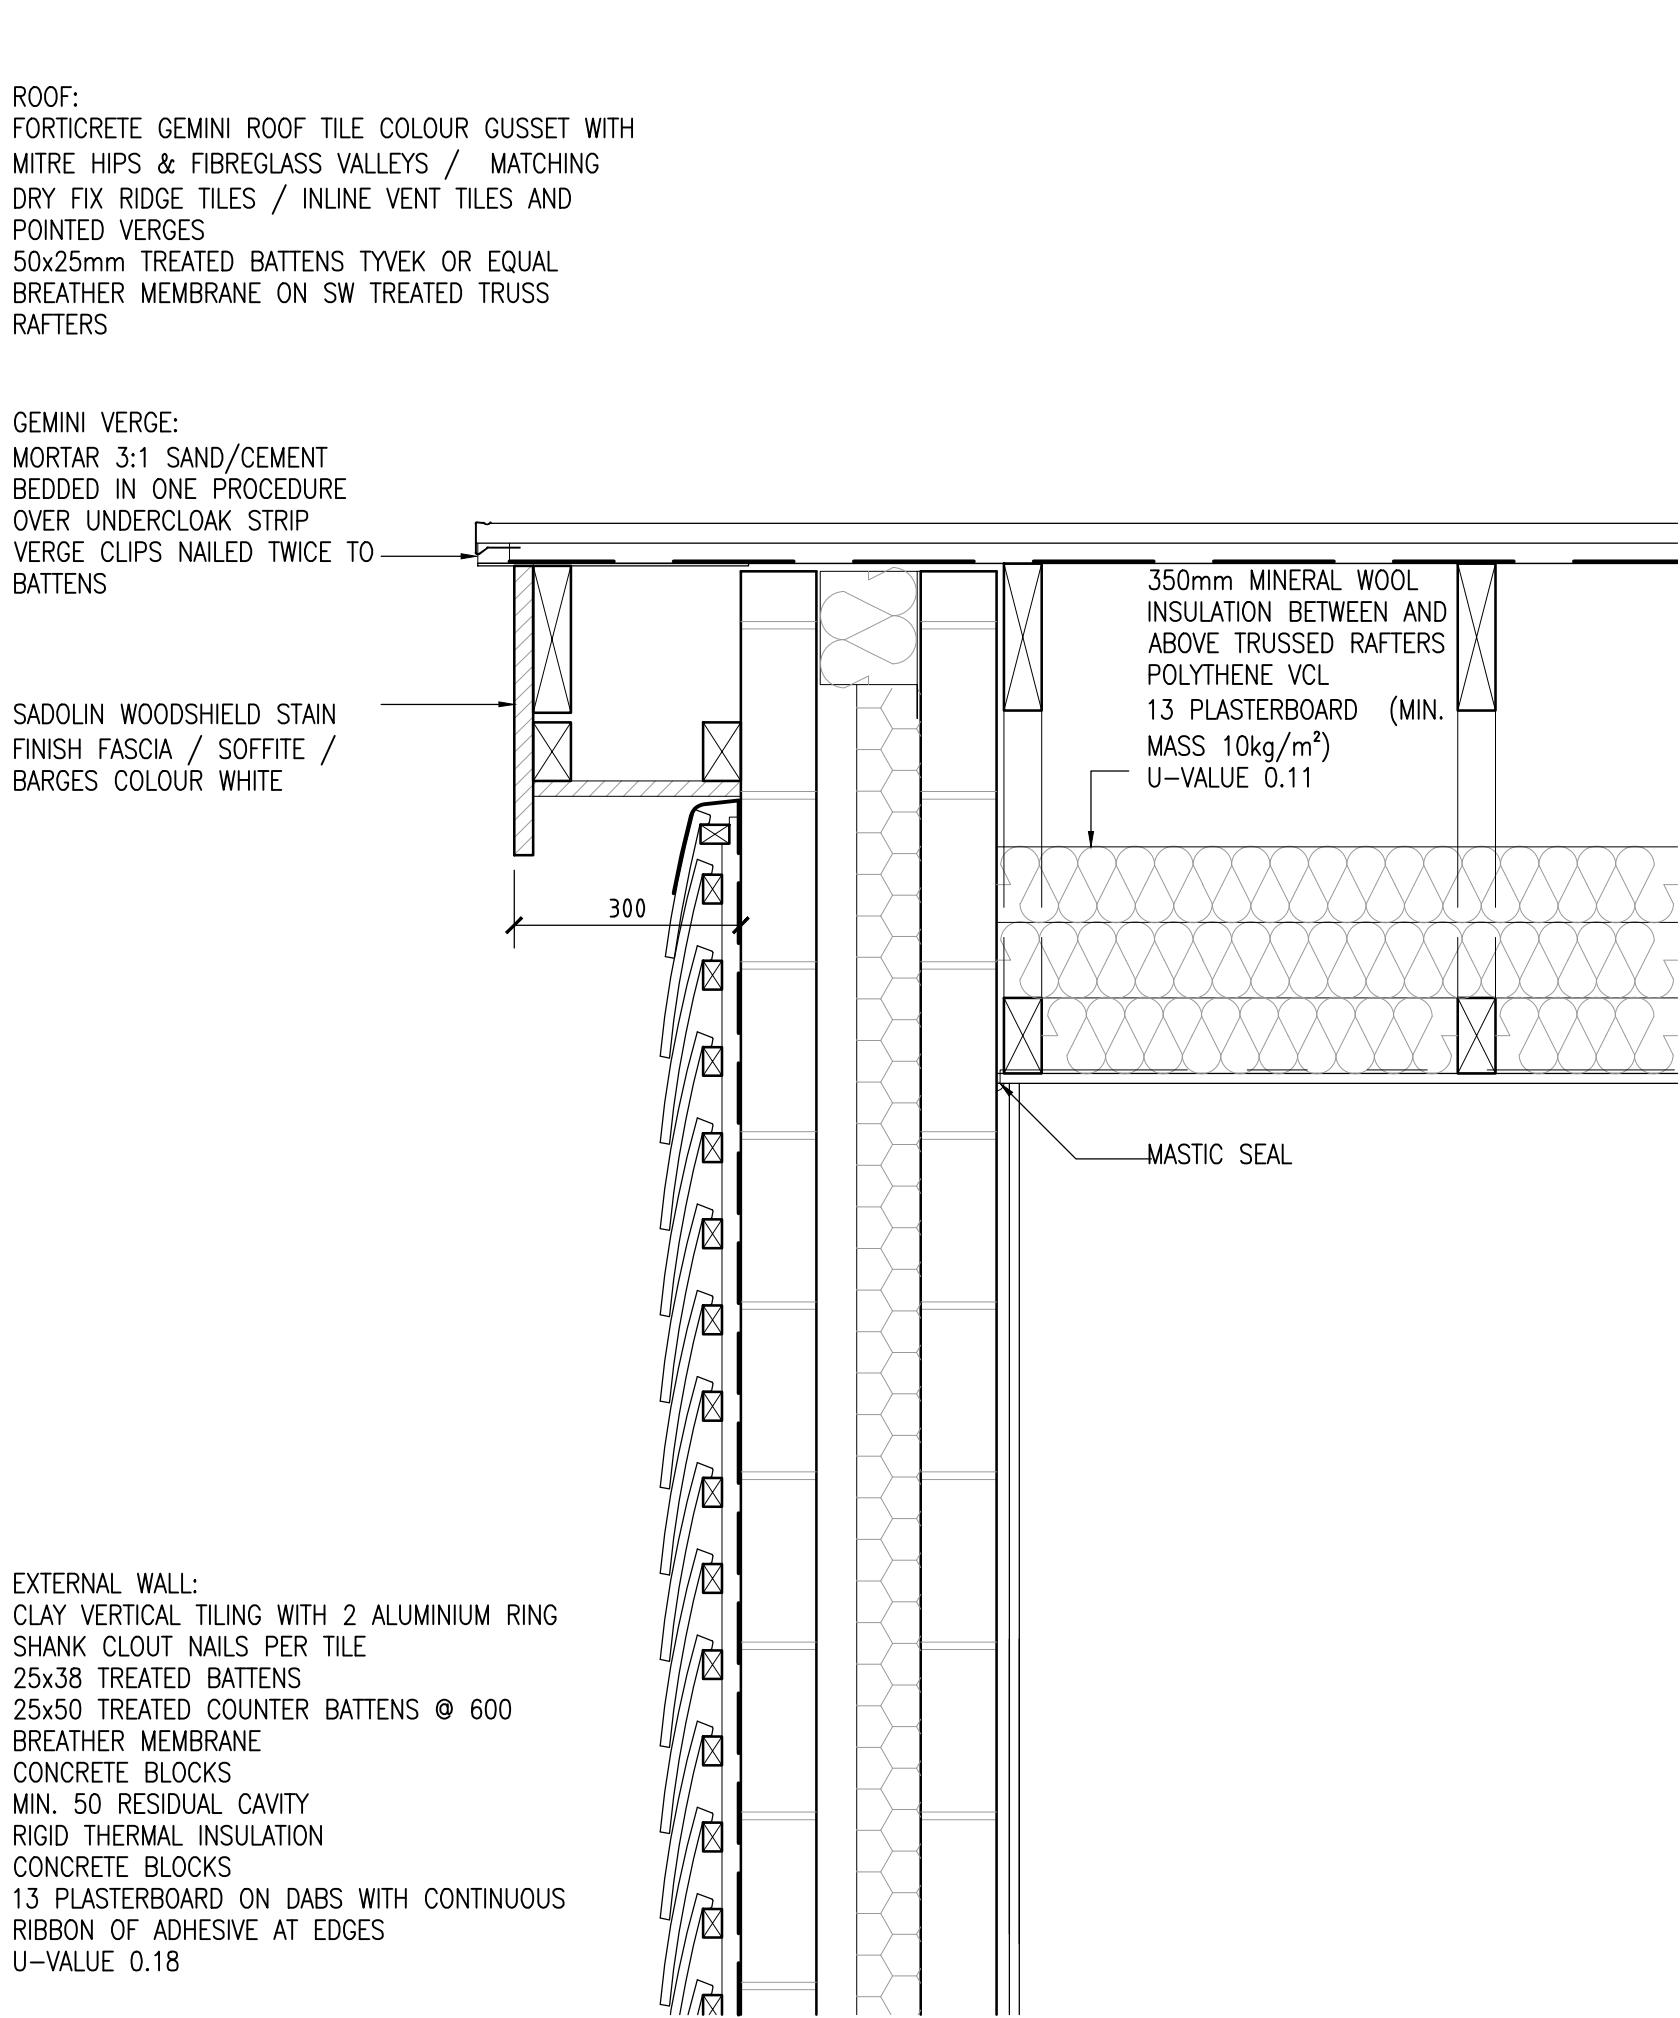

03. DETAIL SECTION EAVES OVER CAVITY WALL WITH SKELING AND VERTICAL TILING

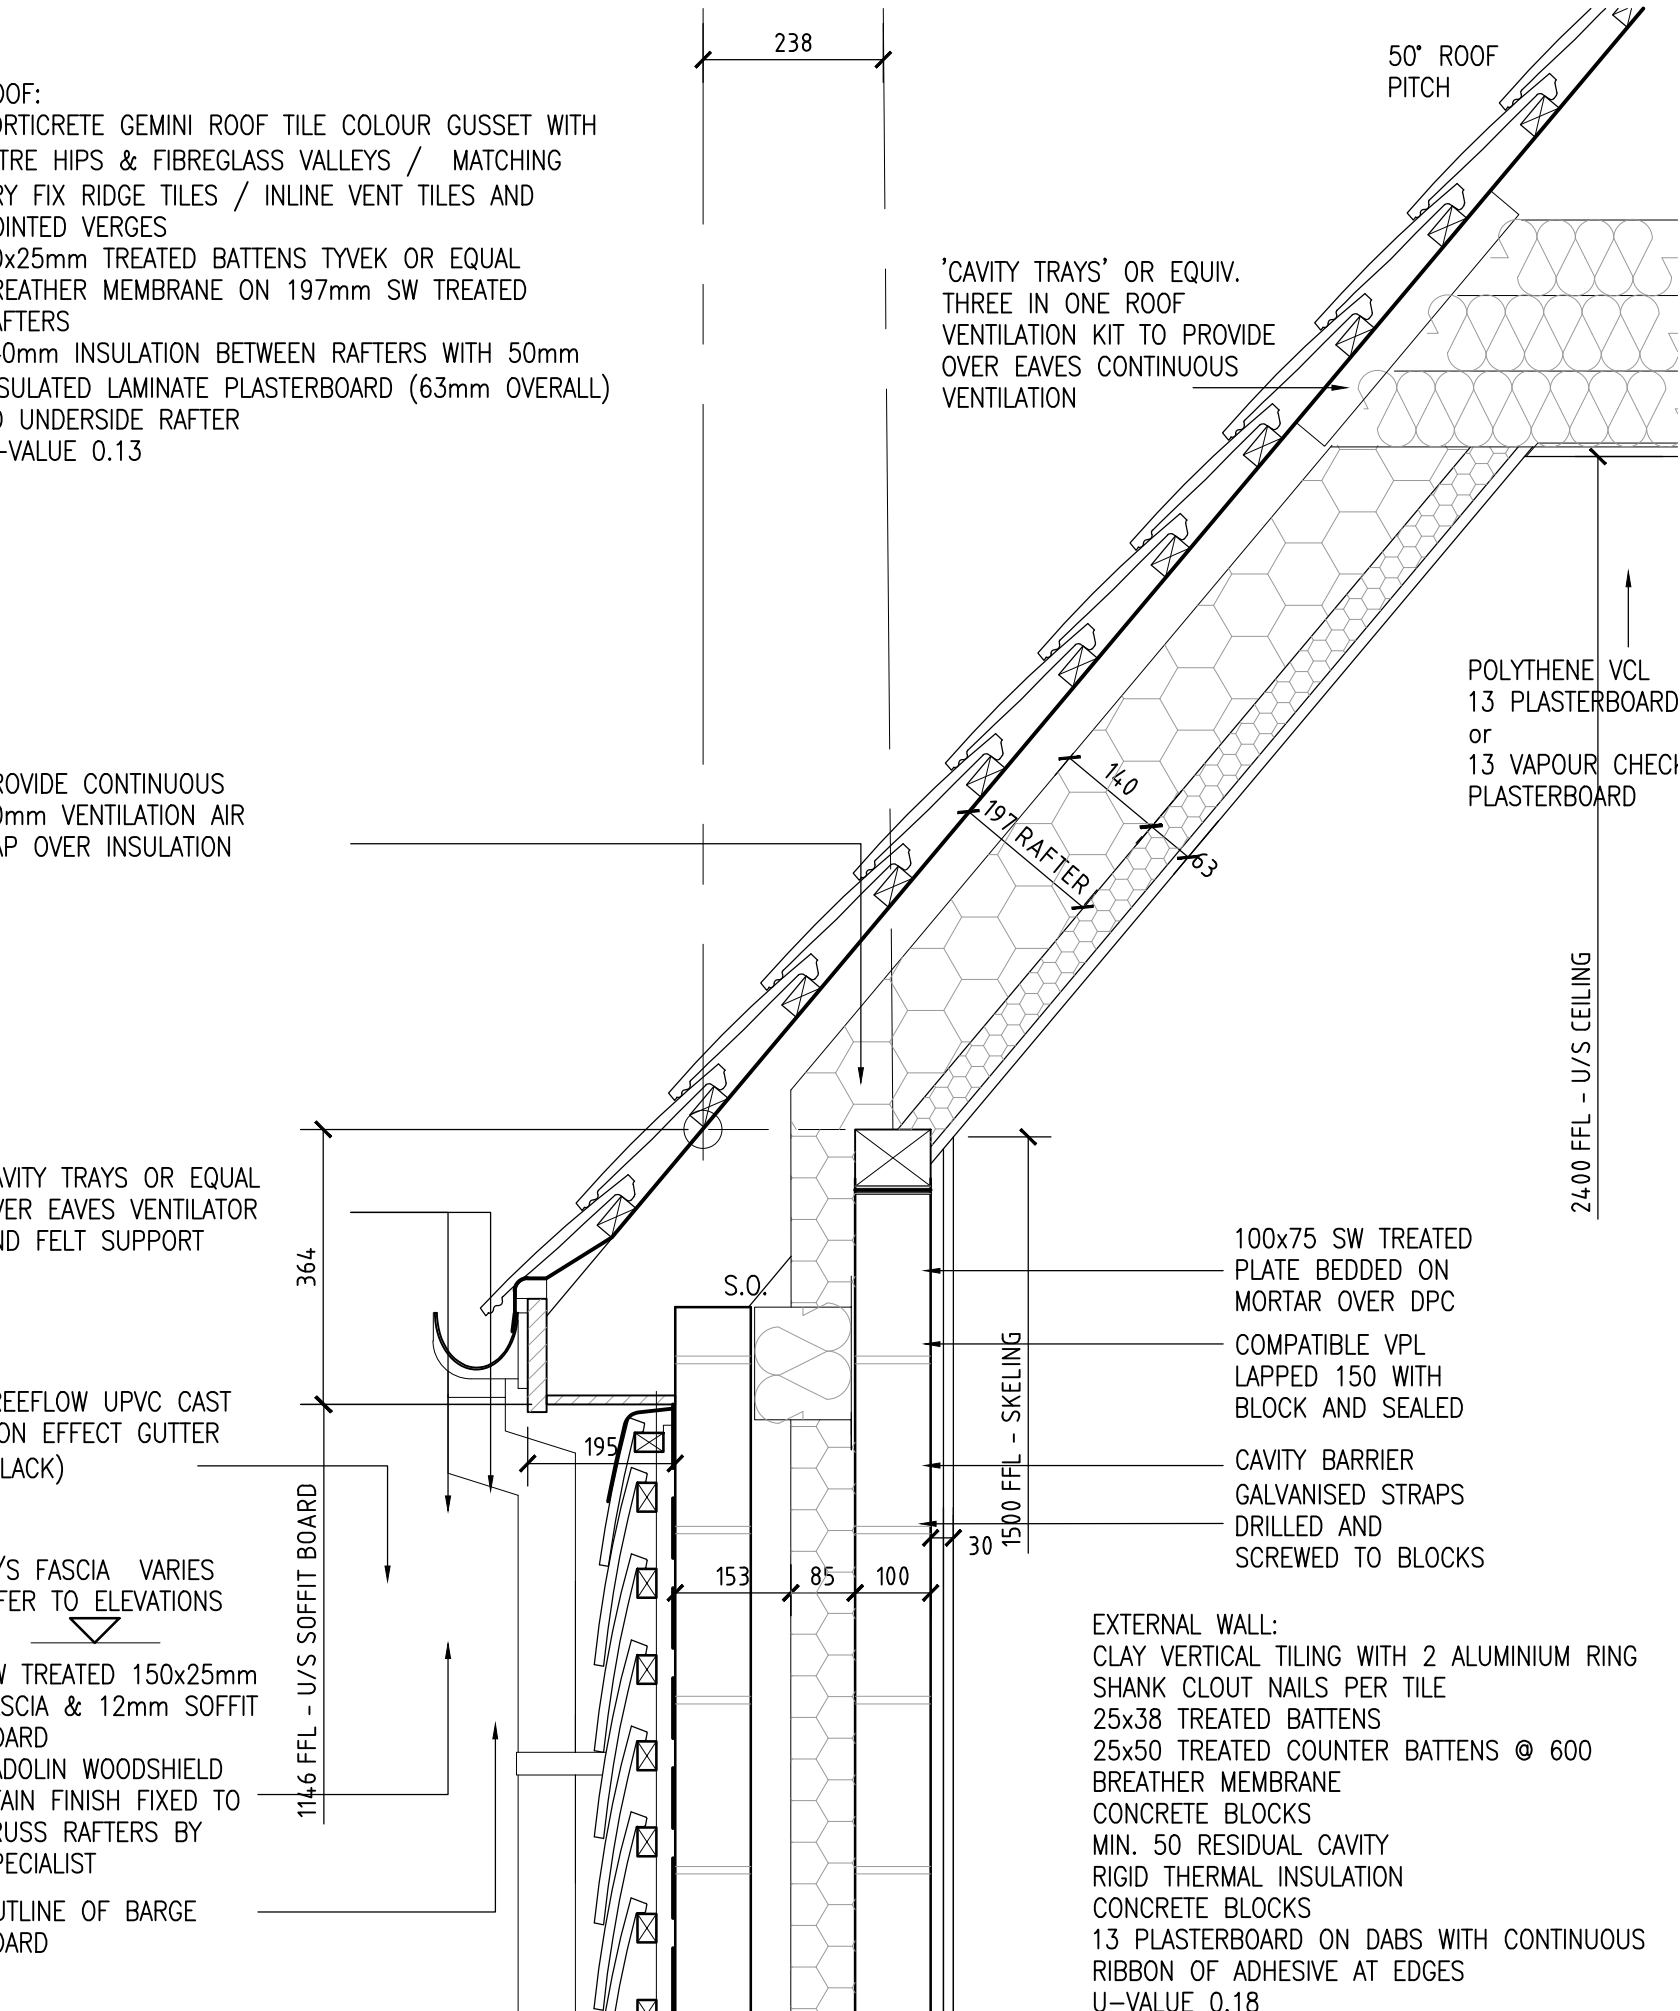

03. DETAIL SECTION EAVES OVER CAVITY WALL WITH SKELING AND VERTICAL TILING

Figured dimensions only are to be used. All dimensions to be checked onsite. Differences between drawings and between drawings and specification or bills of quantities to be reported to the PRC Group.

The copyright of the drawings and designs contained therein remains vested in the PRC Group.

Revisions:	Drawn / Chkd:	Date:
T1 TENDER ISSUE	PLMN	01.02.2019



Client:
RICHMOND CARE VILLAGES

Project:
RCV ASTON HALL
ASTON ON TRENT
DERBYSHIRE

Drawing Title:
PHASE 3 - CARE APARTMENTS
ROOF DETAILS
SECTIONS & ELEVATIONS SHEET 1

Scale @ A1:
1:10

Checked by:
MN

Date:
Jan 2019

Job No:
8546

Stage:
TE

Drawing No:
CA-15-620 T1

Rev:
1

Issue Status:
Construction ☐ Preliminary ☐
Information ☐ Approval ☐
Tender ☒

Offices:
Woking
London
Milton Keynes
Warsaw

24 Church St West,
Woking, Surrey,
GU21 6HT
01483 494 350
info@pro-group.com
www.pro-group.com

PRC
Architecture & Planning