


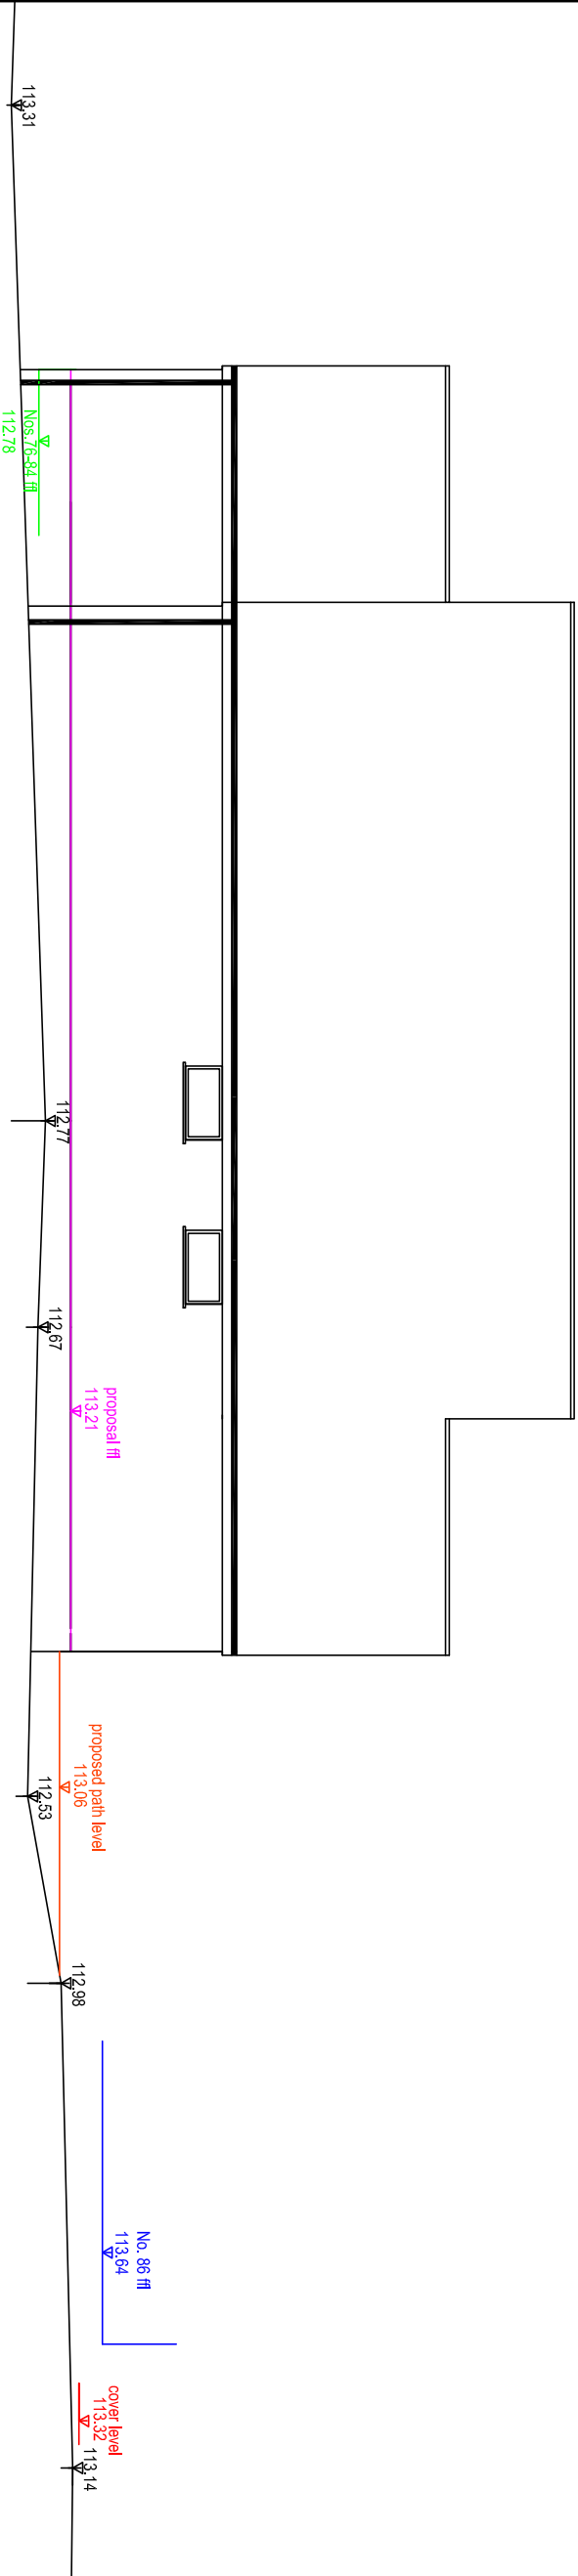

RELEVANT LEVELS

David Bown

Building Surveyors

7 Ash View Close

Etwell

Derbyshire

DE65 6JY

Tel: 01283 734211



CLIENT

Mr & Mrs P Webb

04/04/13/5

ADDRESS

86 Wilnot Road

Swadlincote

SCALE

1:100

PURPOSE

Proposed site levels

DATE

Feb 2013