


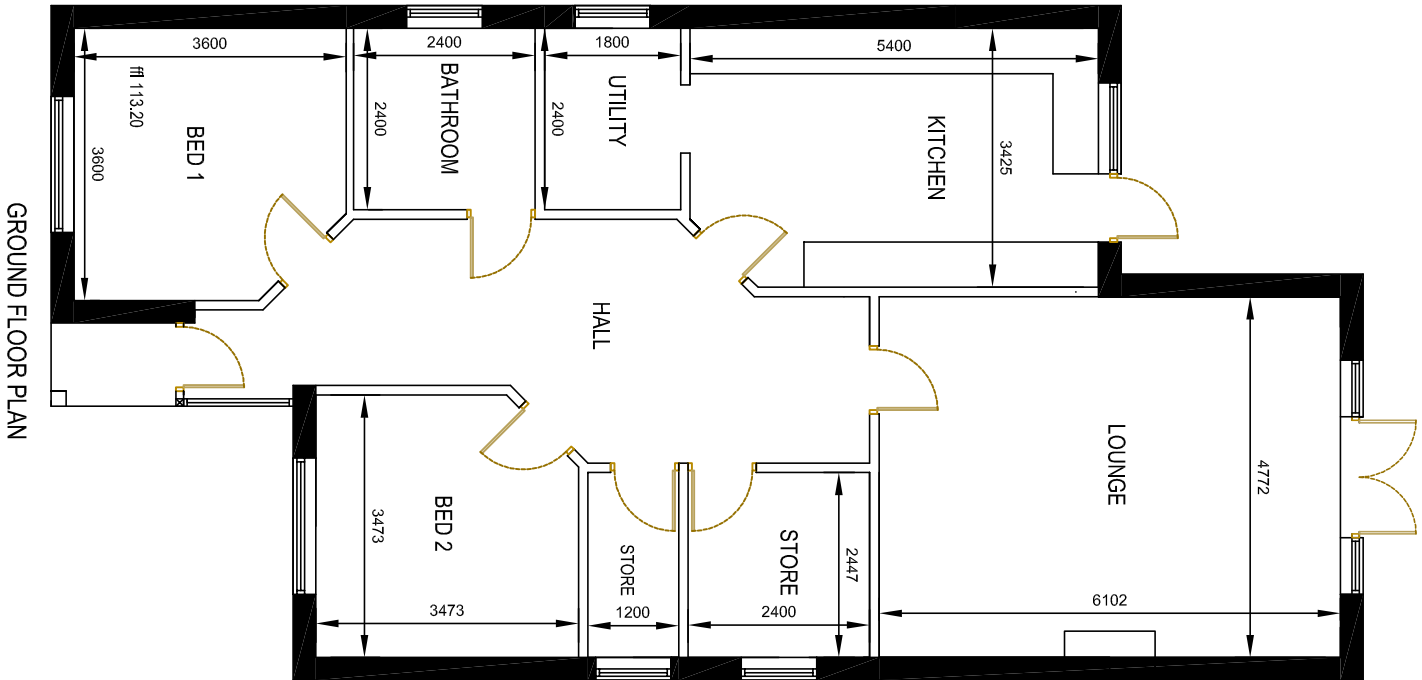

GROUND FLOOR PLAN



Tel: 01283 734211

Derbyshire
Etwall

7 Ash View Close

David Bown
Building Surveyors

Mr & Mrs P Webb

04/04/13/1

86 Wilnot Road
Swadlincote

1:100

Plan as proposed

Feb 2013