


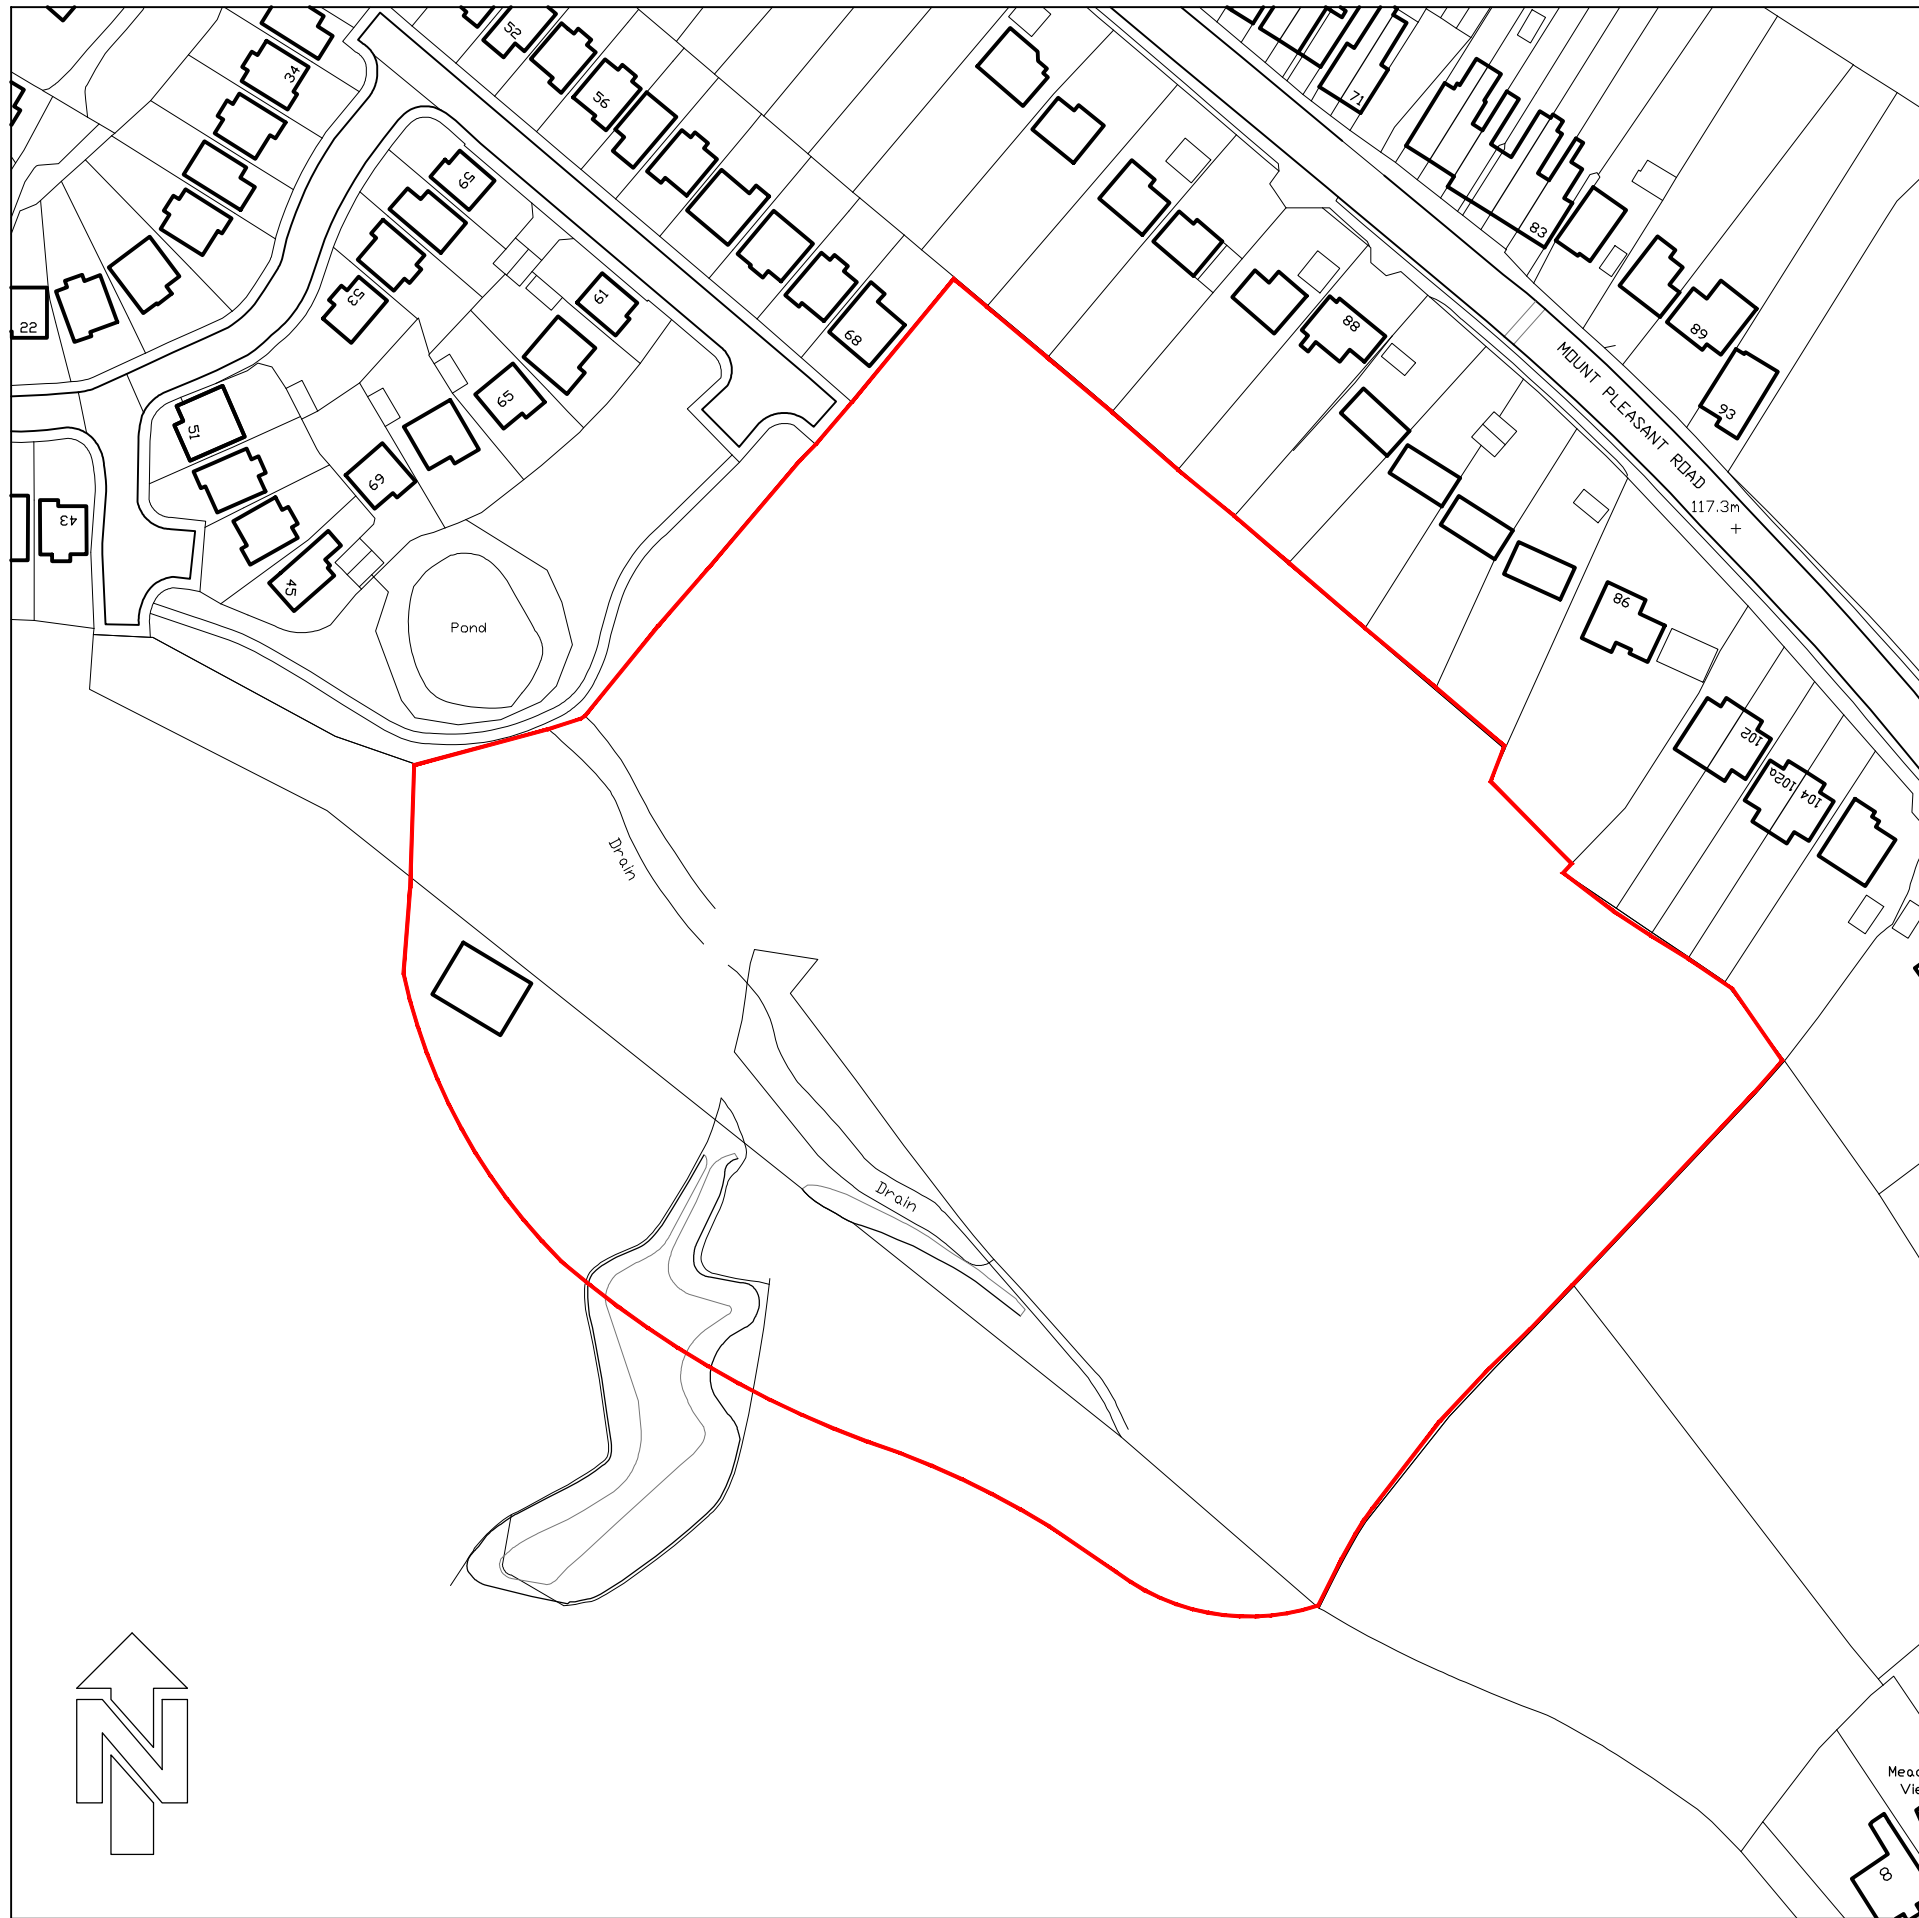


NOTES:

The copyright © of this drawing is vested in the Architect and must not be copied or reproduced without consent.

All Contractors must visit the site and be responsible for taking and checking dimensions relative to their work. Sutton and Wilkinson Chartered Architects to be advised of any variation between drawings and site conditions.

DO NOT SCALE OFF THIS DRAWING... IF IN DOUBT ASK

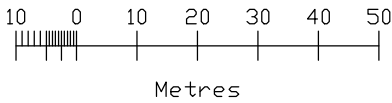

Produced on 24 April 2018 from the Ordnance Survey National Geographic Database and incorporating surveyed revision available at this date.

This map shows the area bounded by 428408,316984 428408,317300 428724,317300 428724,316984

Reproduction in whole or part is prohibited without the prior permission of Ordnance Survey.

Crown copyright 2018. Supplied by copla ltd trading as UKPlanningMaps.com a licensed Ordnance Survey partner (100054135).

Data licenced for 1 year, expiring 24 April 2019. Unique plan reference: v10b/241464/329553

PLANNING

PROJECT:
Residential Development at:
Land off Oak Close
Castle Cresley
Swadlincote

CLIENT:
EMH Group

TITLE:
Location Plan

SUTTON AND WILKINSON
CHARTERED ARCHITECTS

Victoria House, 13 New Penkridge Road,
Cannock, Staffs, WS11 1HW

Telephone: 01543 466441
Facsimile: 01543 462469
e-mail: office@suttonwilkinson.co.uk



LOCATION PLAN 1:1250

SCALE 1:1250	DRAWN SD	DATE Oct. 19	SIZE A3
DRAWING NUMBER 2494 - 02			REVISION