




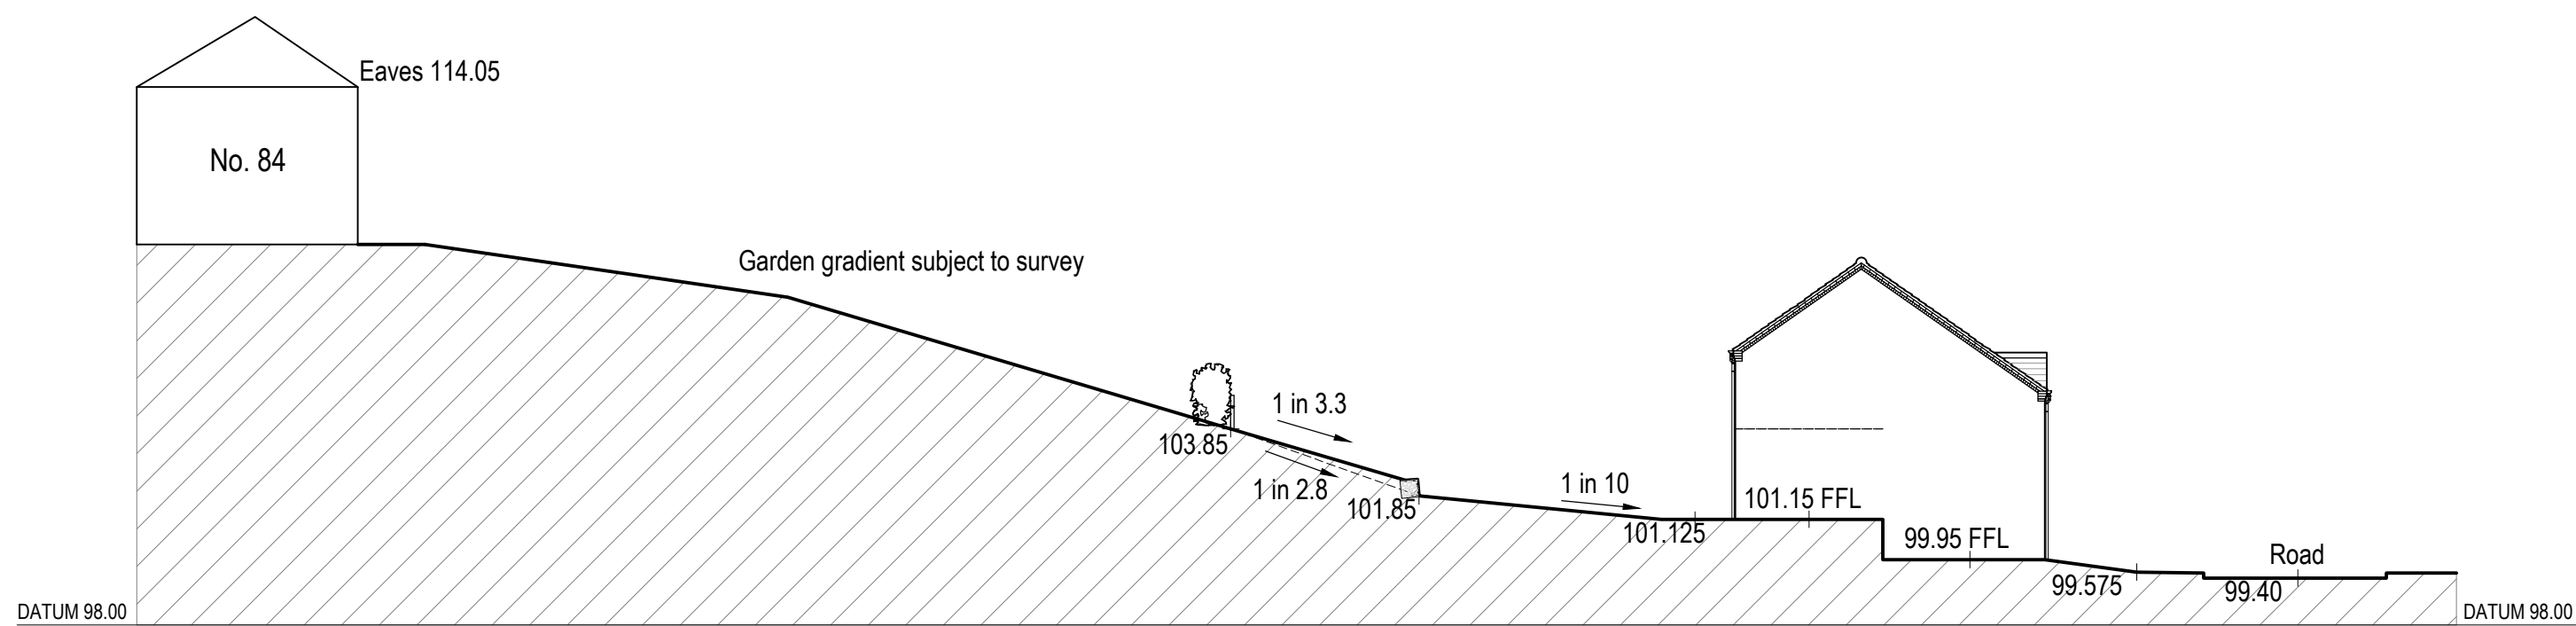


PROPOSED SITE SECTION A - A (Plot 2)

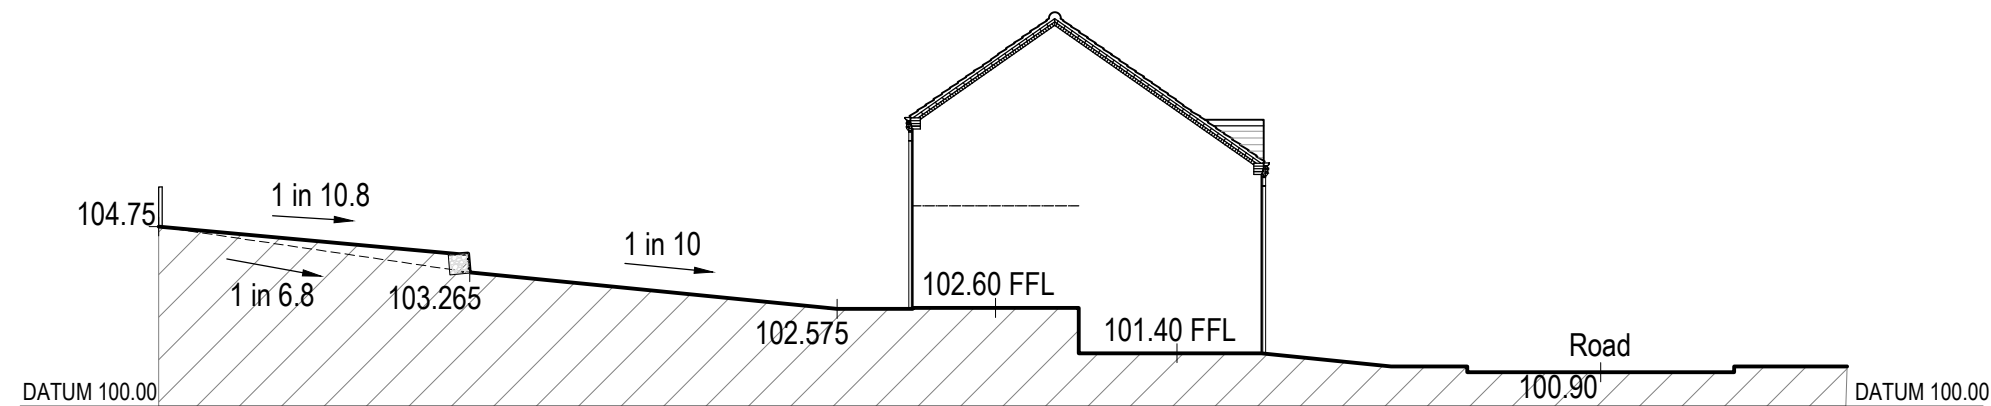


PROPOSED SITE SECTION B - B (Plot 4)

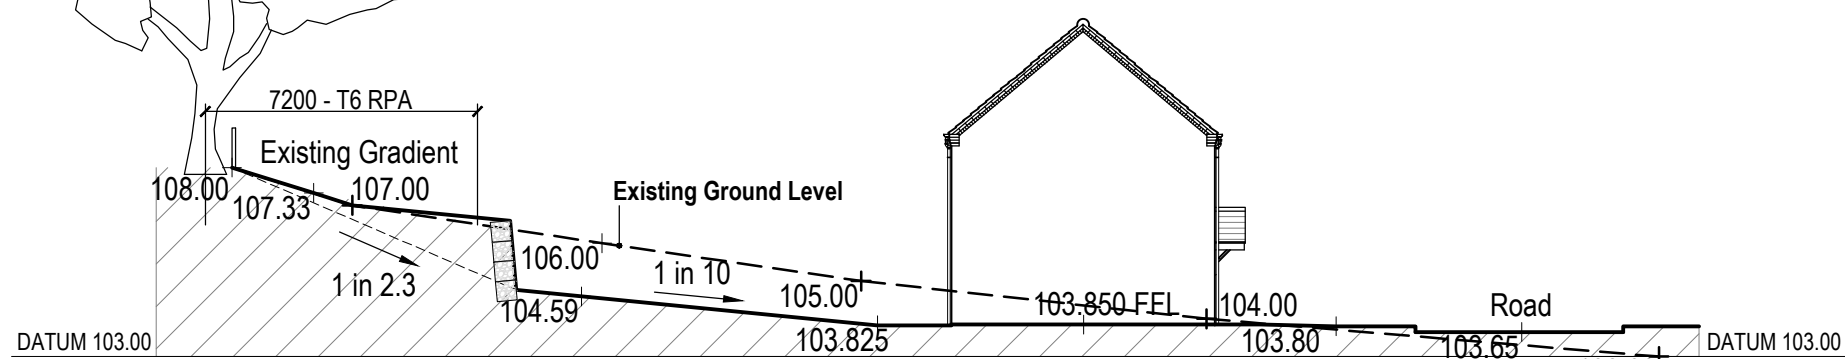

PROPOSED SITE SECTION C - C (Plot 8)

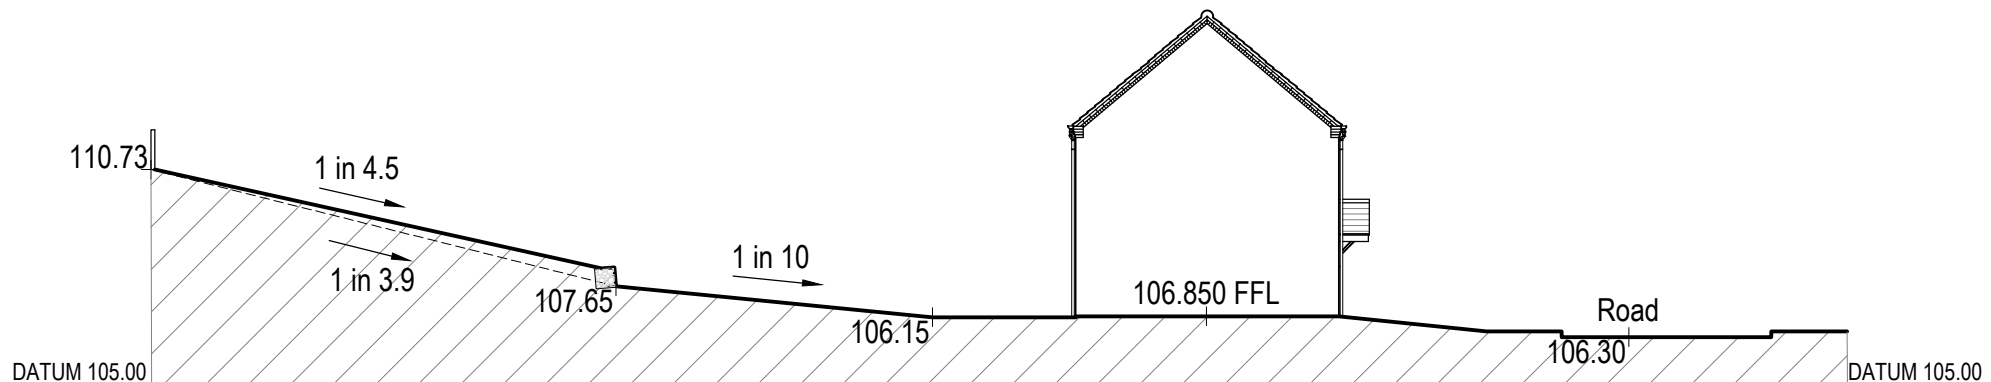

PROPOSED SITE SECTION D - D (Plot 12)

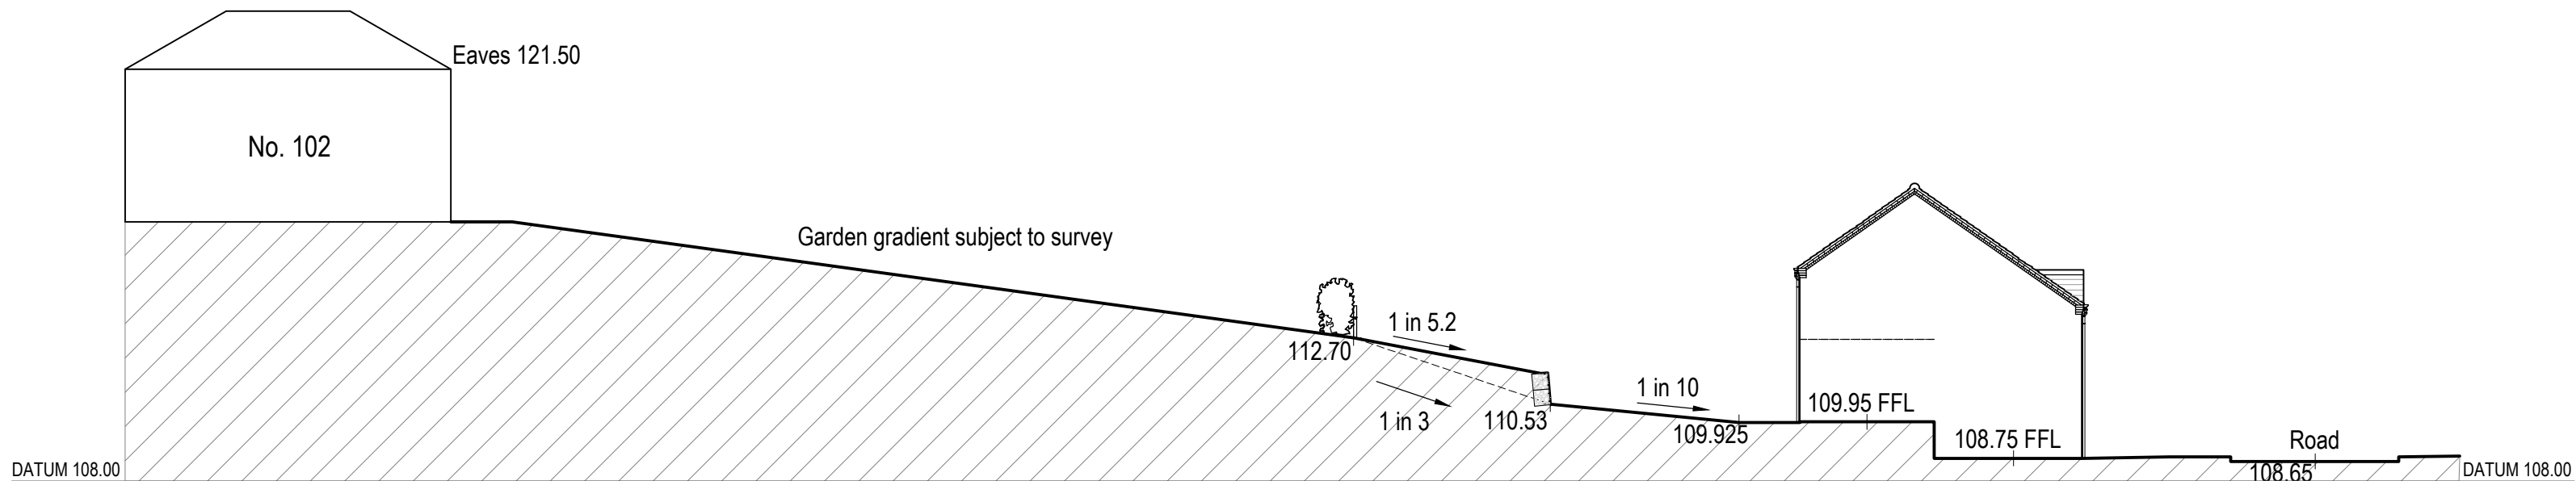


PROPOSED SITE SECTION E - E (Plot 15)

NOTES:

The copyright © of this drawing is vested in the Architect and must not be copied or reproduced without consent.

All Contractors must visit the site and be responsible for taking and checking dimensions relative to their work. Sutton and Wilkinson Chartered Architects to be advised of any variation between drawings and site conditions.

DO NOT SCALE OFF THIS DRAWING... IF IN DOUBT ASK

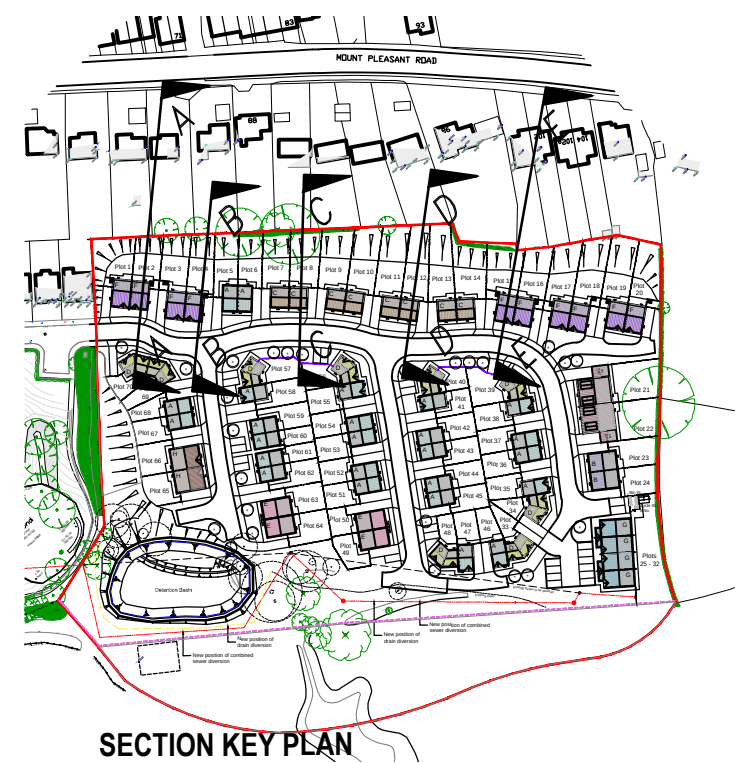

SECTION KEY PLAN

REV:	AMENDMENT:	INT.	DATE:
A	Sections revised to show gabions and TPO tree added to section C-C	SC	25.09.19

PROJECT:
Land off,
Oak Close,
Castle Gresley,
Swadlincote


CLIENT:
EMH Group

TITLE:
Site Sections

SUTTON AND WILKINSON
CHARTERED ARCHITECTS

Victoria House, 13 New Penkridge Road,
Cannock, Staffs, WS11 1HW

Telephone: 01543 466441
Facsimile: 01543 462469
e-mail: office@suttonwilkinson.co.uk

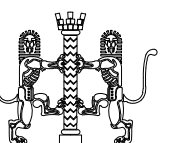

SCALE	DRAWN	DATE	SIZE
1:200 / 1:2500	SC	September '19	A2
DRAWING NUMBER	REVISION		
2494 - 15	A		