



STREET SCENE A - 1:500



STREET SCENE B - 1:200



STREET SCENE C - 1:200



STREET SCENE D - 1:200




STREET SCENE E - 1:200

NOTES:

The copyright © of this drawing is vested in the Architect and must not be copied or reproduced without consent.

All Contractors must visit the site and be responsible for taking and checking dimensions relative to their work. Sutton and Wilkinson Chartered Architects to be advised of any variation between drawings and site conditions.

DO NOT SCALE OFF THIS DRAWING... IF IN DOUBT ASK

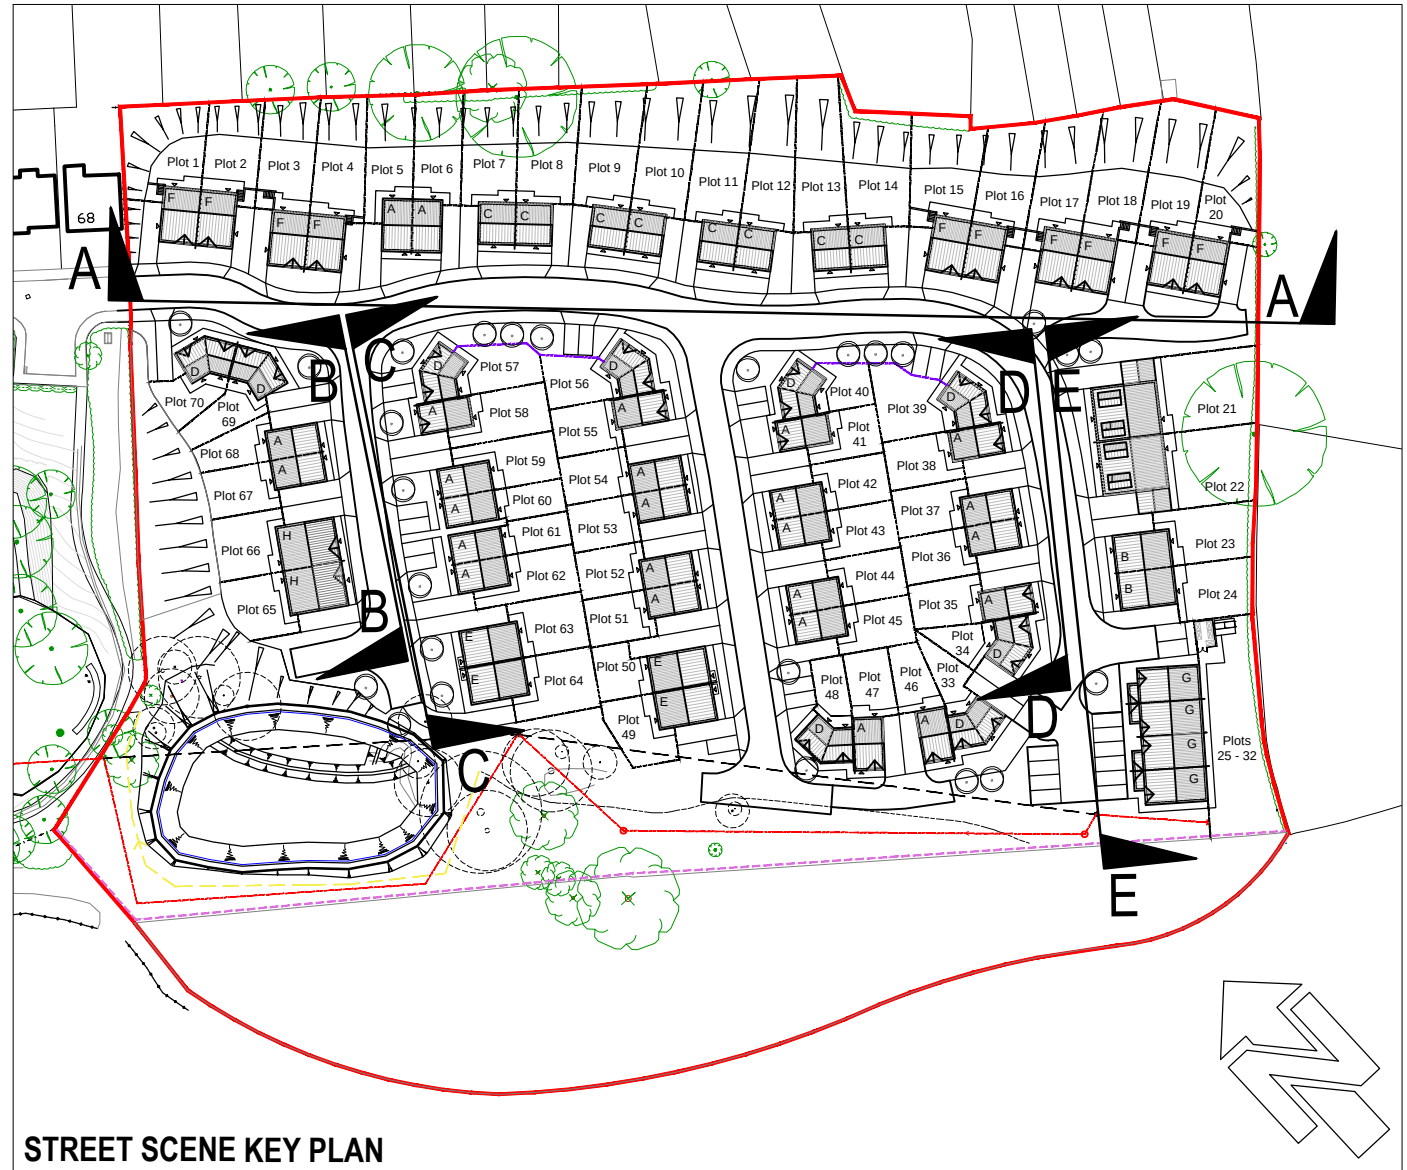

STREET SCENE KEY PLAN

PROJECT:
Land off,
Oak Close,
Castle Gresley,
Swadlincote


CLIENT:
EMH Group

TITLE:
Street Scenes

SUTTON AND WILKINSON
CHARTERED ARCHITECTS

Victoria House, 13 New Penkridge Road,
Cannock, Staffs, WS11 1HW

Telephone: 01543 466441
Facsimile: 01543 462469
e-mail: office@suttonwilkinson.co.uk

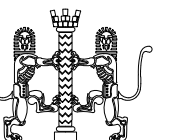

SCALE	DRAWN	DATE	SIZE
1:200 / 1:500	SC	October '19	A2
DRAWING NUMBER	REVISION		
2494 - 14			