

NOTES

All dimensions must be checked on site and only scaled from this drawing for planning purposes only

	Date	Revisions

© copyright

Client
MR & MRS HAWKSWORTH

Location
2 THE POTLOCKS
WILLINGTON
DERBYSHIRE
DE65 6YA

Proposal
SINGLE STOREY
FRONT EXTENSION

Drawing Title
EXISTING & PROPOSED
BLOCK PLANS


Scale
1:200

Date
SEP 2019

Drawn by
MRP


Drg No.
J2884-02

Revision

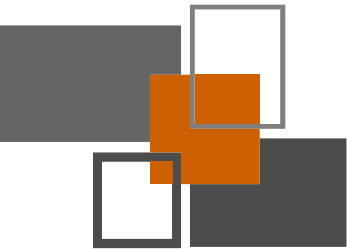


MAKING PLANS
architecture


Ivy Lodge, Twyford Road, Willington, Derby, DE65 6DE
T/F 01283 703160 E info@makingplans-architecture.co.uk
W www.makingplans-architecture.co.uk

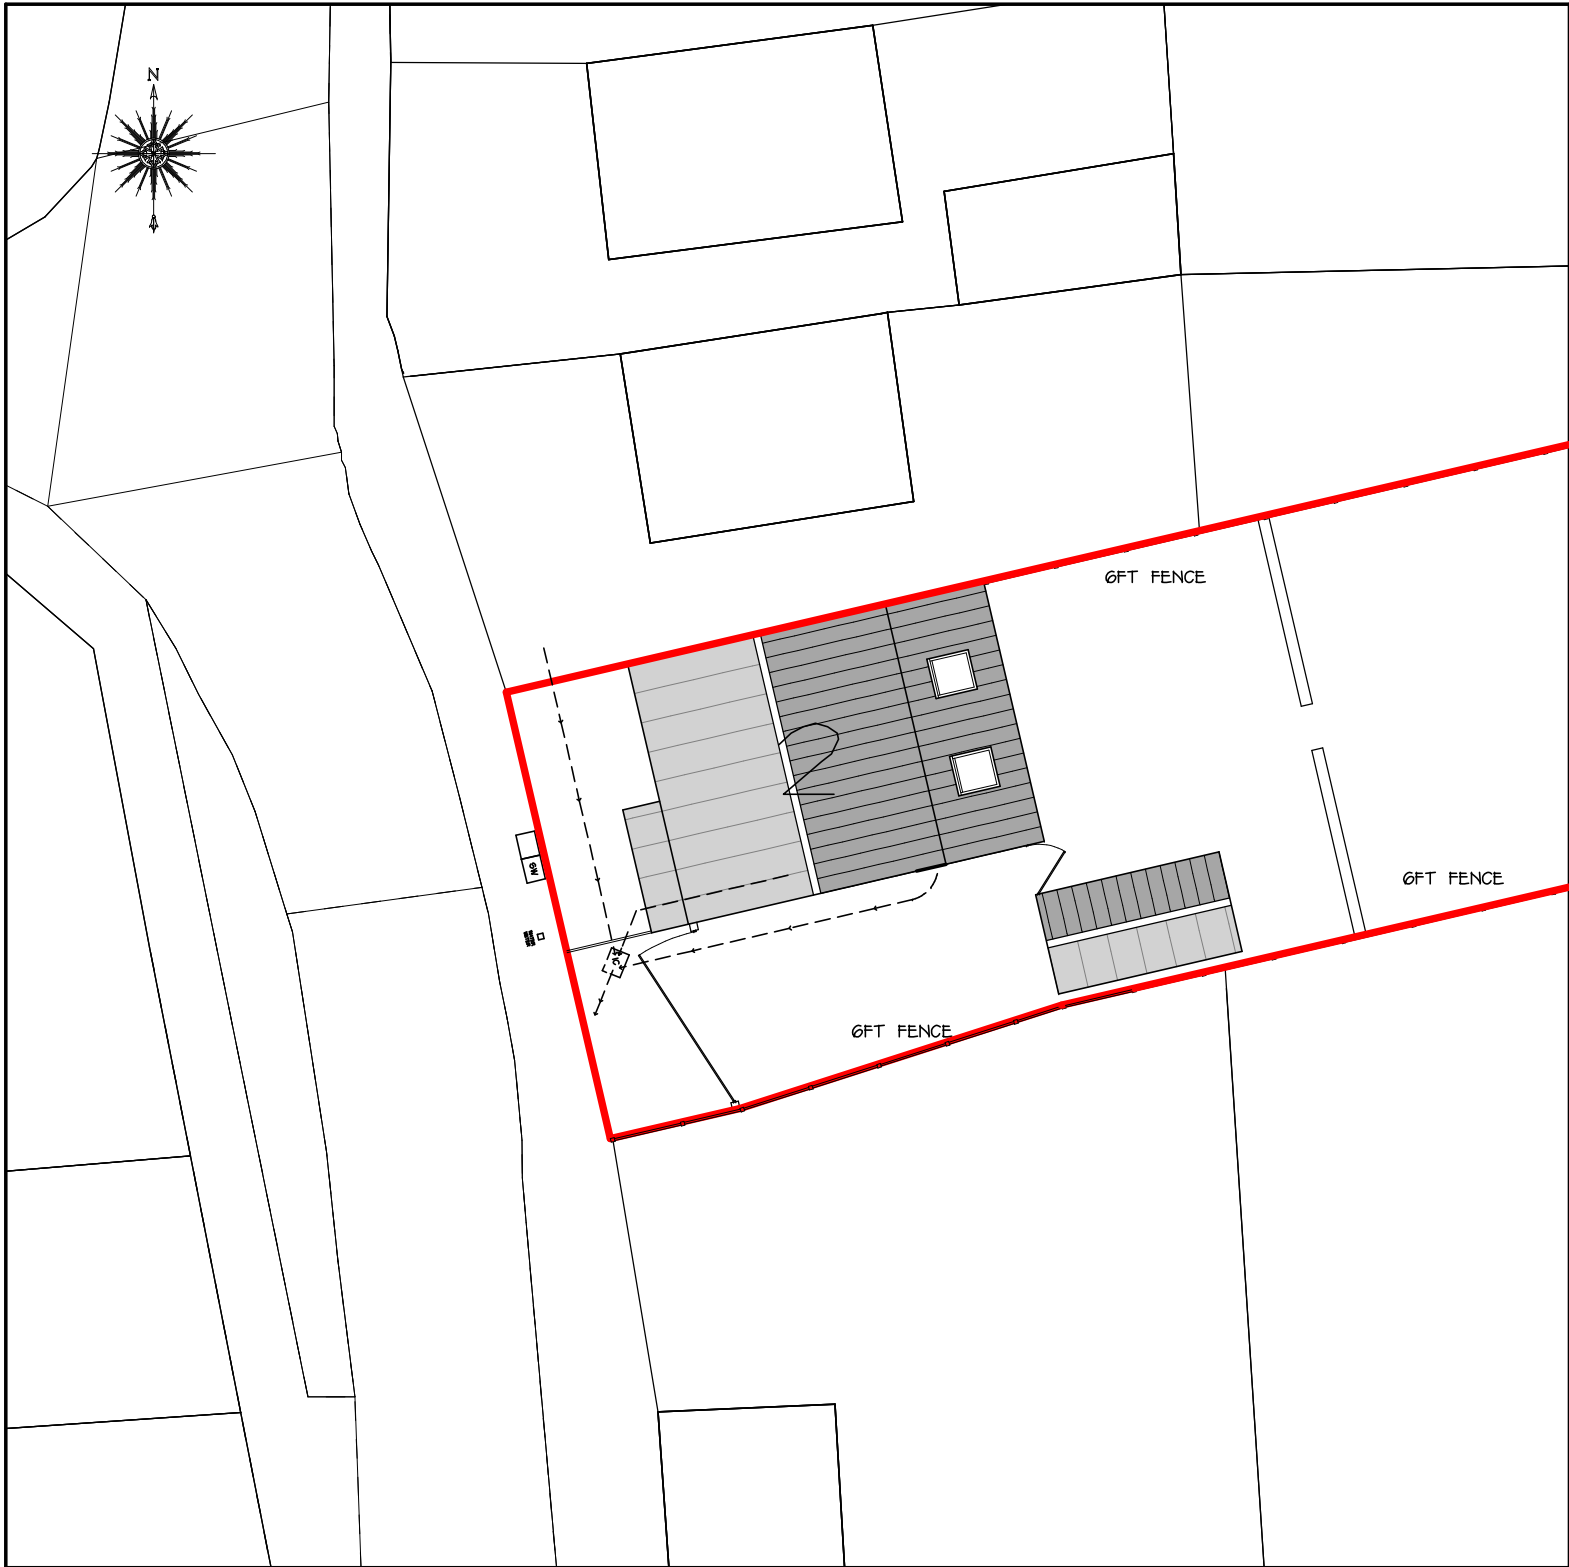

EXISTING BLOCK PLAN
1:200

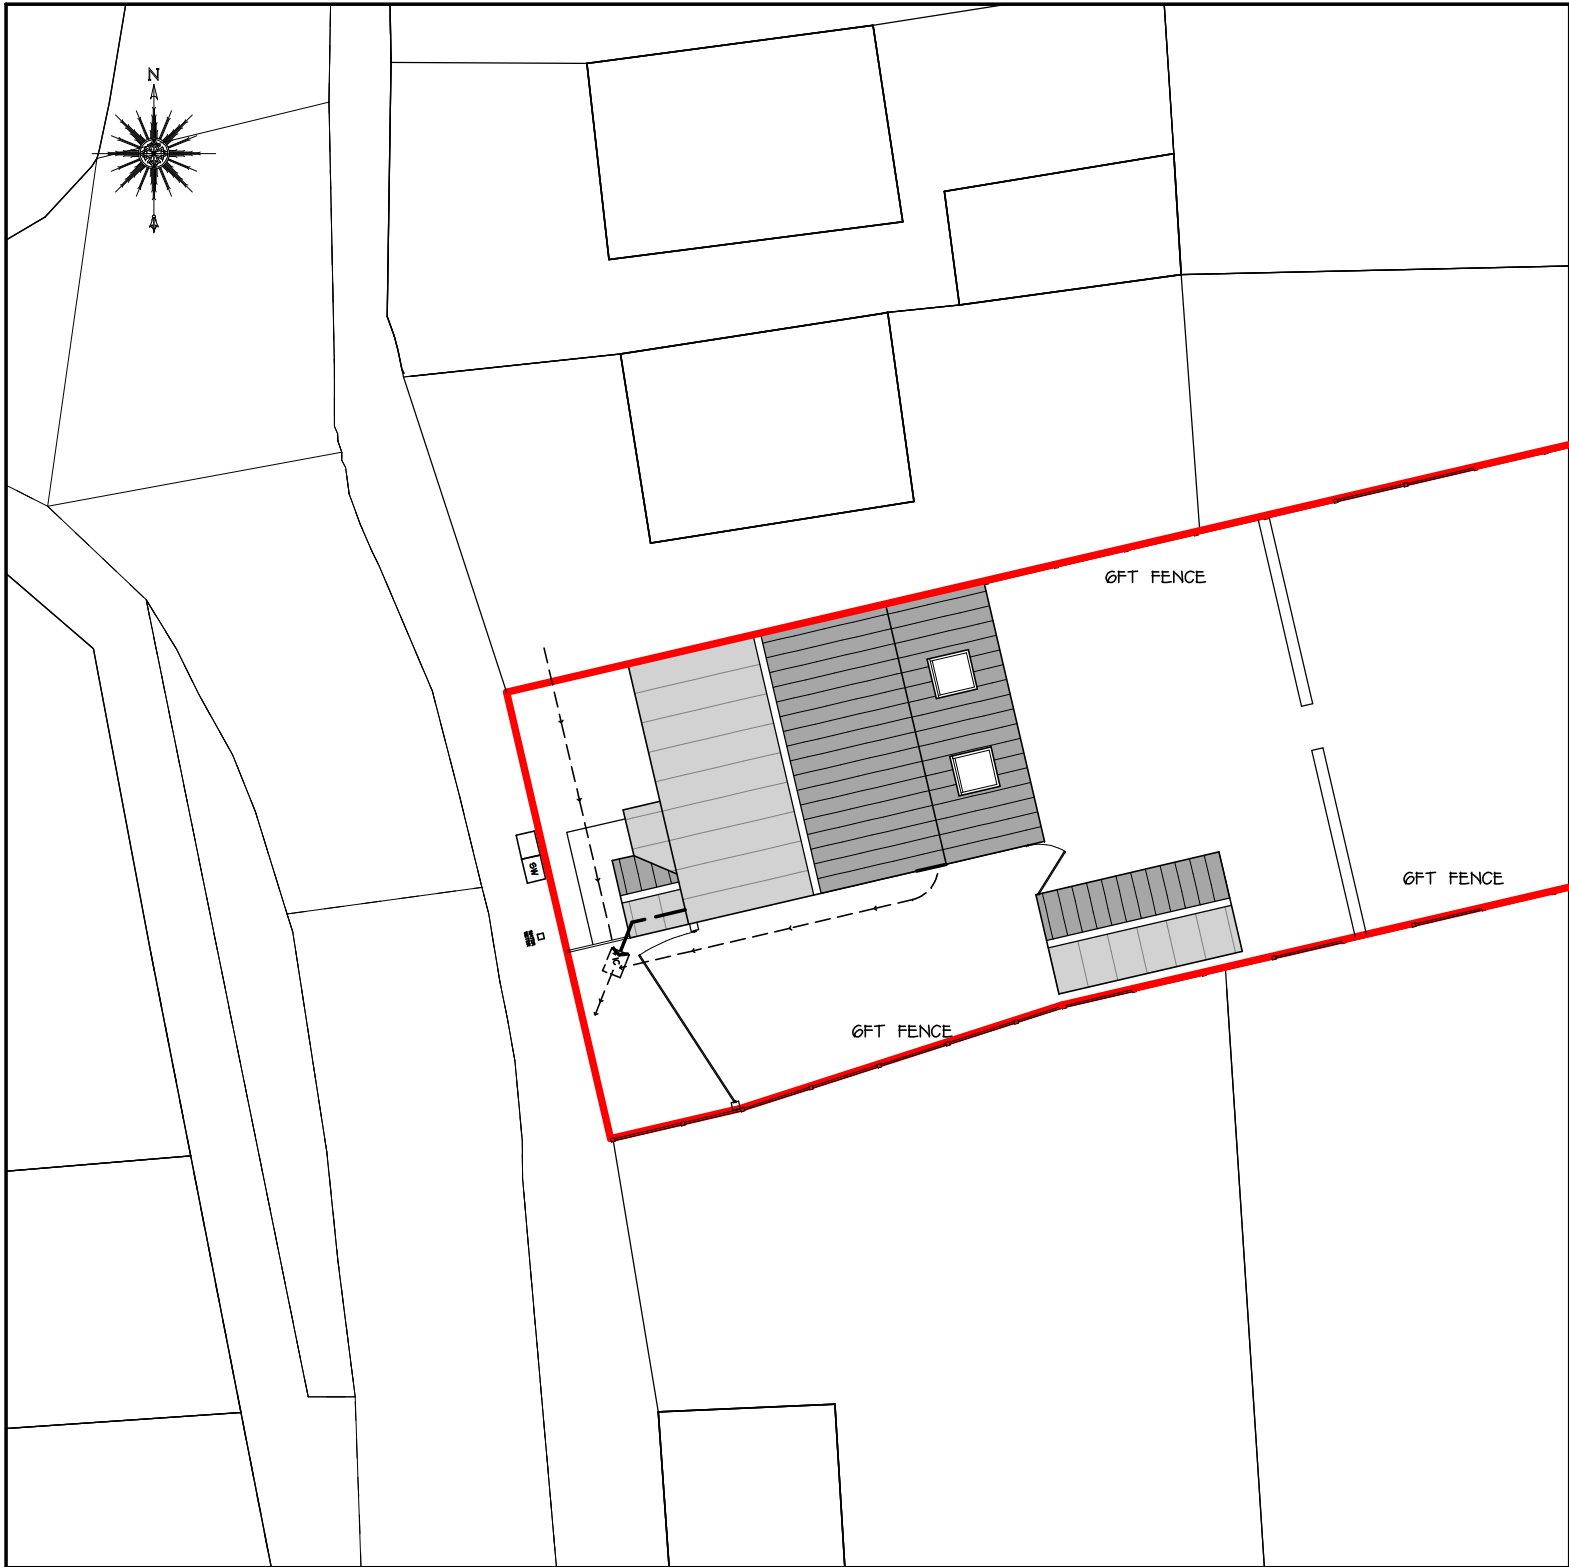

PROPOSED BLOCK PLAN
1:200

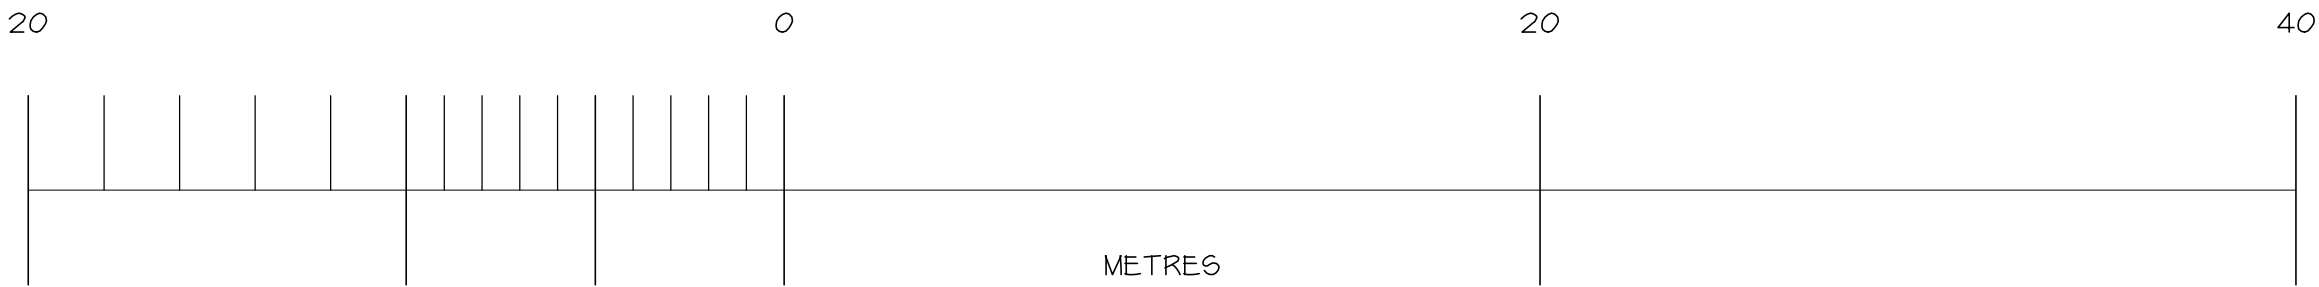

REPRODUCTION FROM THE ORDNANCE SURVEY NATIONAL GEOGRAPHIC DATABASE
BY PERMISSION OF ORDNANCE SURVEY ON BEHALF OF CONTROLLER OF HER MAJESTY'S
STATIONERY OFFICE © CROWN COPYRIGHT 2010. ALL RIGHT RESERVED-100047474.