


All drawings are copyright of David Granger Architectural Design Limited.
Ordnance Survey Data © Crown Copyright, All rights reserved. Licence
No. AR100020449. Landmark Ref. LI60816

Revisions :

Site Traffic Management Plan
Scale 1:200

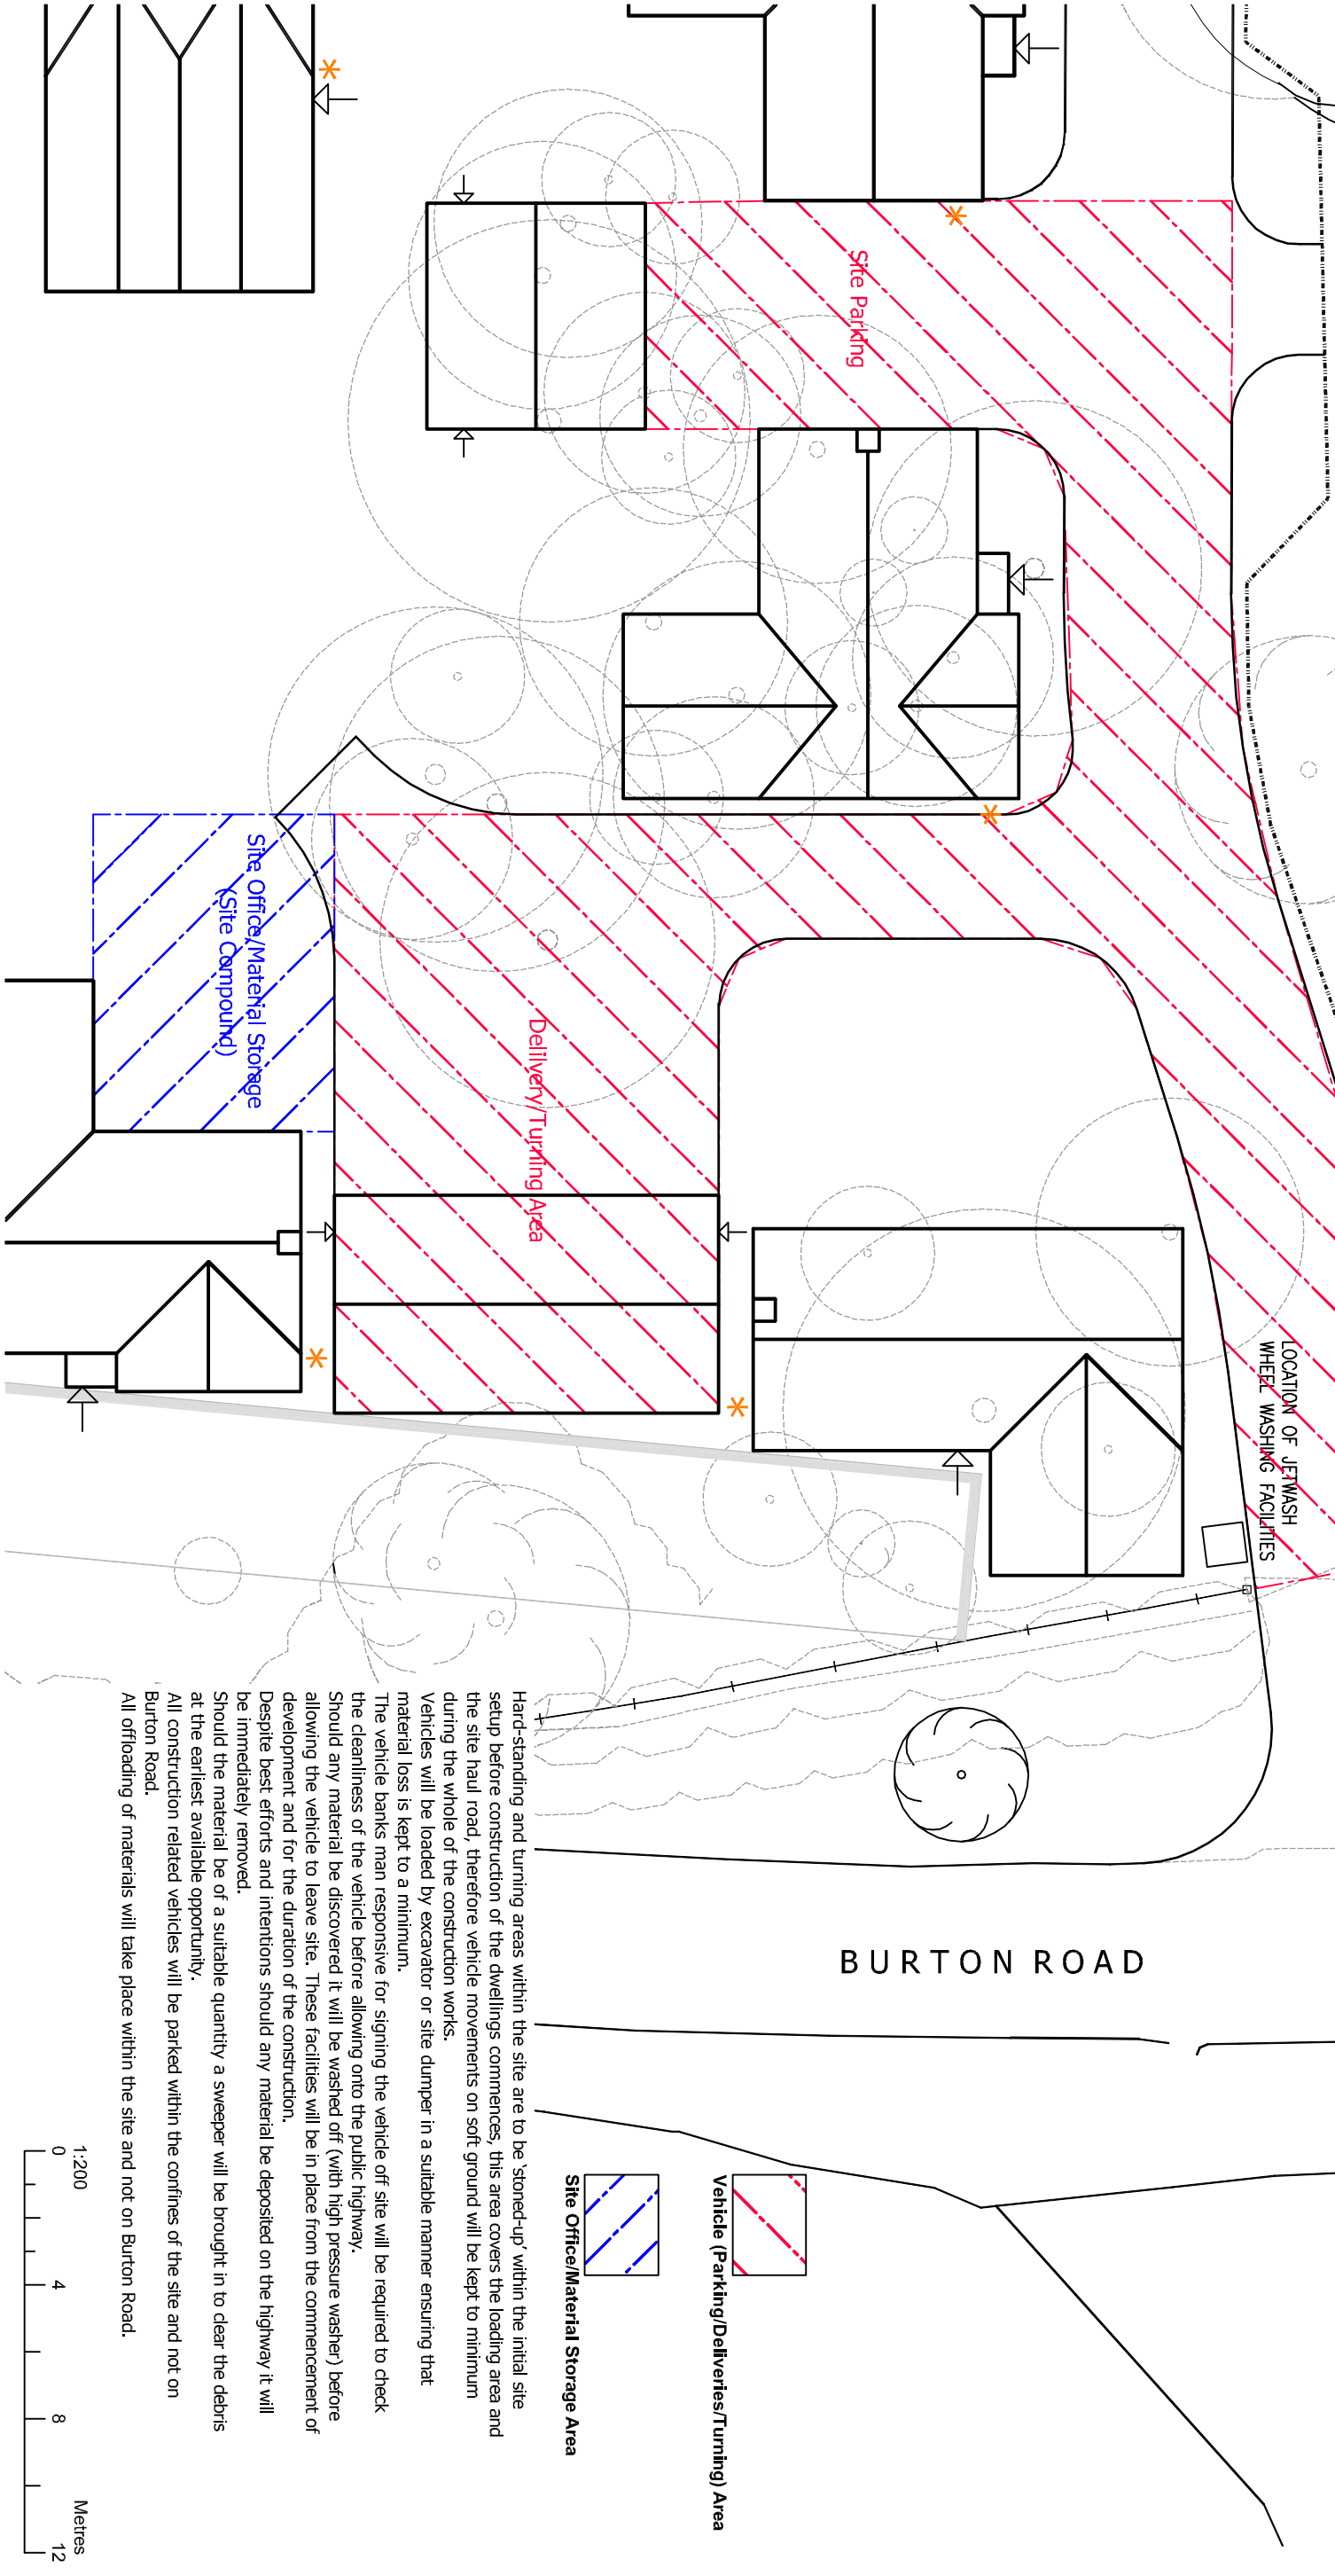

DAVID GRANGER
ARCHITECTURAL DESIGN LIMITED

The Old Dairy, Mill St.,
Packington, Ashby-de-la-Zouch,
Leicestershire. LE65 1WN
Tel: 01530 560939 Fax: 01530 560115
www.davidgrangerdesign.com
Company Reg. No. 5068912

Project
Title
Client
Date
Scale (at A3)

Proposed Residential Development
Land at Burton Road, Rosliston
Site Traffic Management Plan
Lychgate Homes Ltd
Oct 2019
1:200

Drawing No. 17.3409.48