


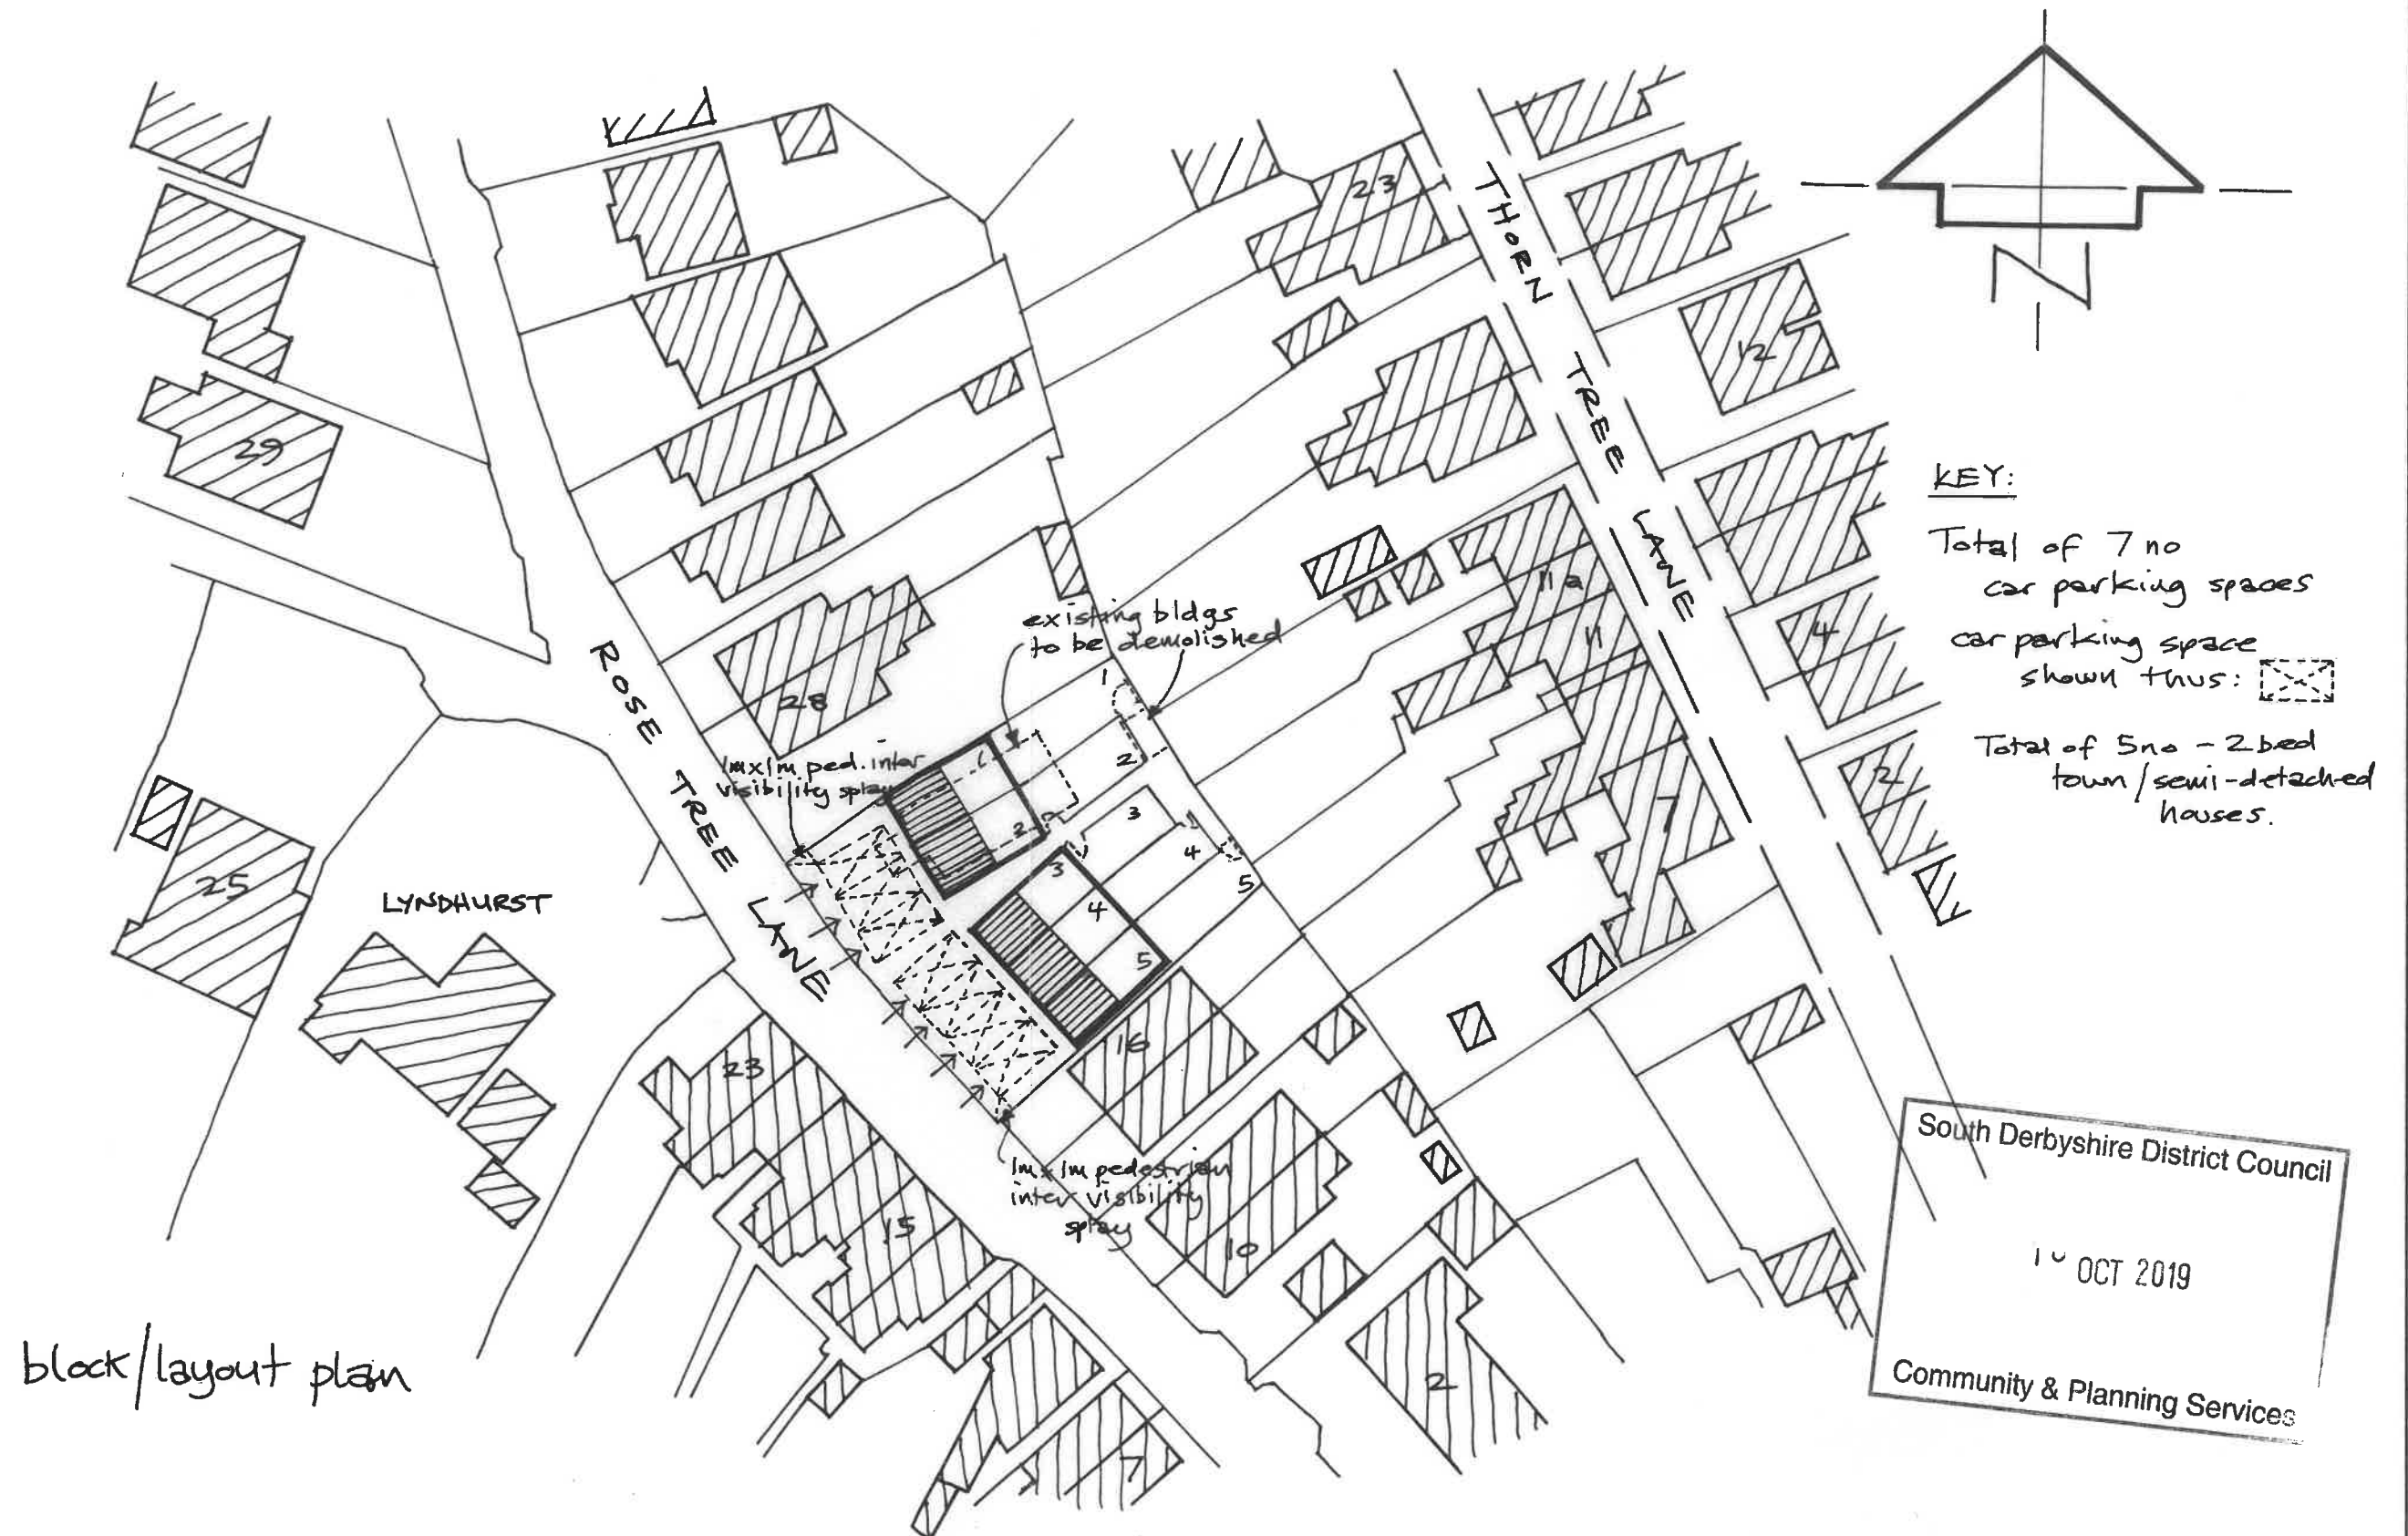

0 10 20 30 40 50
 SCALE BAR 1:500 metres

All dimensions to be checked on site.

PAPER SIZE A3

Proposed development at 22-24, Rose Tree Lane, Newhall.

N. Asple, 36A, Queen St, Church Gresley, Swadlowate, DE11 9LZ. Tel: (01283) 212361.

Scale: 1:500 (uos) Date: June 2018. Drg. no: NA/TTRL/1. a.