


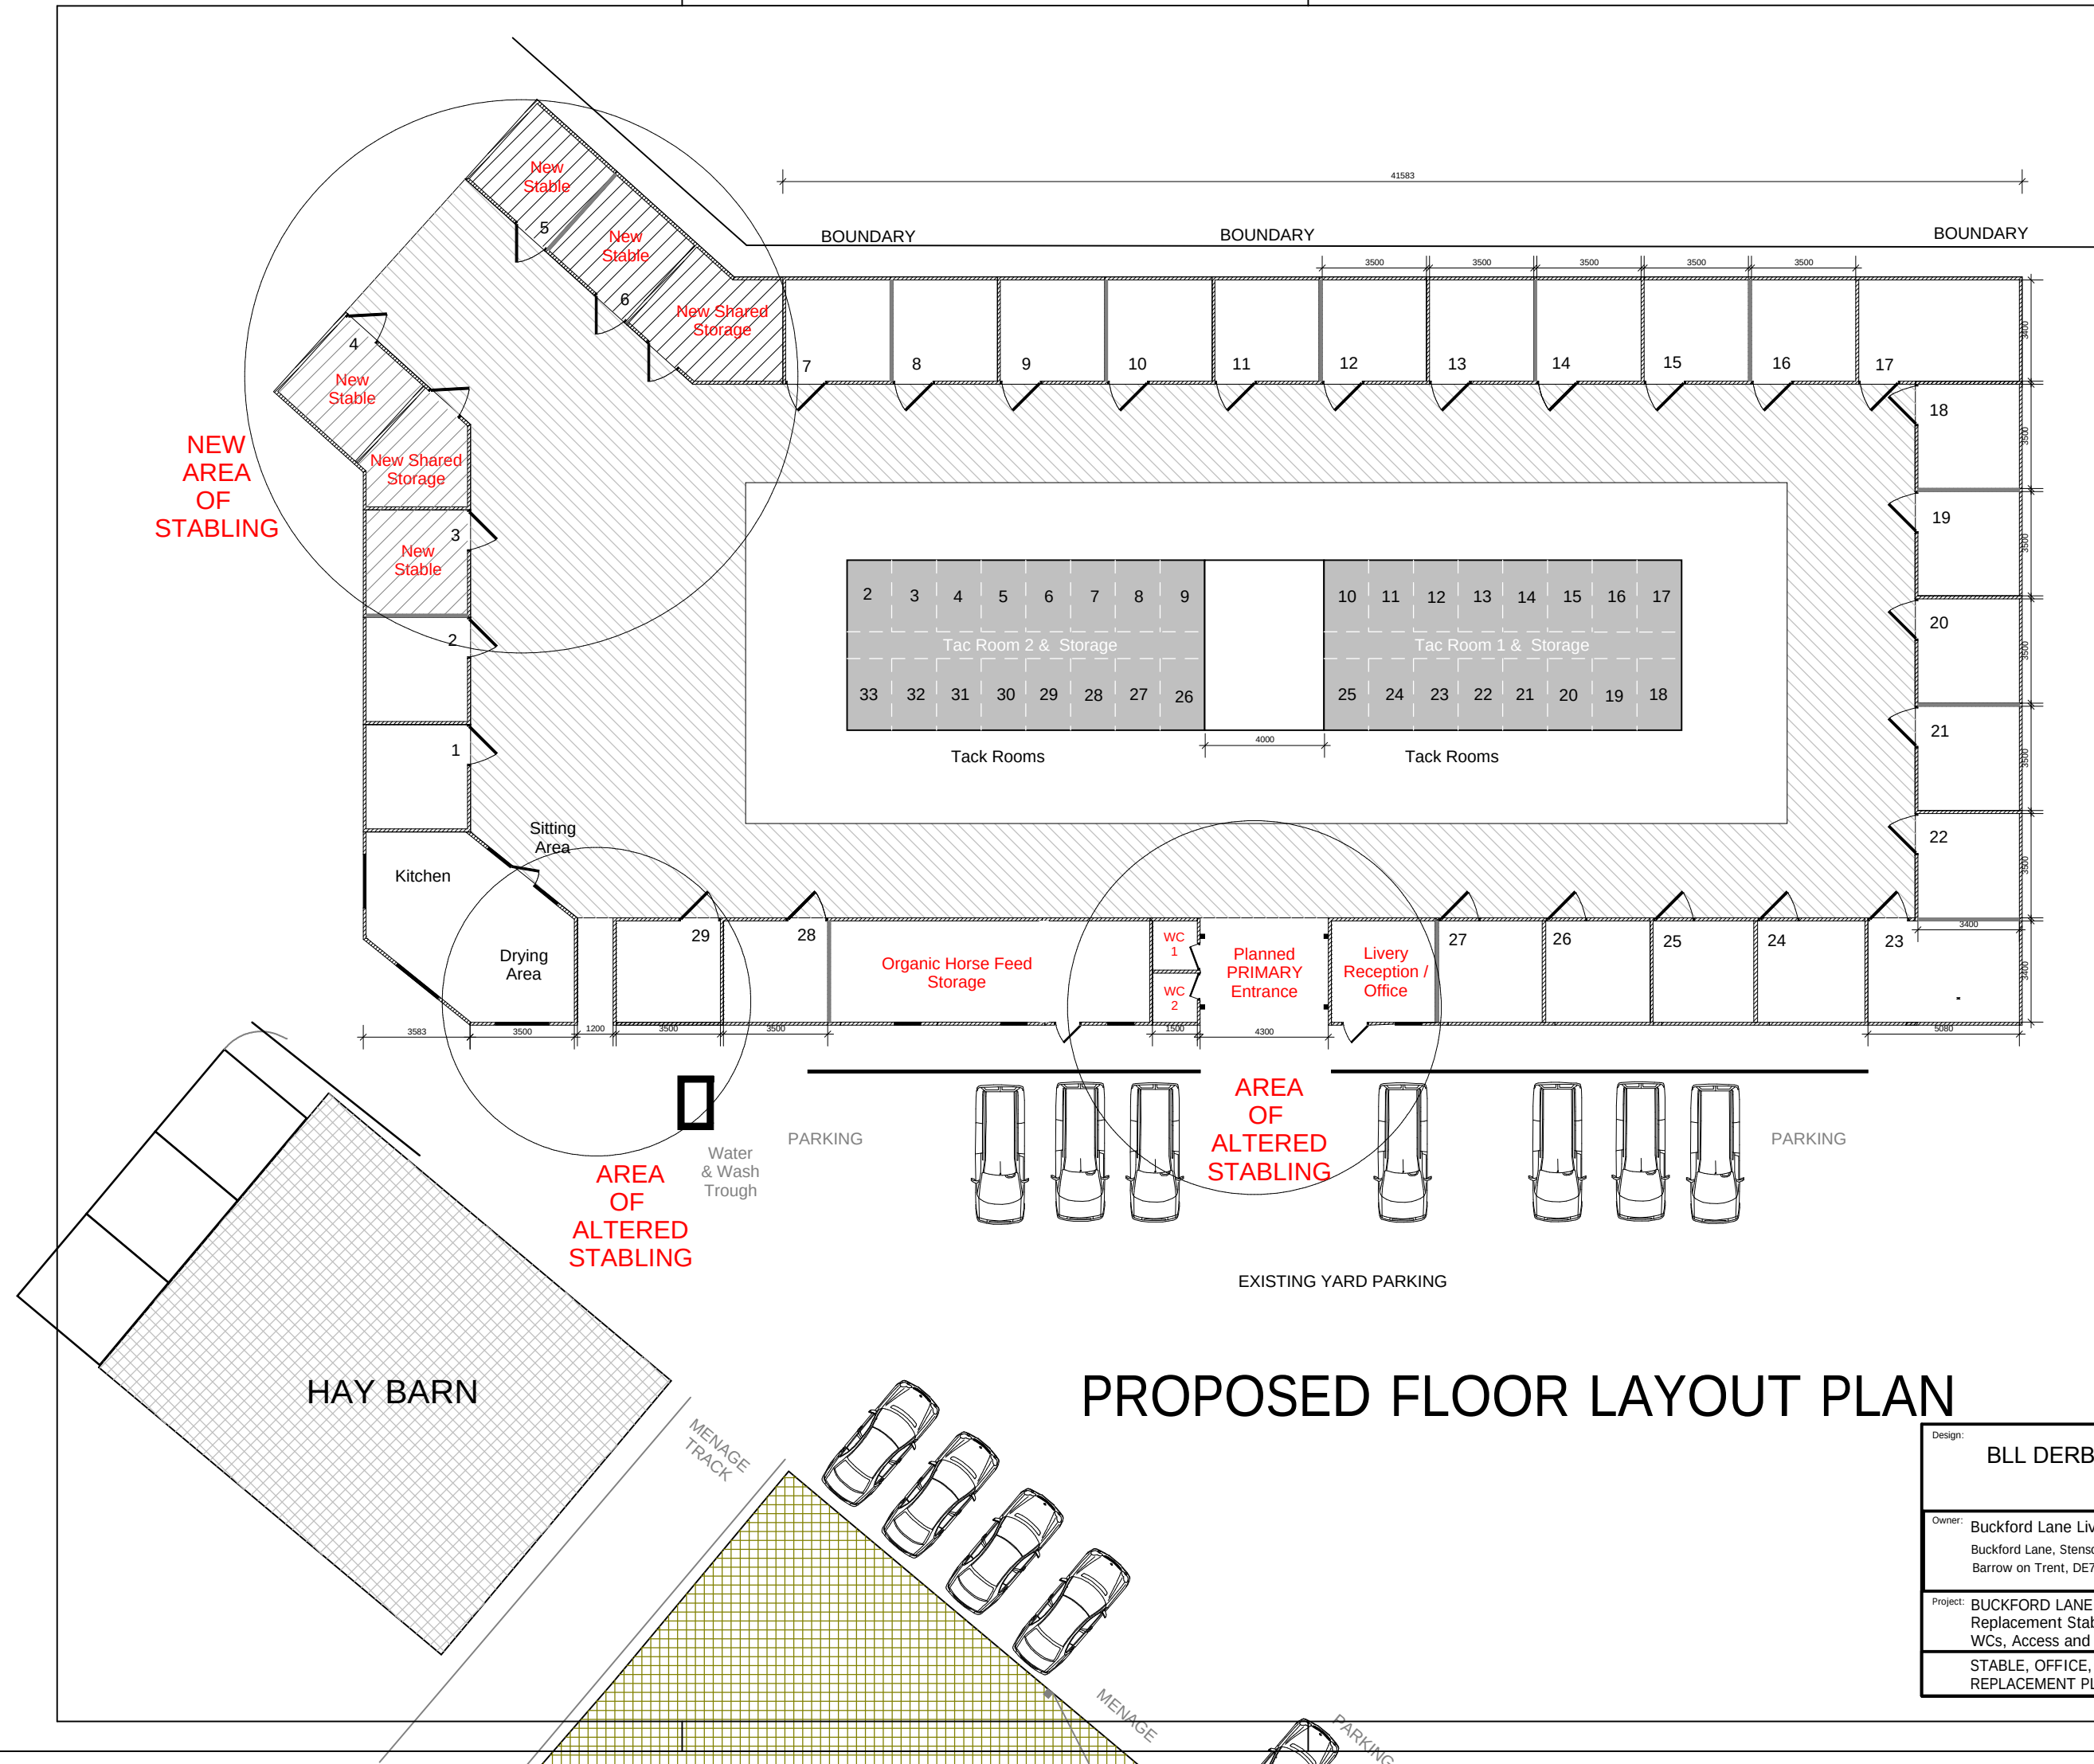

PROPOSED FLOOR LAYOUT PLAN

Design: BLL DERBY LIMITED	
Owner: Buckford Lane Livery Buckford Lane, Stenson Barrow on Trent, DE73 7FW	Scale: 1 : 200
Project: BUCKFORD LANE LIVERY - Replacement Stables, Office, Kitchen, WCs, Access and 2nd Menage	Date: 03/07/2019
STABLE, OFFICE, KITCHEN, WCS REPLACEMENT PLAN	Rev: 2019-10-10
Plan No: PROPOSED FLOOR LAYOUT PLAN PL 003	