



ELEVATION B

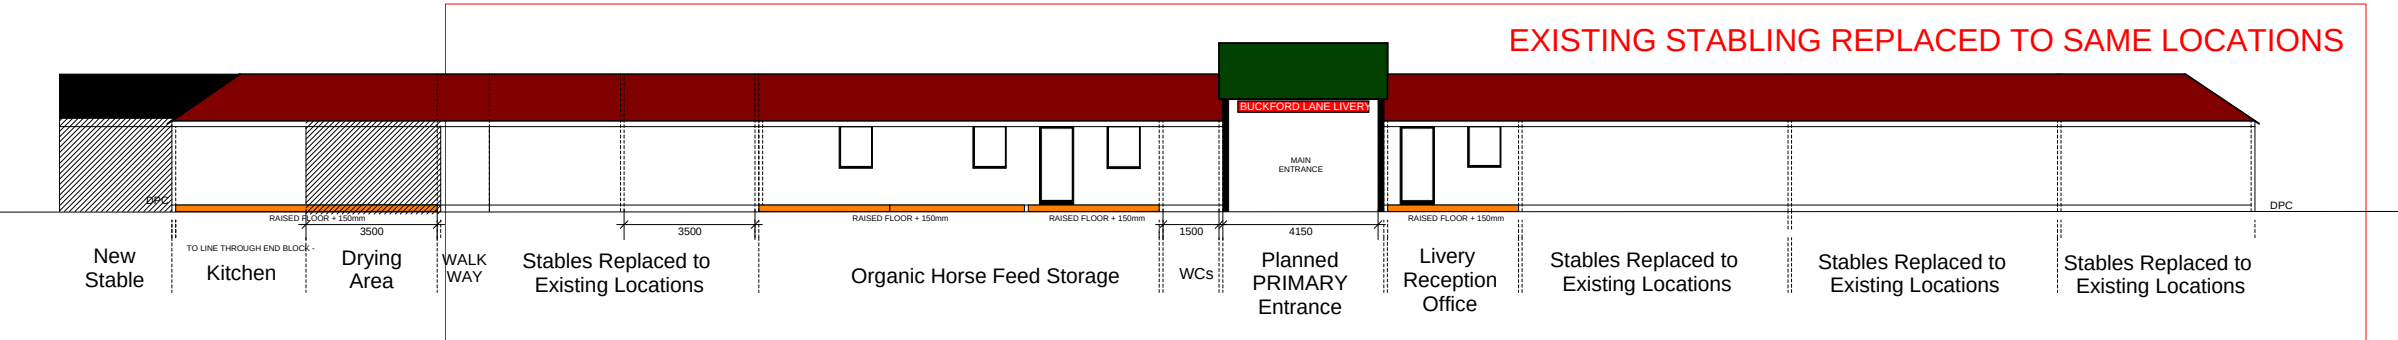


ELEVATION A

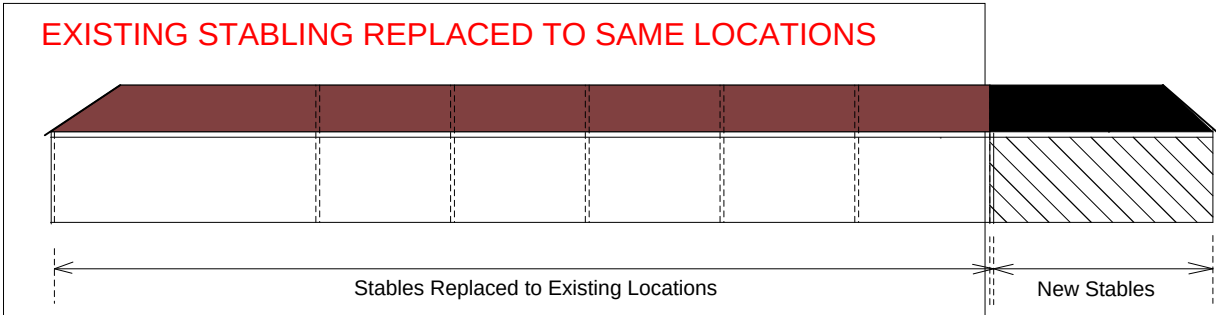

ELEVATION C

MATERIALS SCHEDULE STABLES:

- ROOFS - REPLACED WITH CORRUGATED SHEETING OR FELT SHINGLES
- WALLS - REPLACED IN DENSE FAIR FACED BLOCK WORK
- DOORS - STABLE DOORS RE-USED
- WINDOWS - WHERE REQUIRED GREY PVC

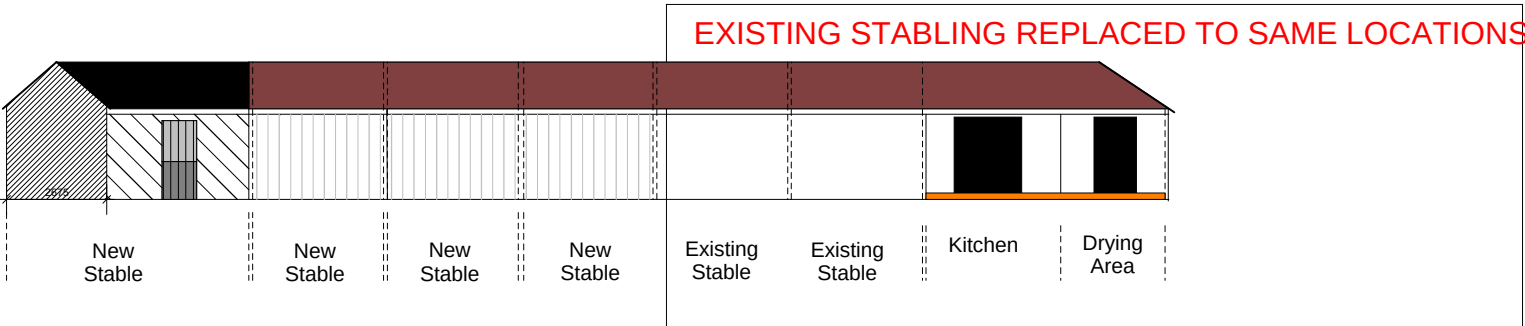

ELEVATION D

Design: BLL DERBY LIMITED	
Owner: Buckford Lane Livery Buckford Lane, Stenson Barrow on Trent, DE73 7FW	Scale: 1 : 200
Project: BUCKFORD LANE LIVERY - Replacement Stables, Office, Kitchen WCs, Access and 2nd Menage	Date: 03/07/2019
STABLE, OFFICE, KITCHEN, WCS REPLACEMENT PLAN	Rev: 2019-10-10
Plan-No.: PL 004 ELEVATIONS	