

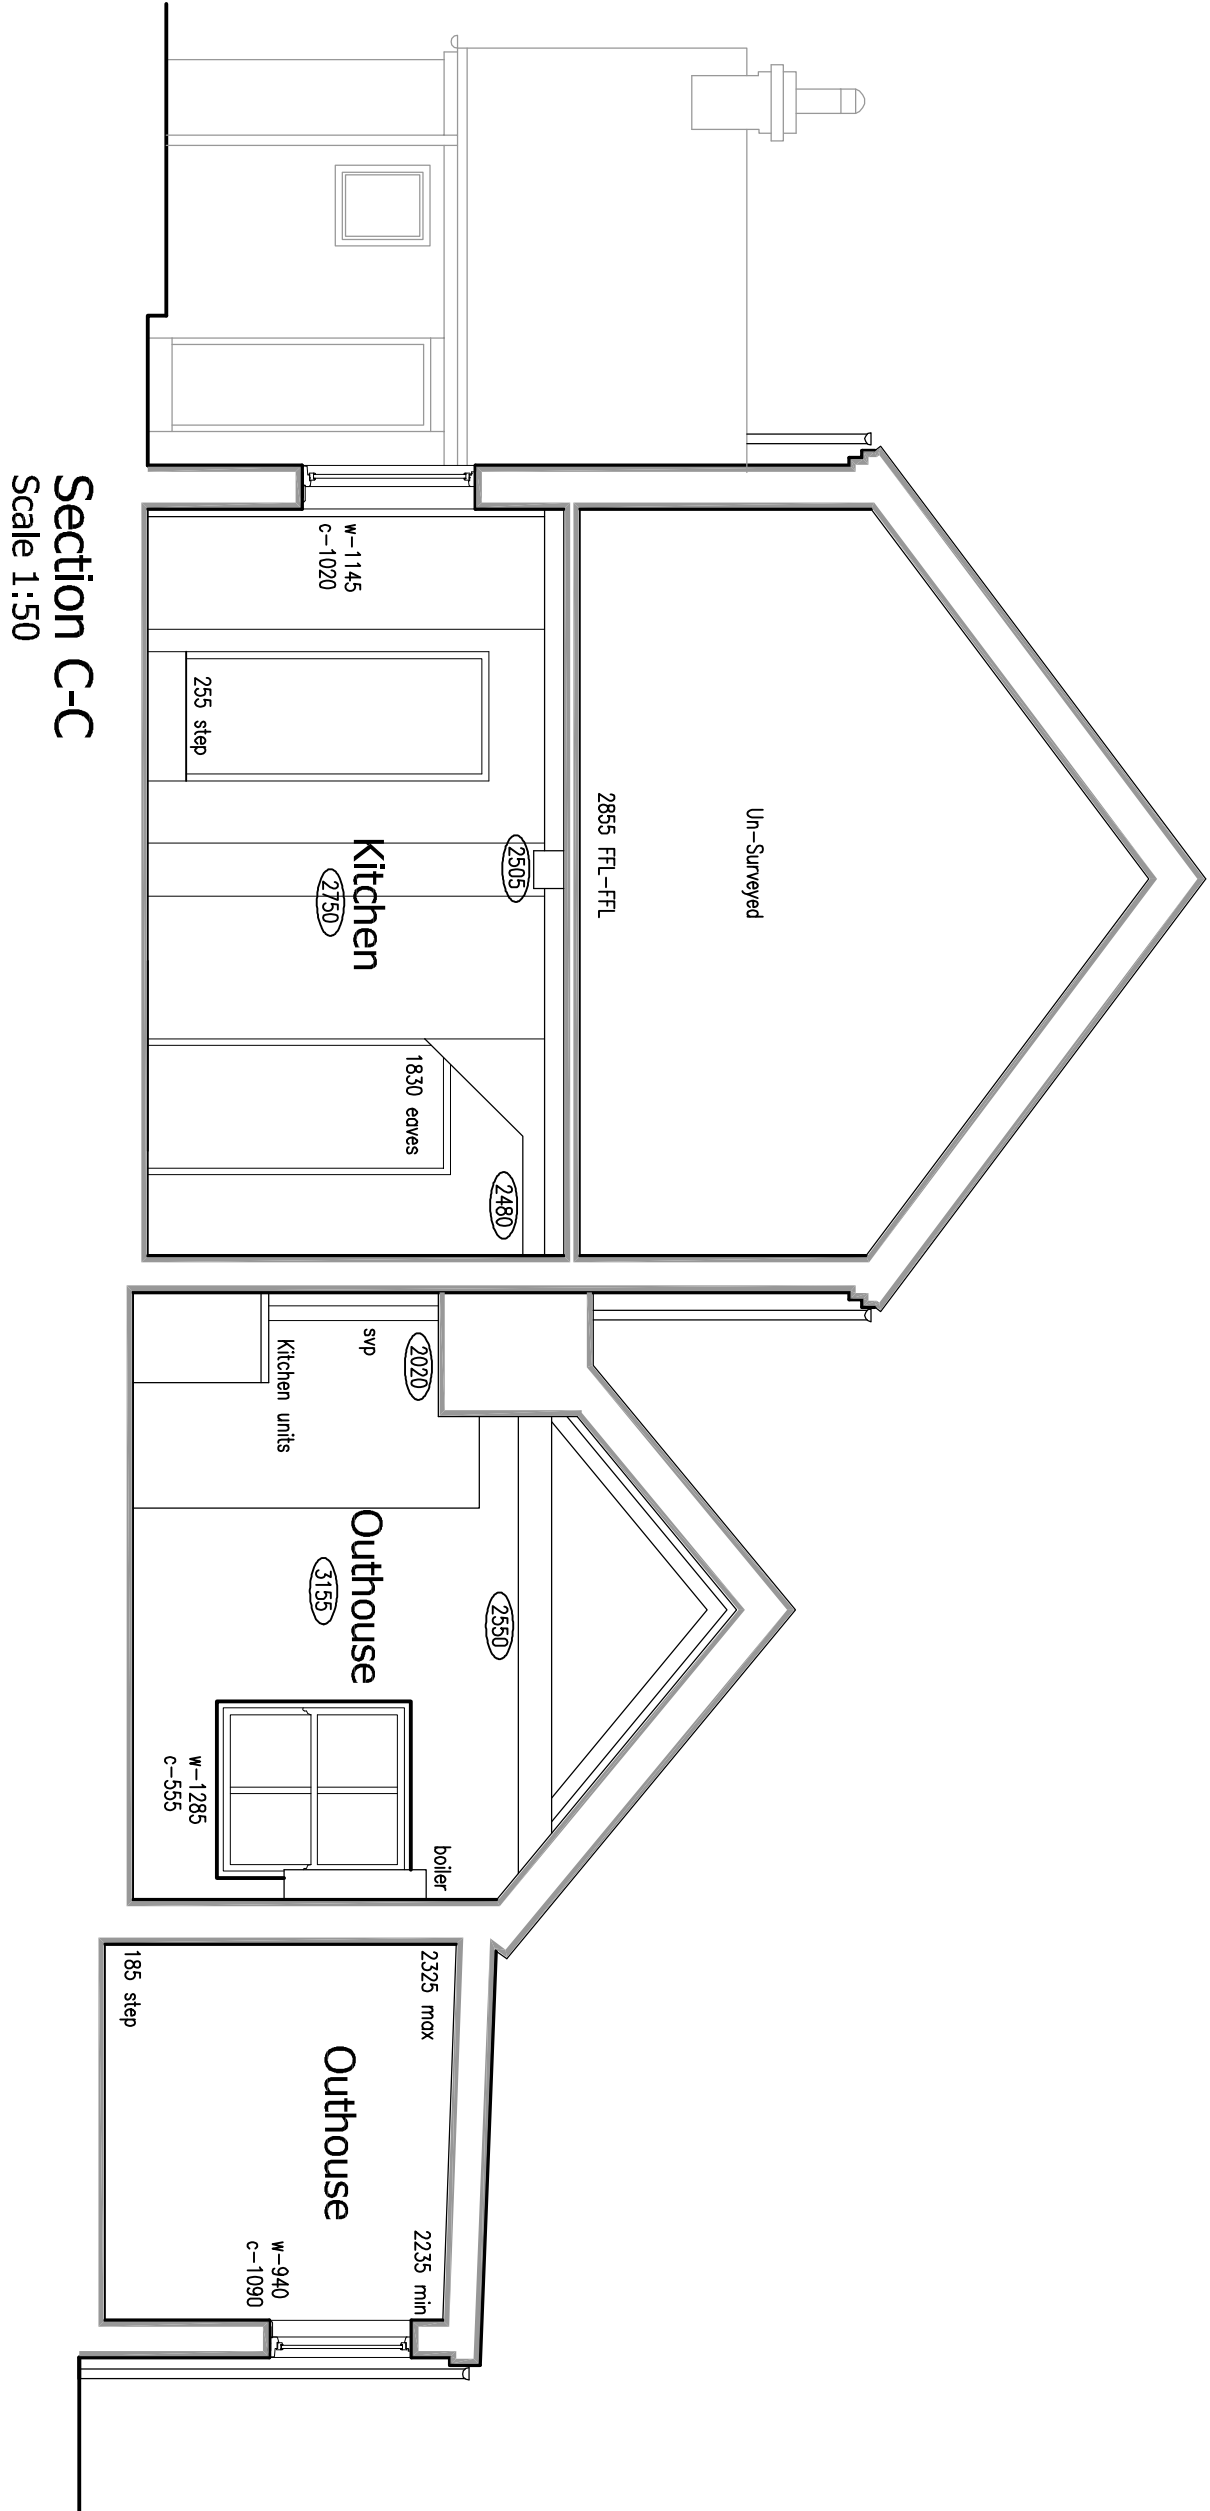


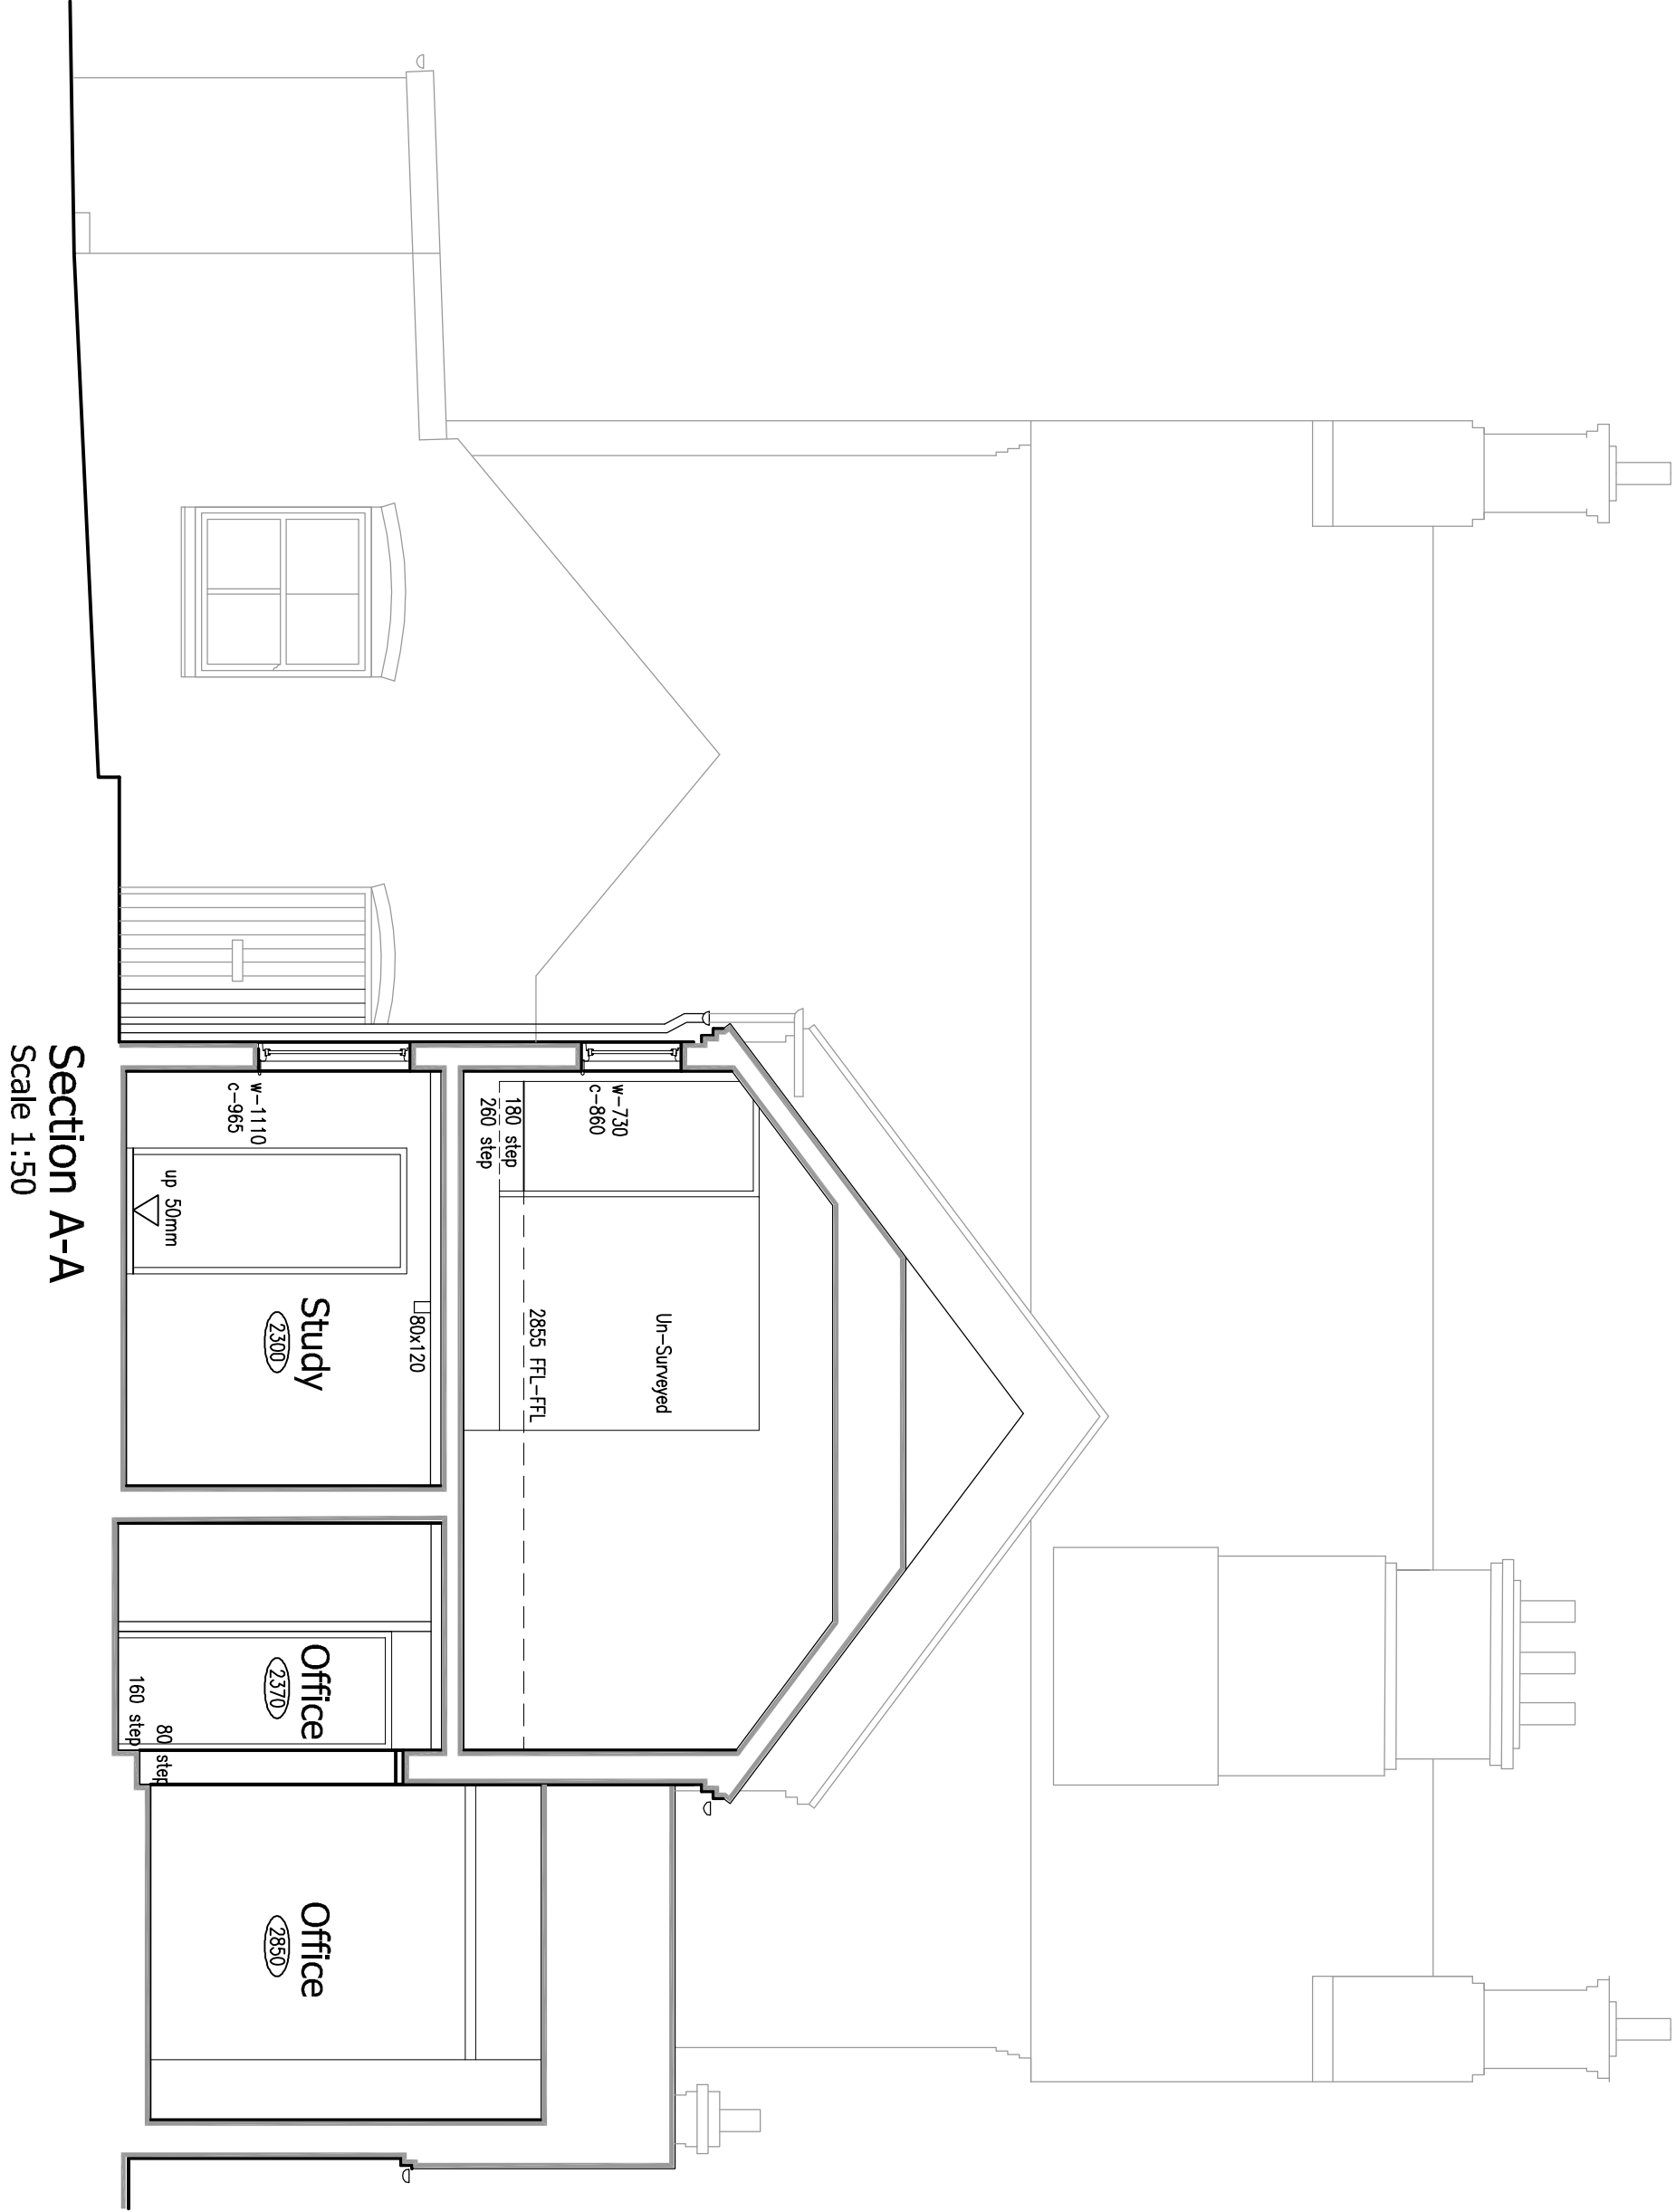


Section B-B
Scale 1:50

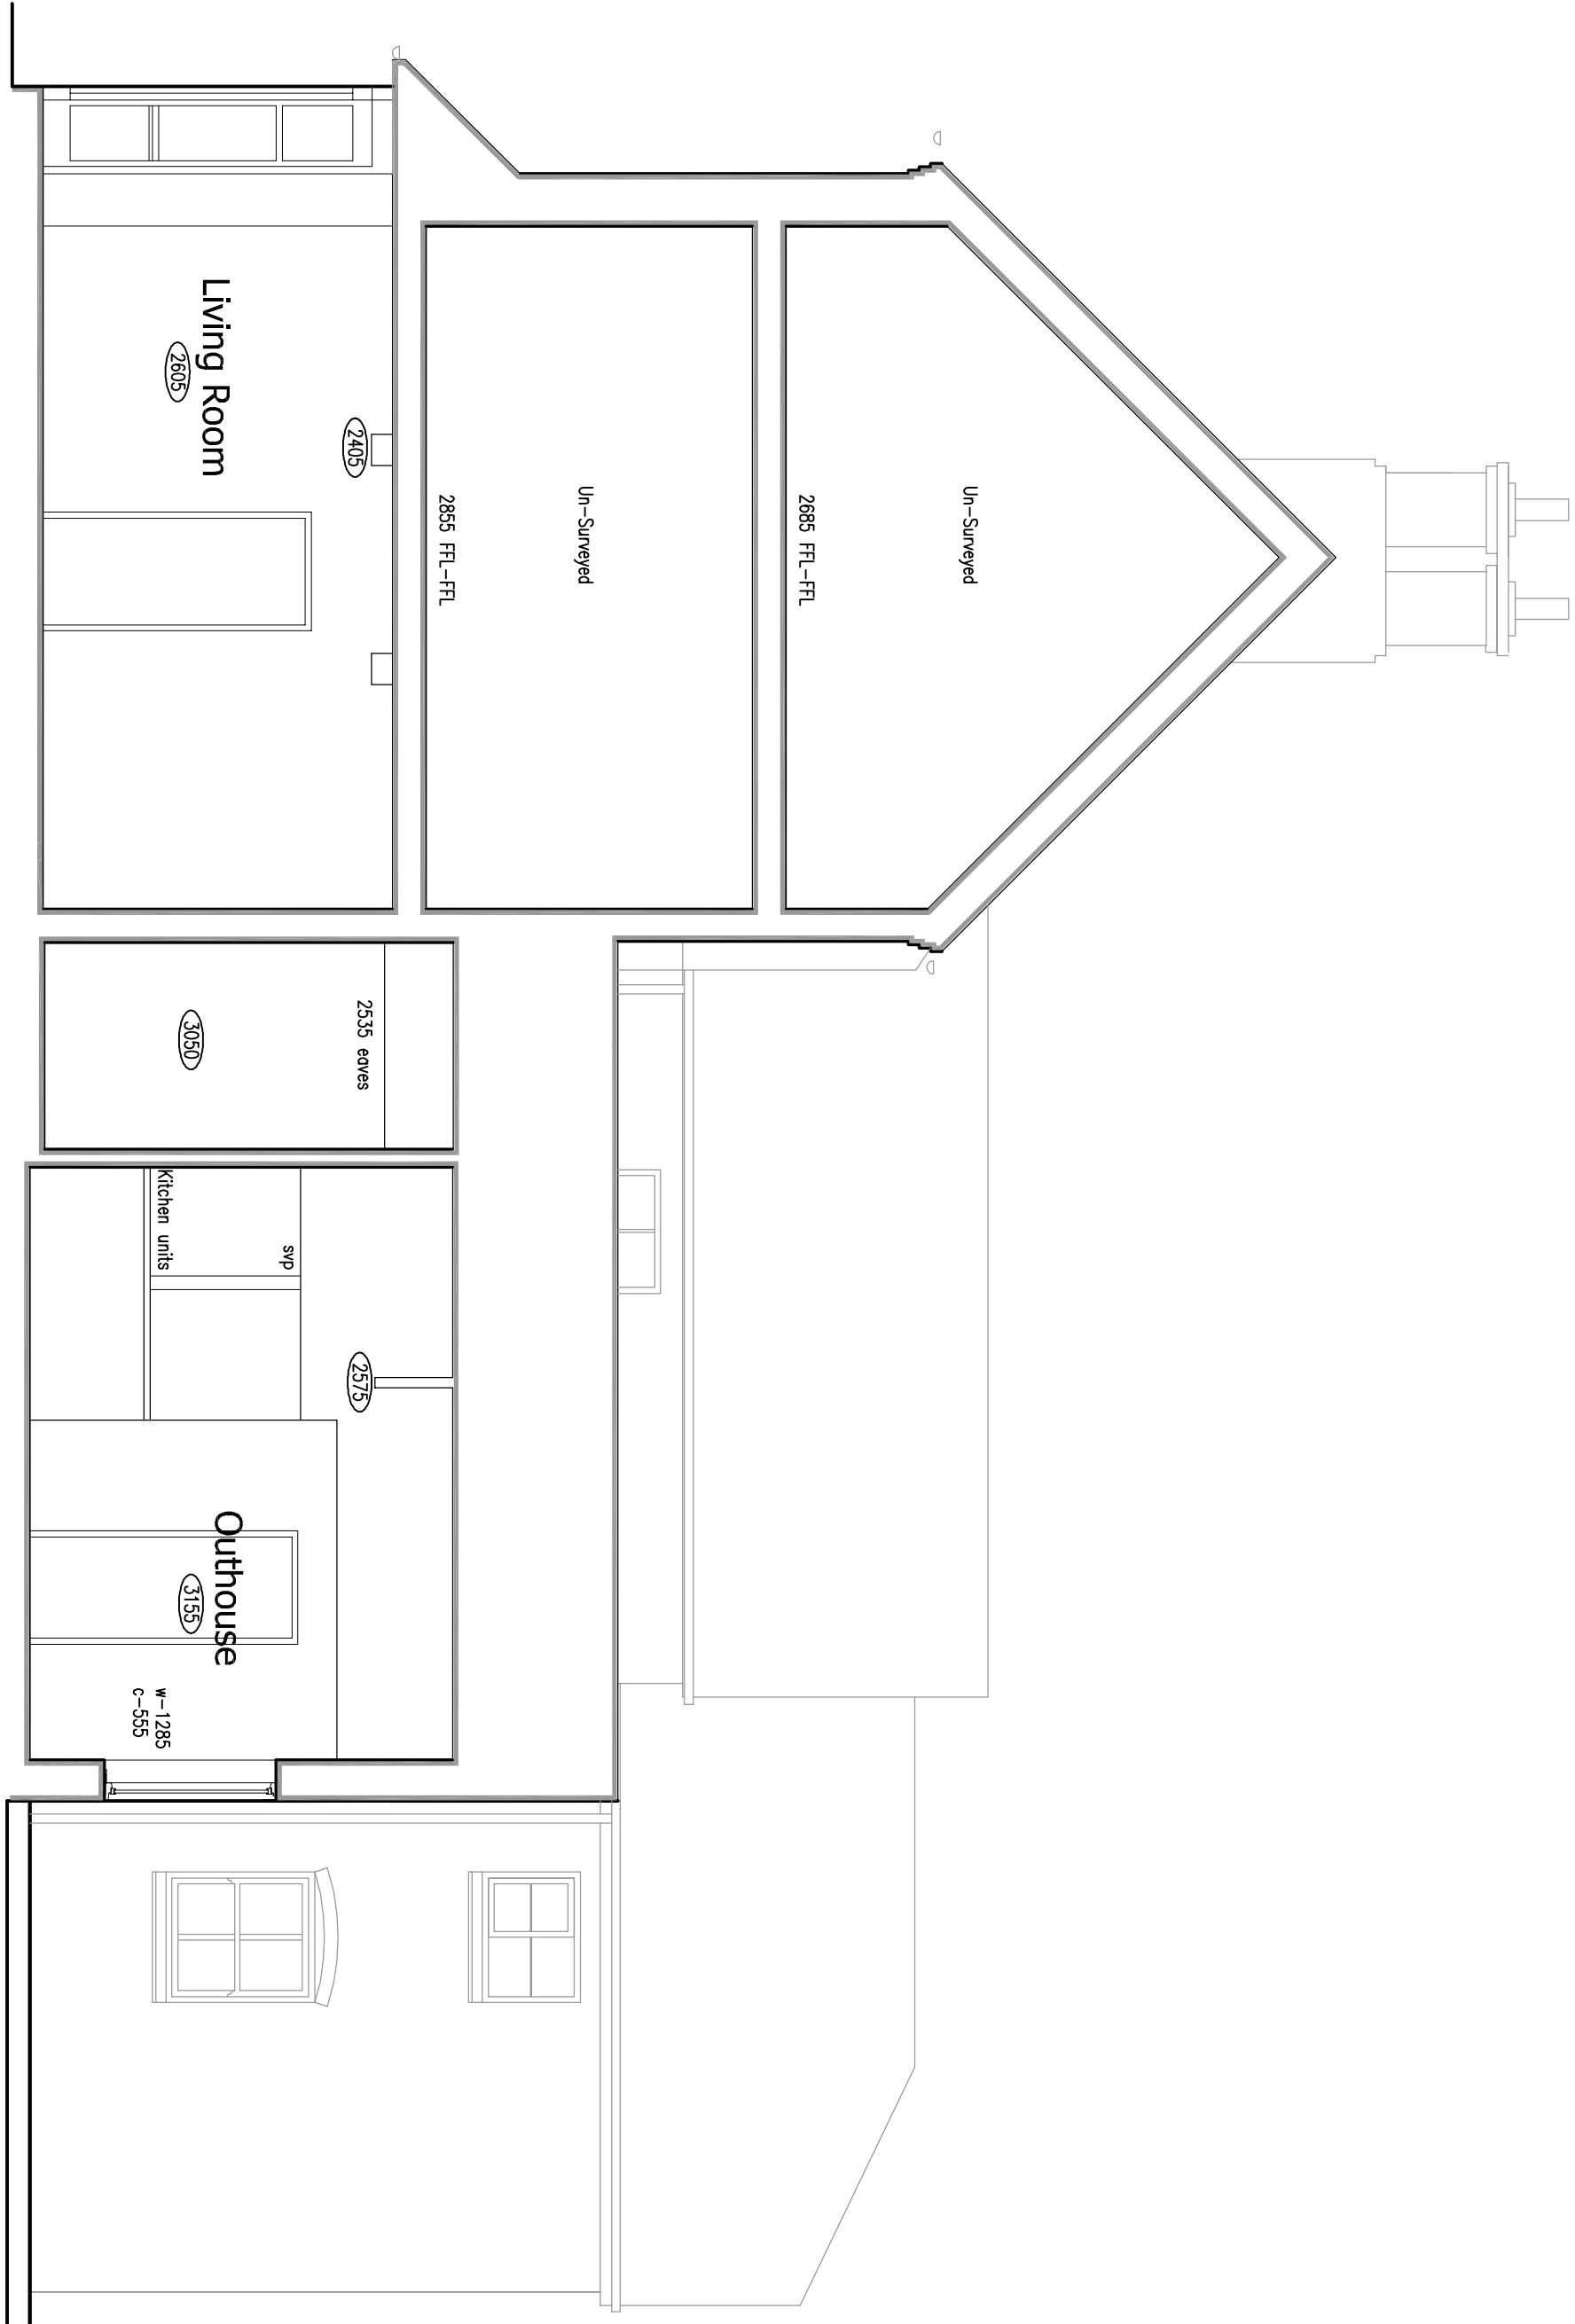

Revisions :

Figured dimensions must be taken in preference to scaled dimensions and any discrepancies are to be referred to David Granger Architectural Design Limited. Contractors, subcontractors and suppliers must verify all dimensions and levels on site before commencing work. All drawings are copyright of David Granger Architectural Design Limited. Outline Survey Data © Crown Copyright. All rights reserved. Licence No. ARK1000449; Landmark Ref: 1000910

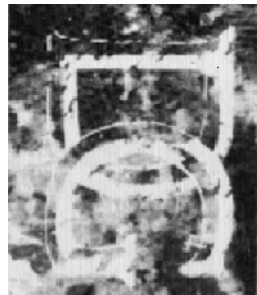

DAVID GRANGER Architectural Design Limited

Project
Wood Farm House
Wood Farm Lane
Woodville
Swadincote

Drawing title
Existing Details
Sheet 2 of 2

Client
MRS J Dodson
Drawing No.
14.3045.02

Date
November 2014
Drawn by
LS

Scale (A1 size)
As Shown
Checked by
SF

The Old Dairy, Mill St., Packington,
Ashby-de-la-Zouch, Leics. LE65 1WN
Tel: 01330 560939 Fax: 01330 560115
www.davidgrangerdesign.com
Company Reg. No. 0658914

EXISTING DETAILS

WOOD FARM HOUSE ~ WOOD FARM LANE ~ WOODVILLE ~ SWADLINCOTE ~
DERBYSHIRE

