




① Longitudinal Site Section
1 : 500

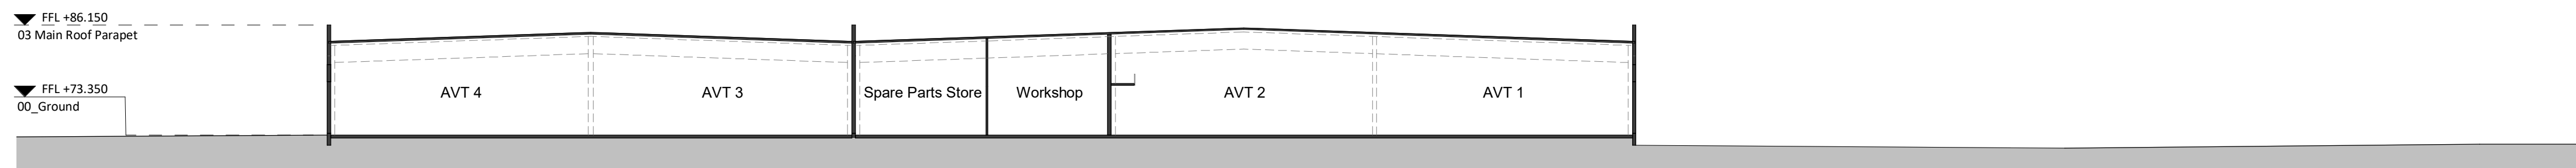

2 Cross Site Section Through Production
1 : 500

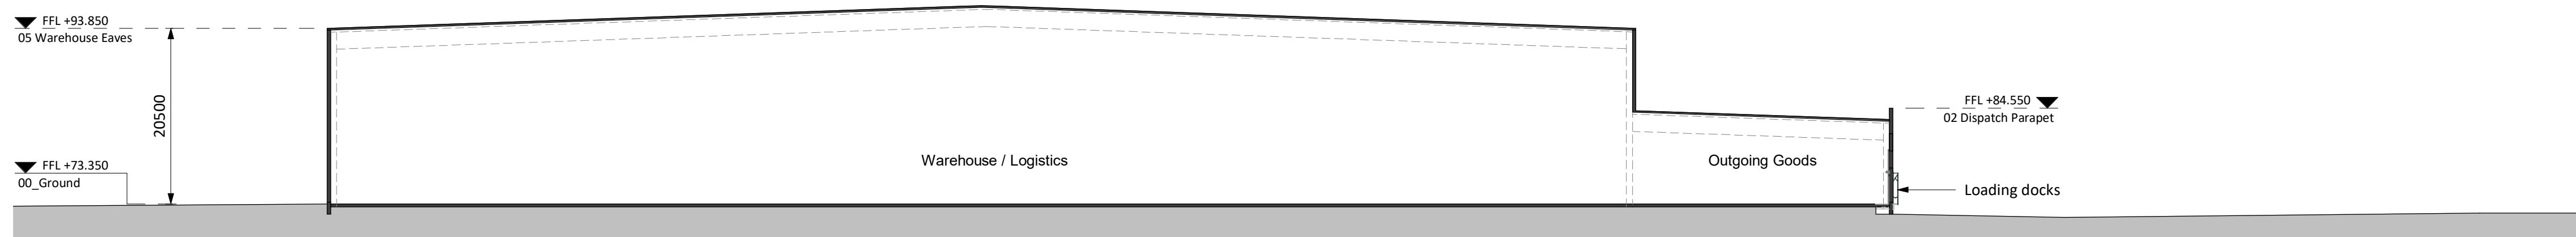

3 Cross Site Section Through Warehouse
1 : 500

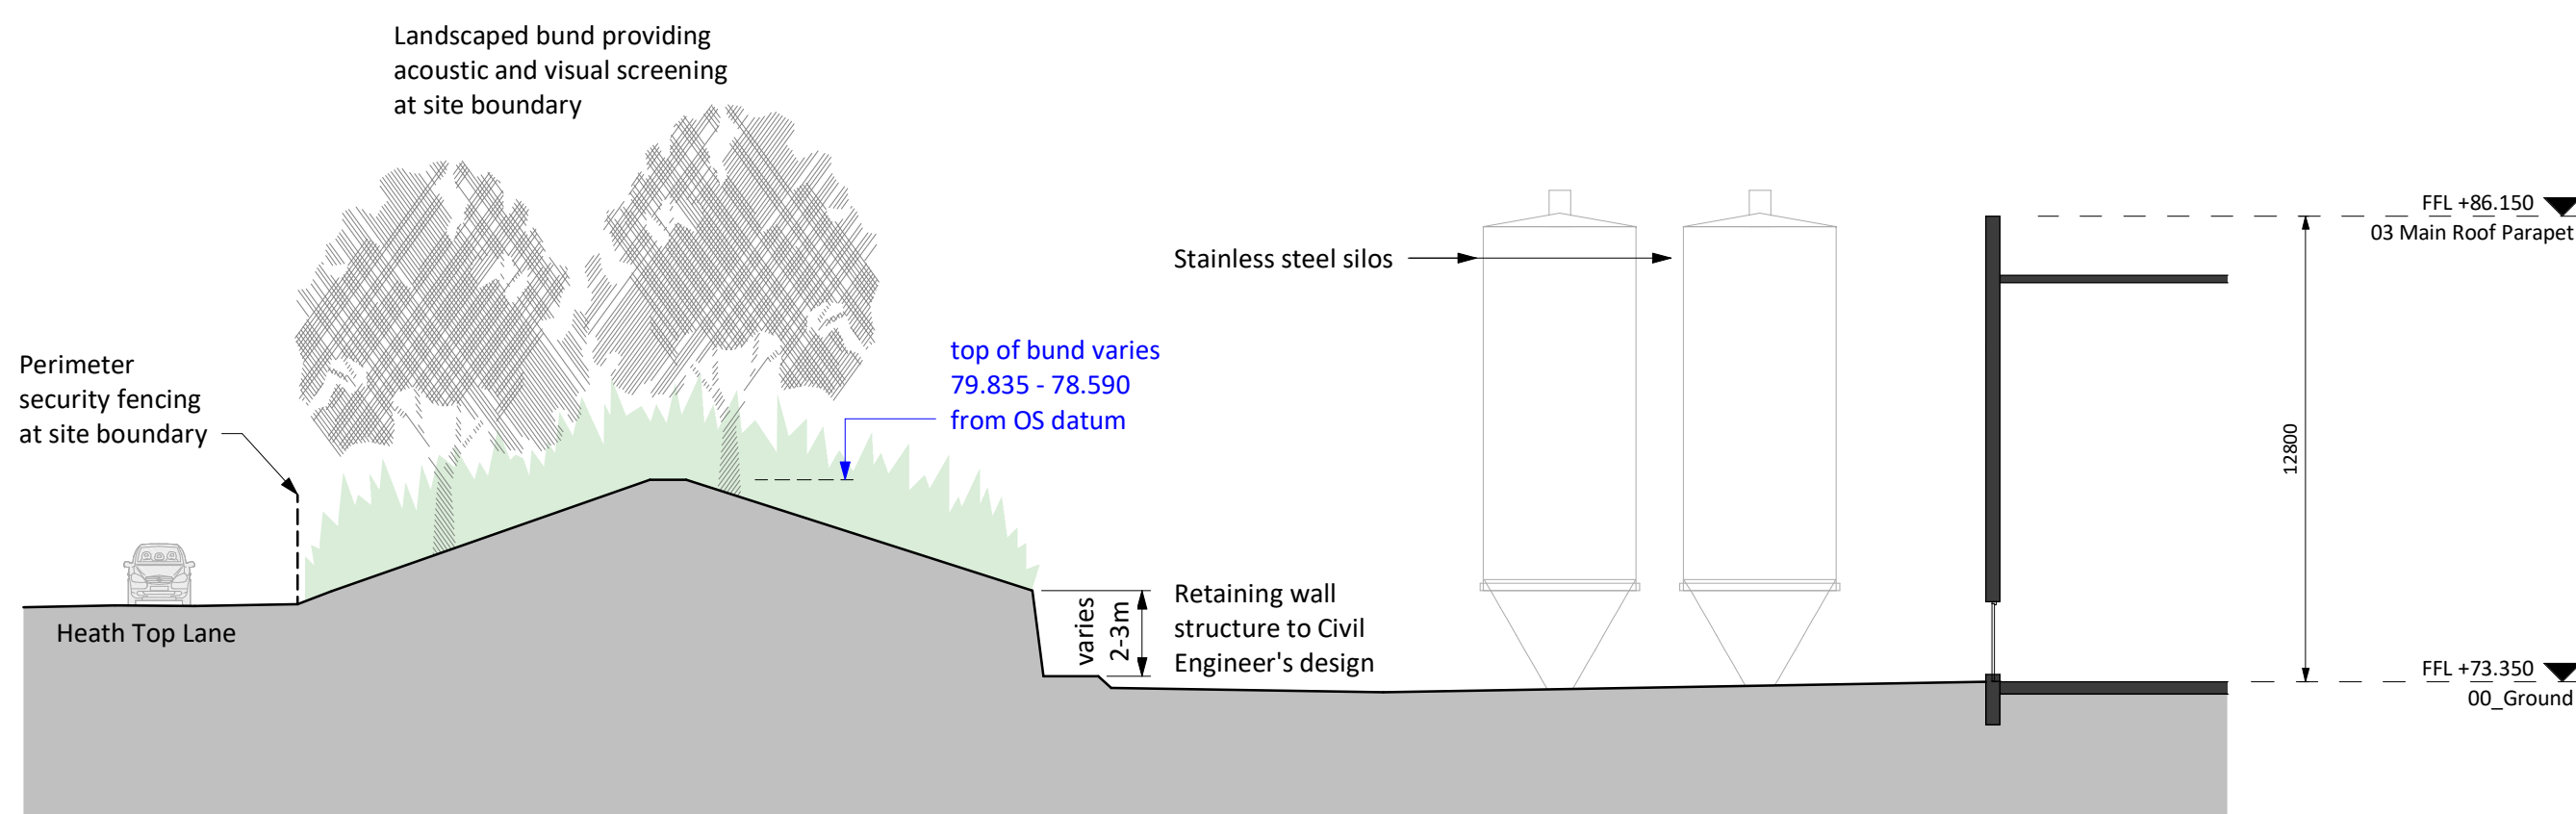

④ North Boundary Landscaped Bund Section
1 : 200

[illegible]