
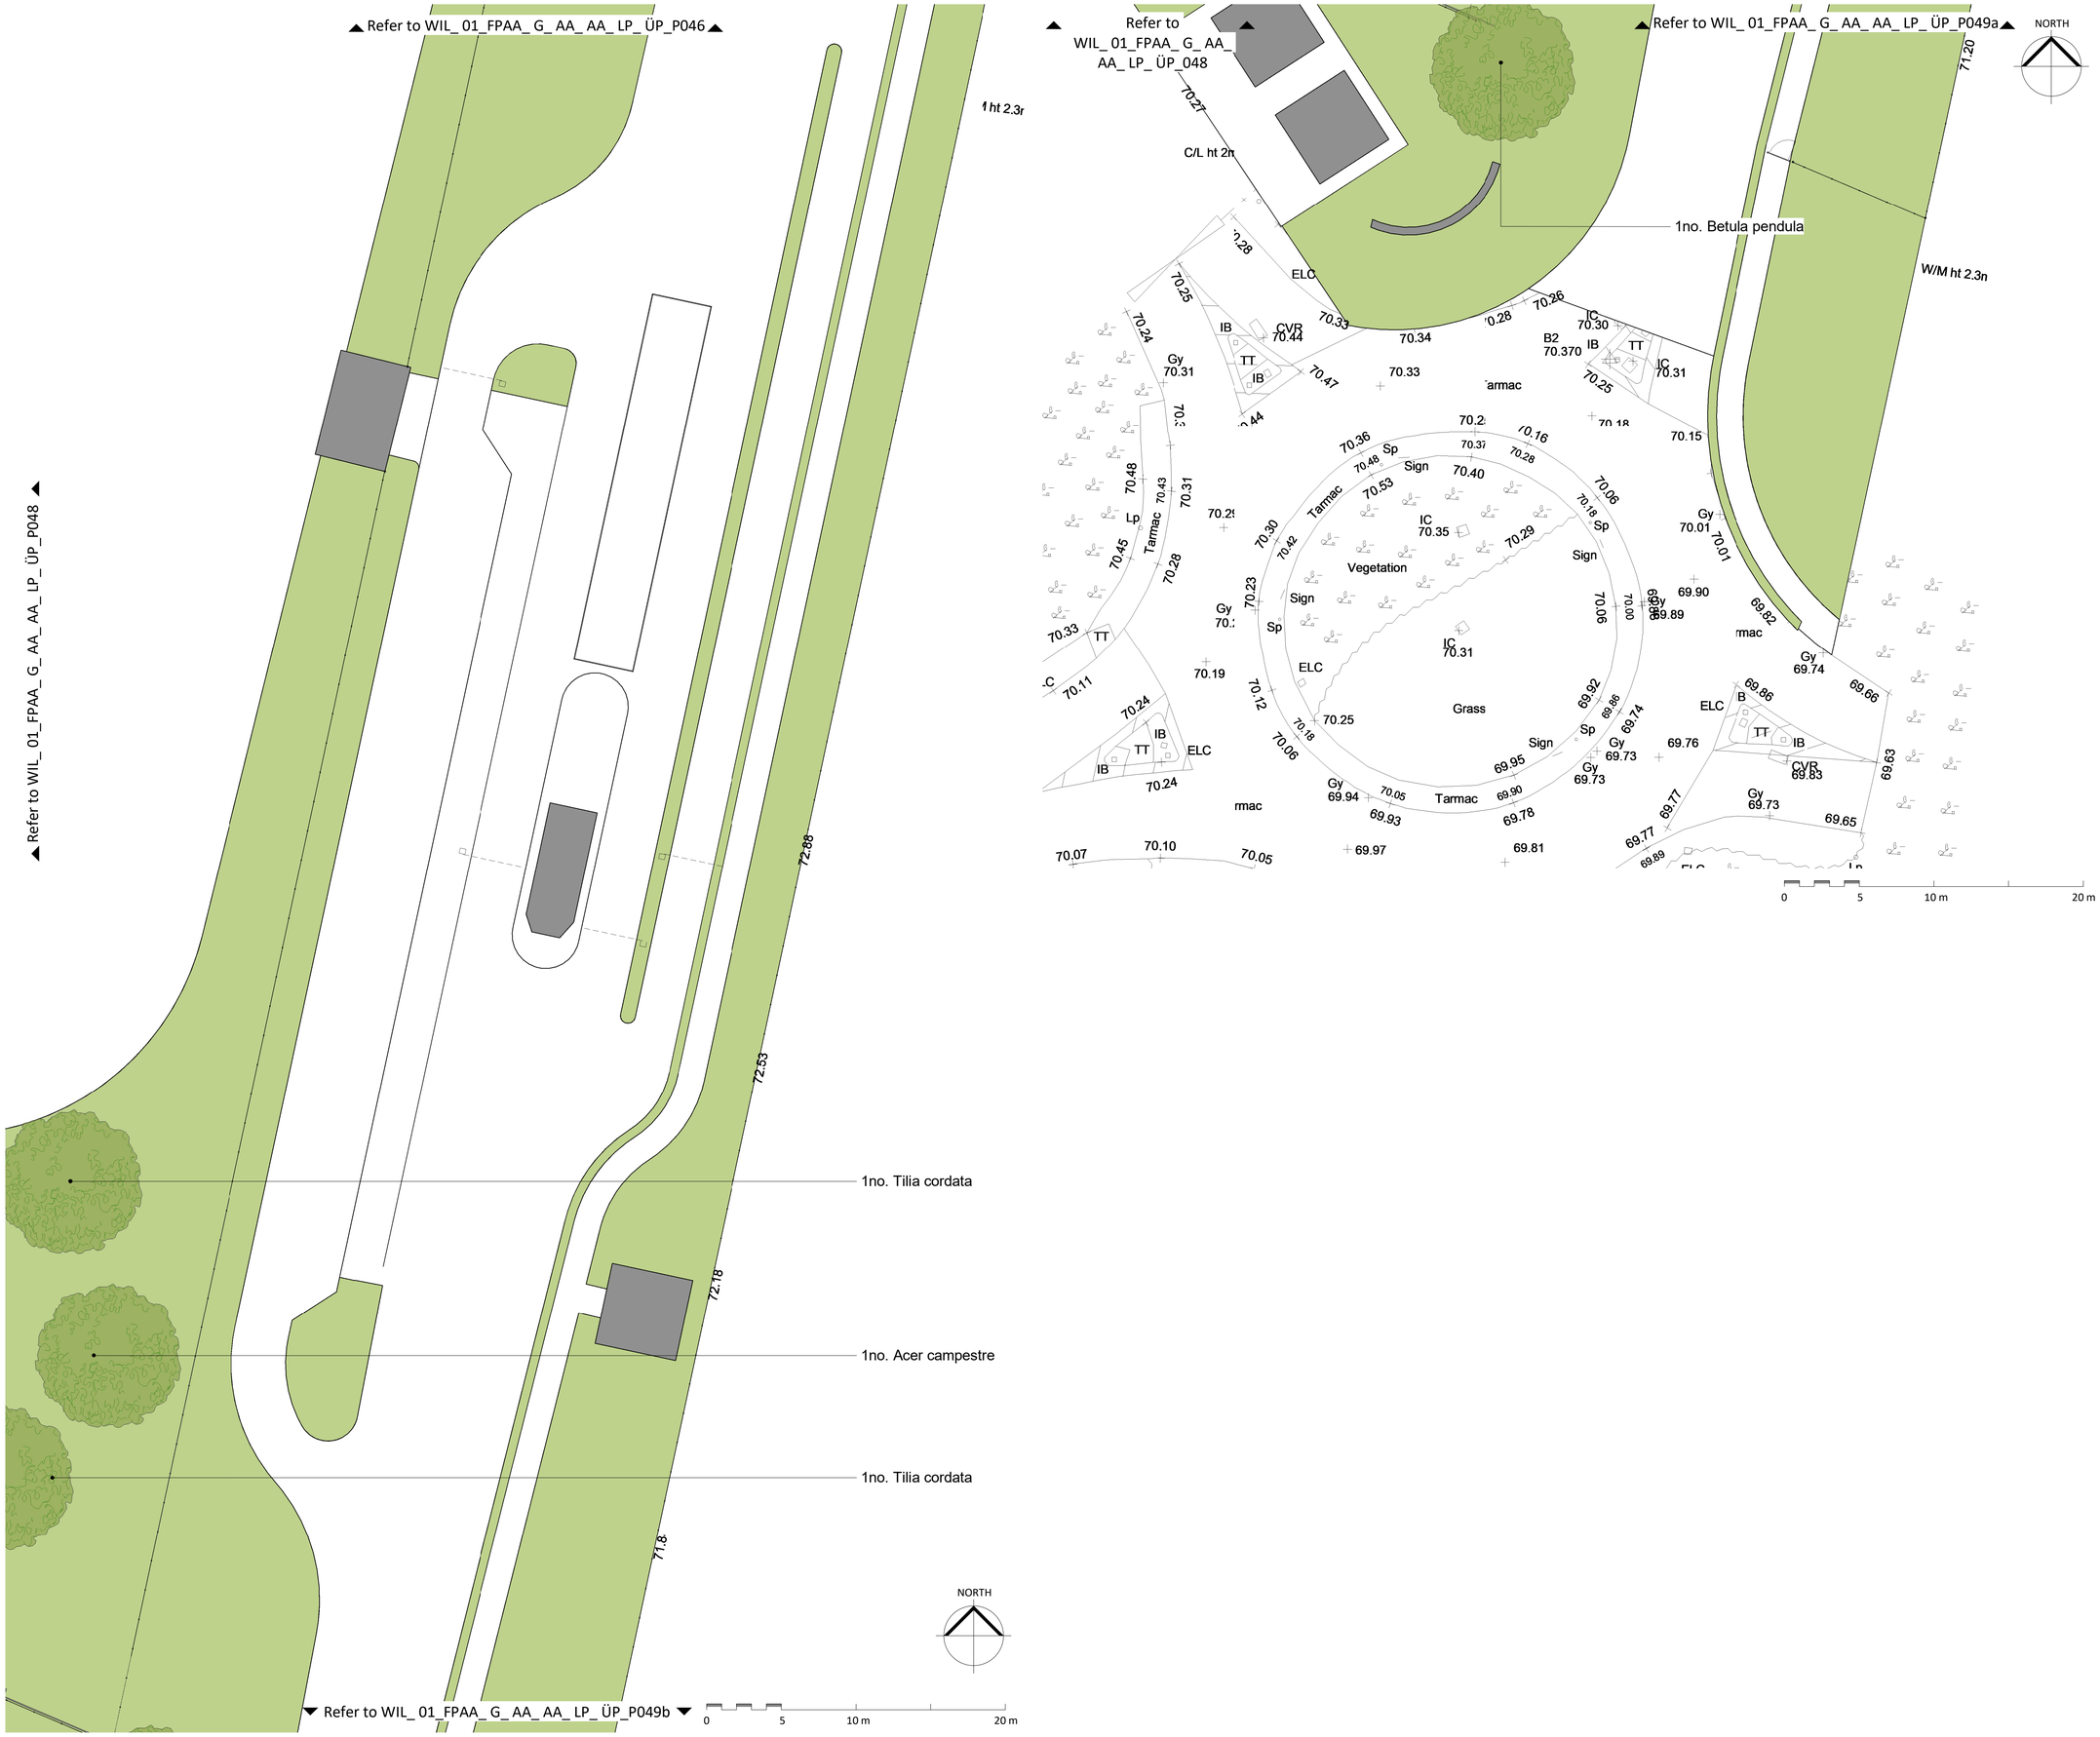


Responsibility is not accepted for errors made by others in scaling from this drawing.
All construction information should be taken from figured dimensions only.

0mm 50mm 100mm

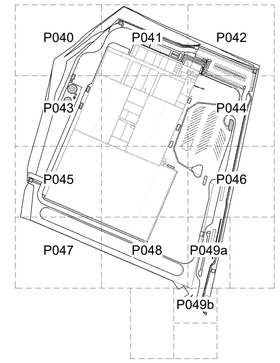

P049_Reference plan
1 : 5000

Legend

Existing trees to be retained and protected throughout construction
Refer to FPCR Arboricultural Assessment document dated October 2019

Proposed tree
Trees to be planted at 10-12cm girth for clear stem trees on 10m centres.
Refer to Planting Schedule
WIL_01_FPAA_G_AA_AA_XX_XX_P901

Proposed shrubs mix
Refer to Planting Schedule
WIL_01_FPAA_G_AA_AA_XX_XX_P901

Proposed wild flower and grass mixtures
EM2 – STANDARD GENERAL PURPOSE MEADOW MIXTURE
Refer to Planting Schedule
WIL_01_FPAA_G_AA_AA_XX_XX_P901

Drawing Number
WIL_ 01_FPAA_ G_ AA_ AA_ LP_ ÜP_P049
FACILITY | PROJECT | ORIGINATOR | PHASE | DESCRIPTION | DESIGNATION | TYPE | LEVEL | NUMBER

STATUS	REV	DATE	DESCRIPTION
pl	02	18/10/2019	Planning Issue
b	01	11/10/2019	Preliminary Planning Issue

STATUS pl : PLANNING

CLIENT / CLIENT REPRESENTATIVE
Pro Projekte GmbH & Co. KG
Gladbecker Str. 1-3
D-40472 Dusseldorf
Tel.: (+49) 211 44031-1001

CONSULTANT
STRIDE TREGLOWN
www.stridetreglown.com
Promenade House
The Promenade
Clifton Down
Bristol
BS8 3NE
Tel.: (+44) 0117 974 3271
ORIGINATOR NO 151947

PROJECT	DATE	NAME
Project William Dove Valley Park, Park Avenue, Foston, Derby, DE65 5BZ	By 18/10/2019	US
	Ch'd 18/10/2019	IC
	Scale	As indicated @ A1
DRAWING TITLE: Soft Landscape Works Plan 10 of 10	DRAWING FILE REFERENCE: WIL_ 01_FPAA_ G_ AA_ AA_ LP_ ÜP_P049_ 02_ pl	
	PAPER SIZE A1	REVISION 02

C:\Revit Local\WIL_01_FPAA_E_AA_GG_XX_XX_M03 - External Works Model_Lbzachowicz.rvt