



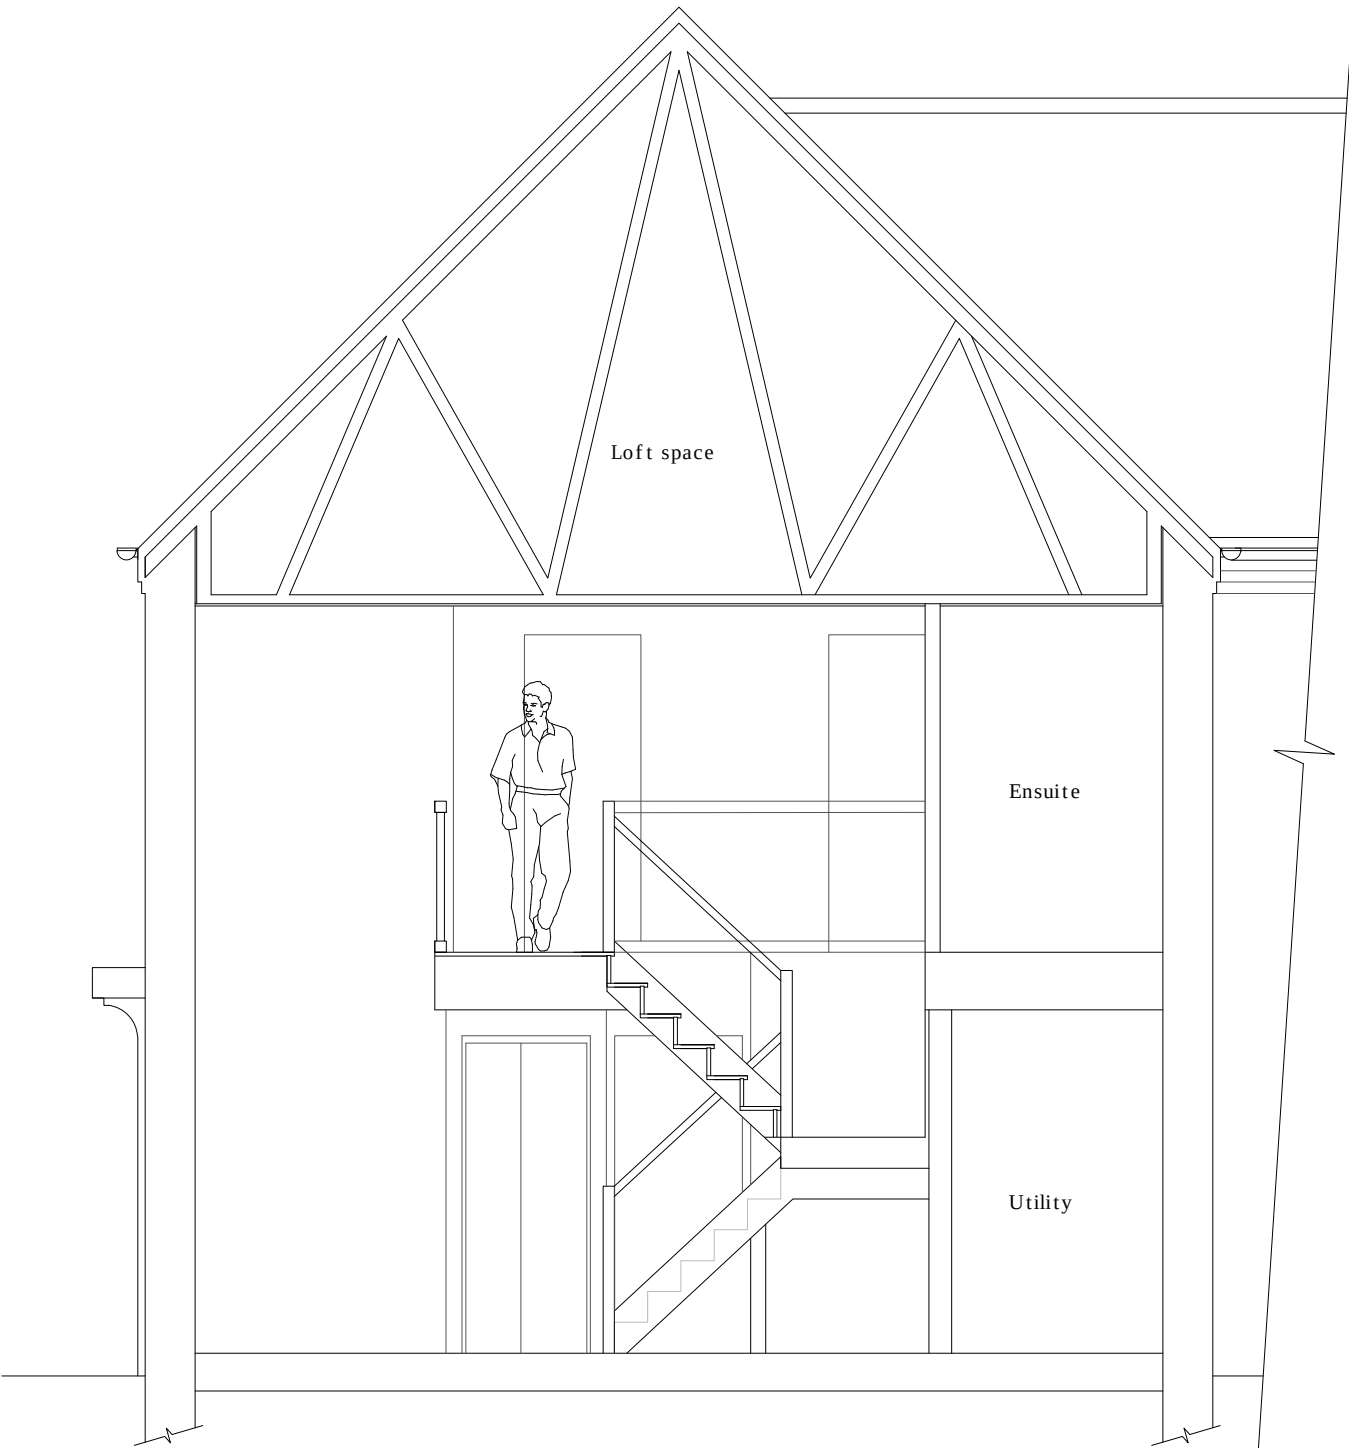

Existing section through B-B
Scale 1: 50

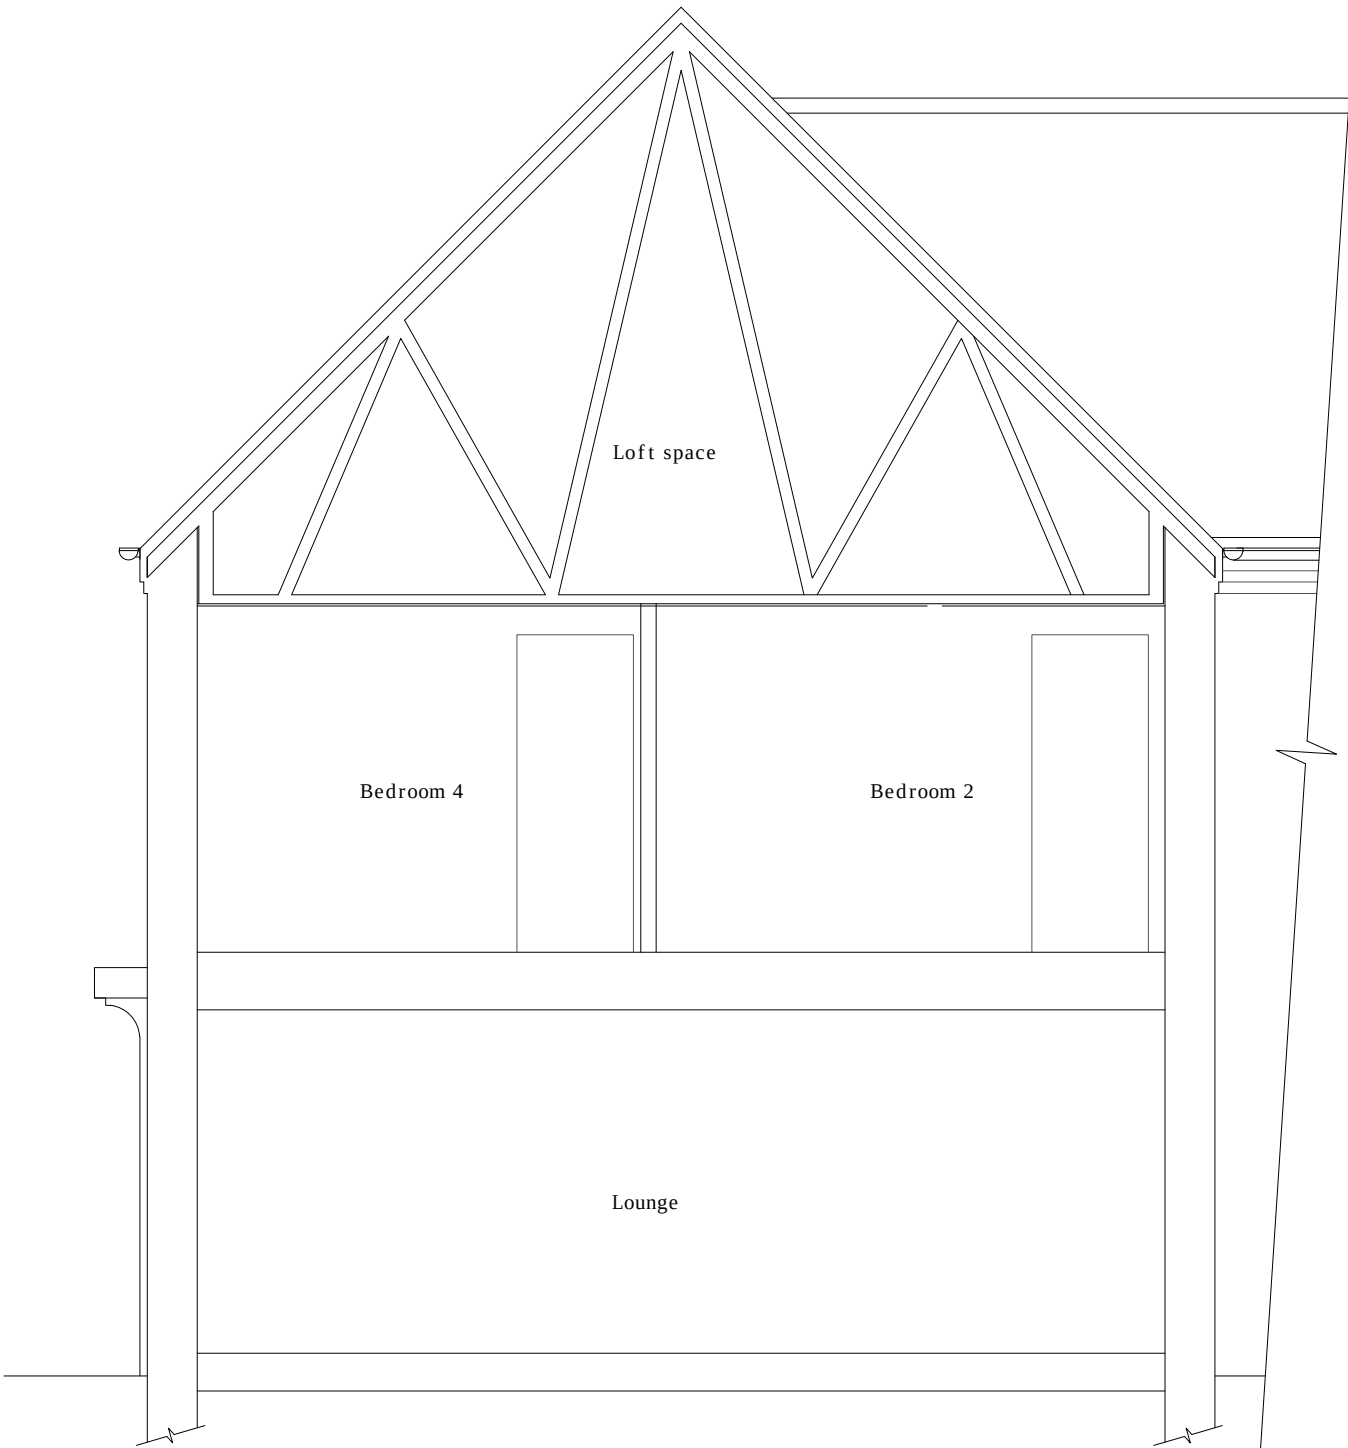


Existing section through A-A
Scale 1: 50




Existing section through C-C
Scale 1: 50



Proposed section through B-B
Scale 1: 50

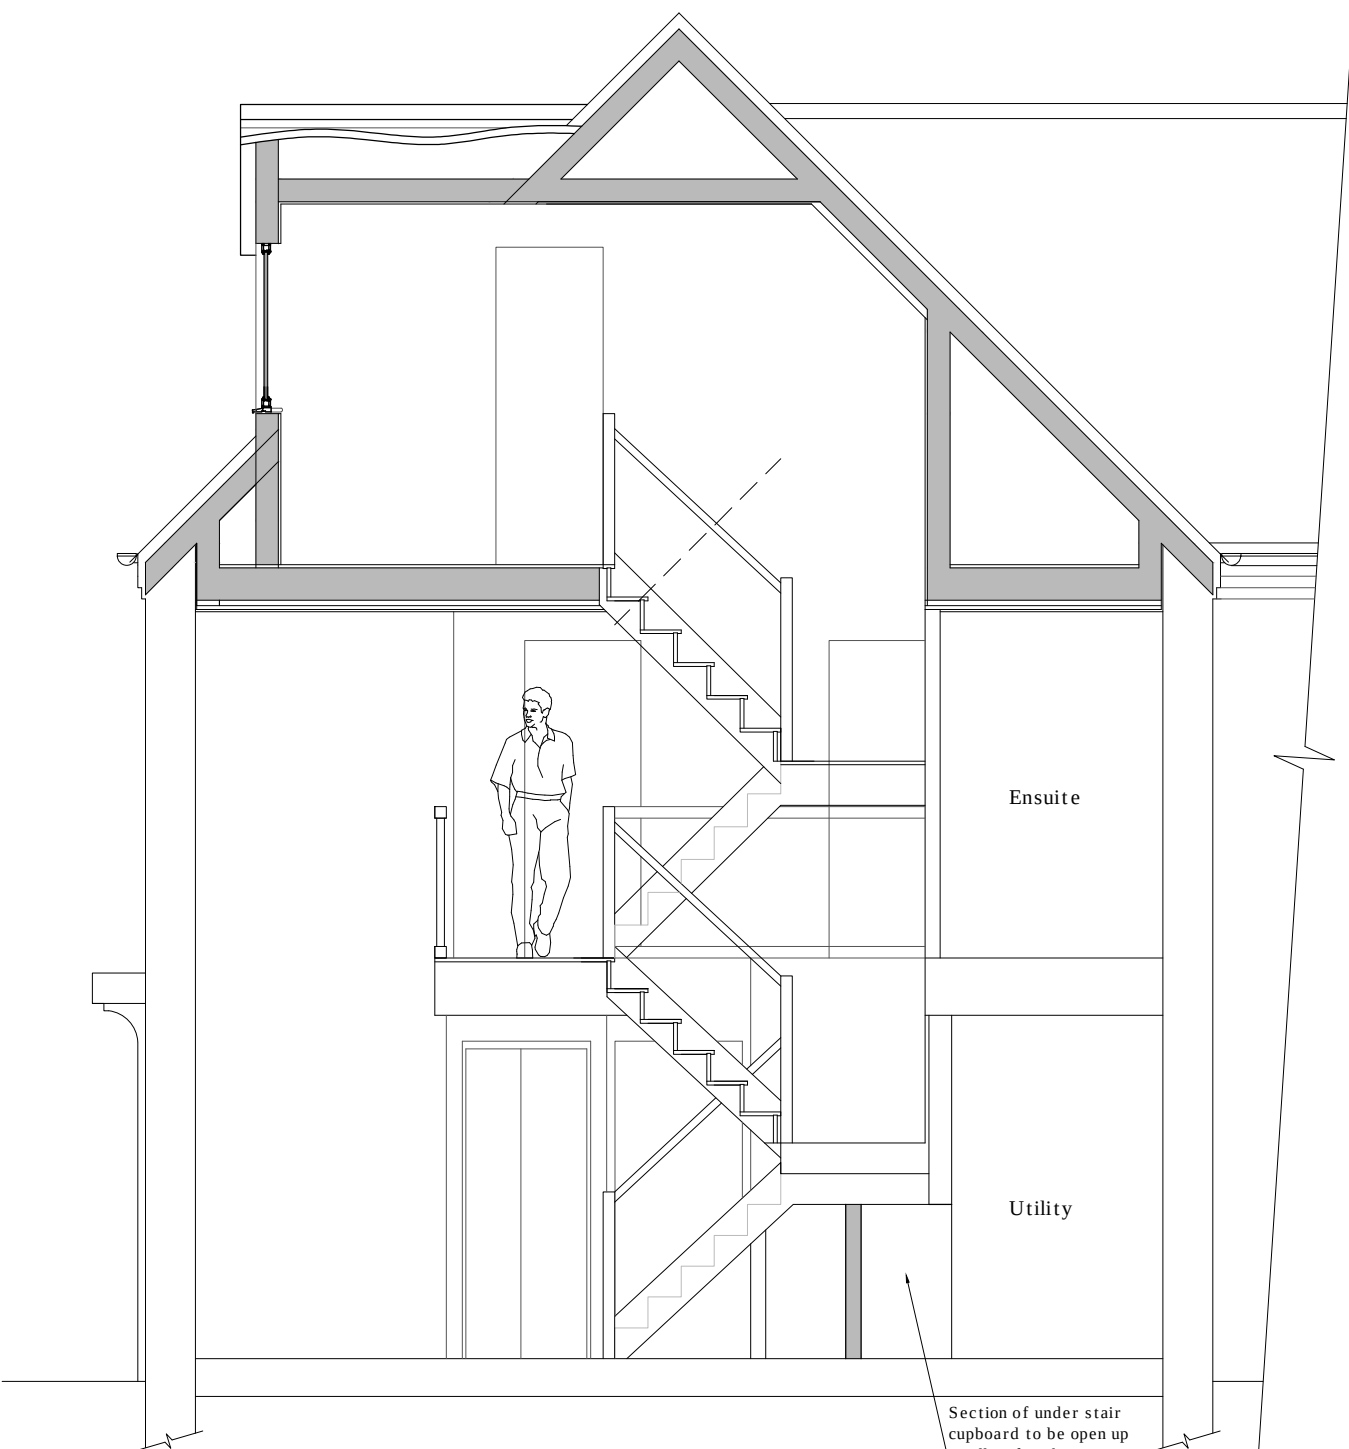

Proposed section through A-A
Scale 1: 50

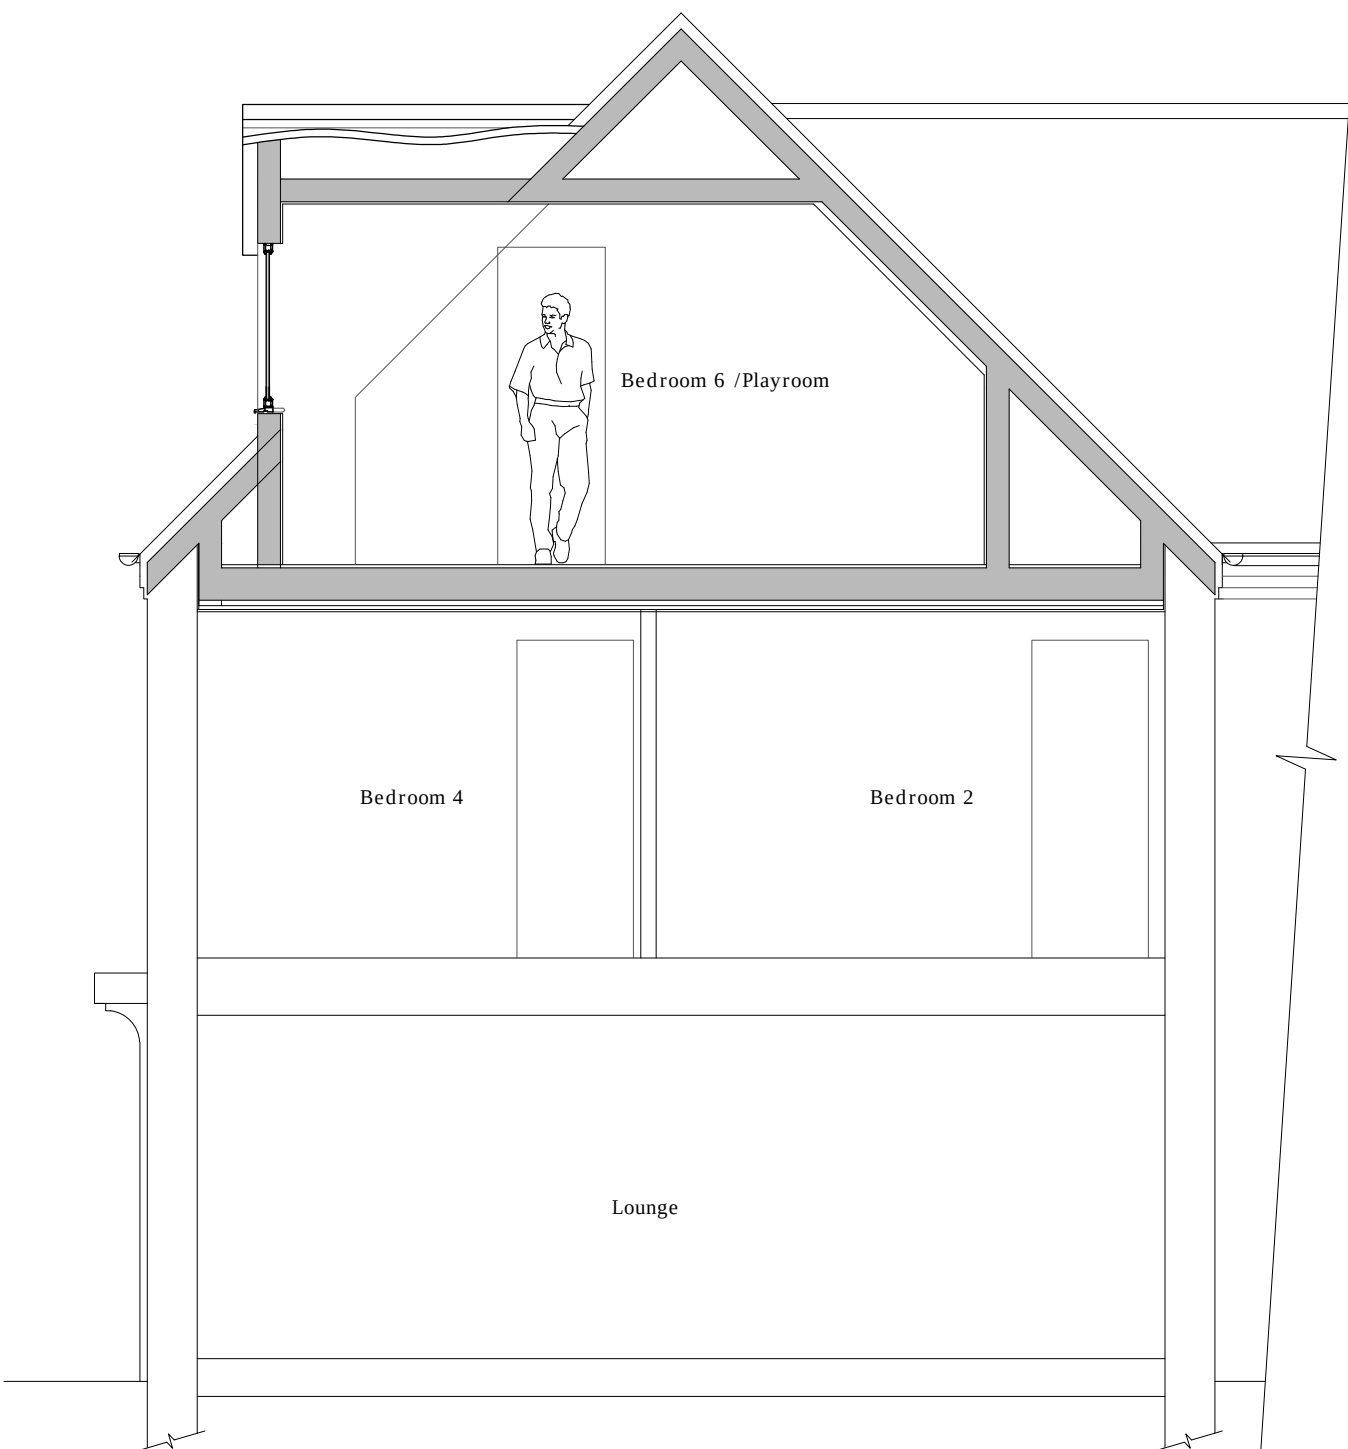

Proposed section through C-C
Scale 1: 50

DO NOT SCALE:
From this drawing all dimensions are in millimetres unless otherwise stated any discrepancies are to be reported to Lacey & Owen Architectural Services Ltd.

RELEVANT DRAWINGS:
This drawing is to be read in conjunction with all other relevant drawings and details

DRAWING COPYRIGHT:
This drawing and all other relevant drawings is the property of Lacey & Owen Architectural Services Ltd. and should not copied or altered in any way without prior consent

PLANNING ISSUE

C	ASP	30/09/19	PLANNING ISSUE
B	MO	21/06/19	REAR ROOF PITCH INCREASED.
A	ASP	18/06/19	CENTRE DORMER ADDED TO LOFT
REV	BY	DATE	DETAILS

PROPOSED
Loft Conversion

LOCATION
16 Carrbrook Way
Melbourne
Derby
DE73 8LH

CLIENT
Mr & Mrs Charlton

DRAWING TITLE
Existing and Proposed Option A
Sections through

DRAWN BY	DATE	DWG. NO	REV
ASP	May 2019	KJ2713/03	C
SCALES			
@ A1	1:50		



T: 0115 944 5138
E: enquiry@laceyandowen.co.uk
www.laceyandowen.co.uk

Autocad License number, 610-00037122 © 1997