
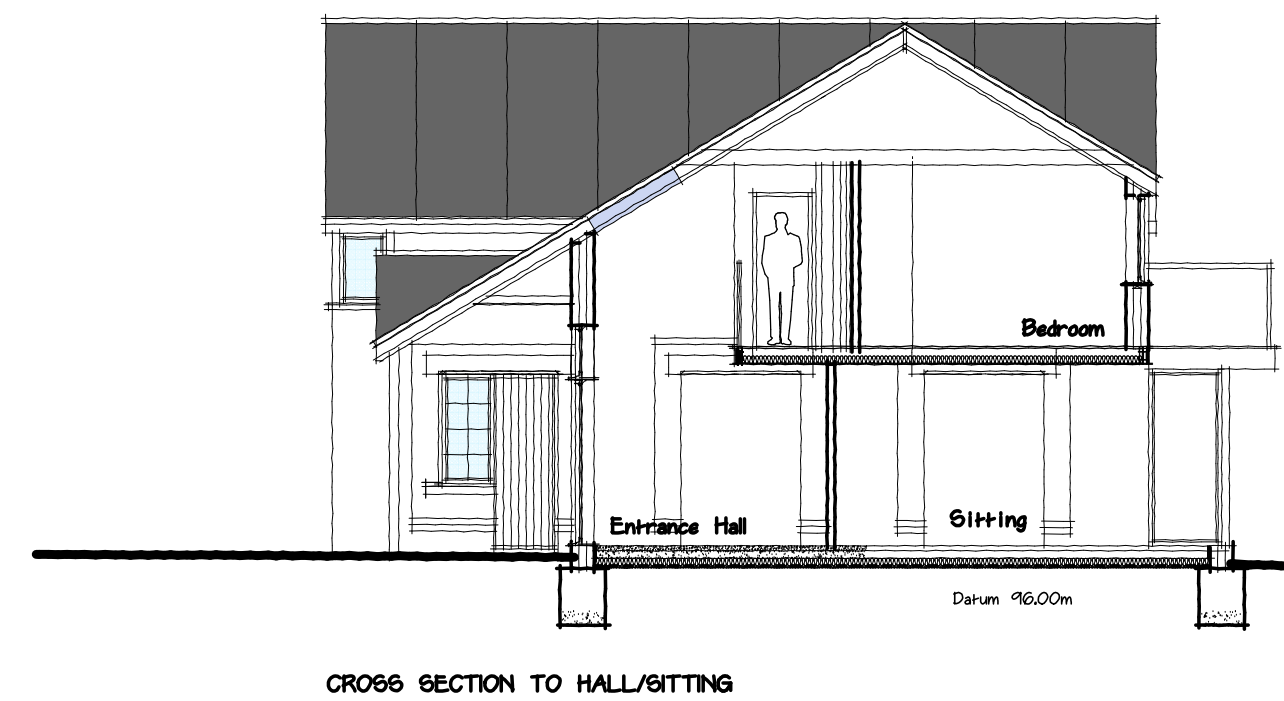
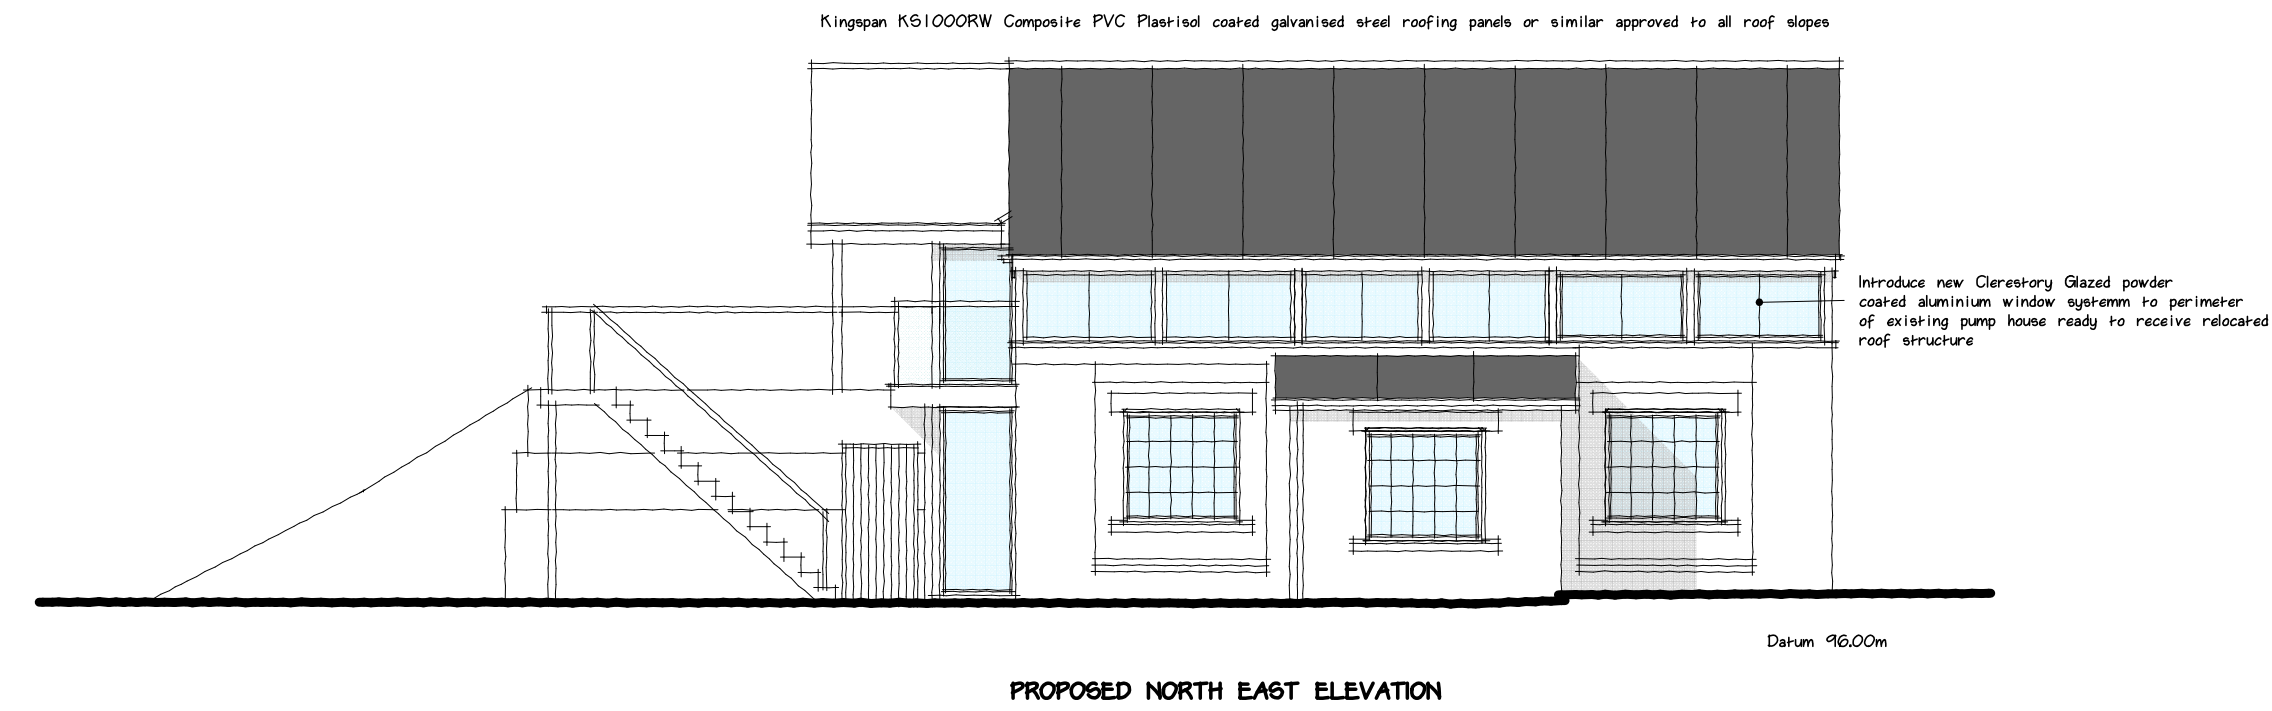


REVISIONS

Rev	Description	Date	By

NOTES

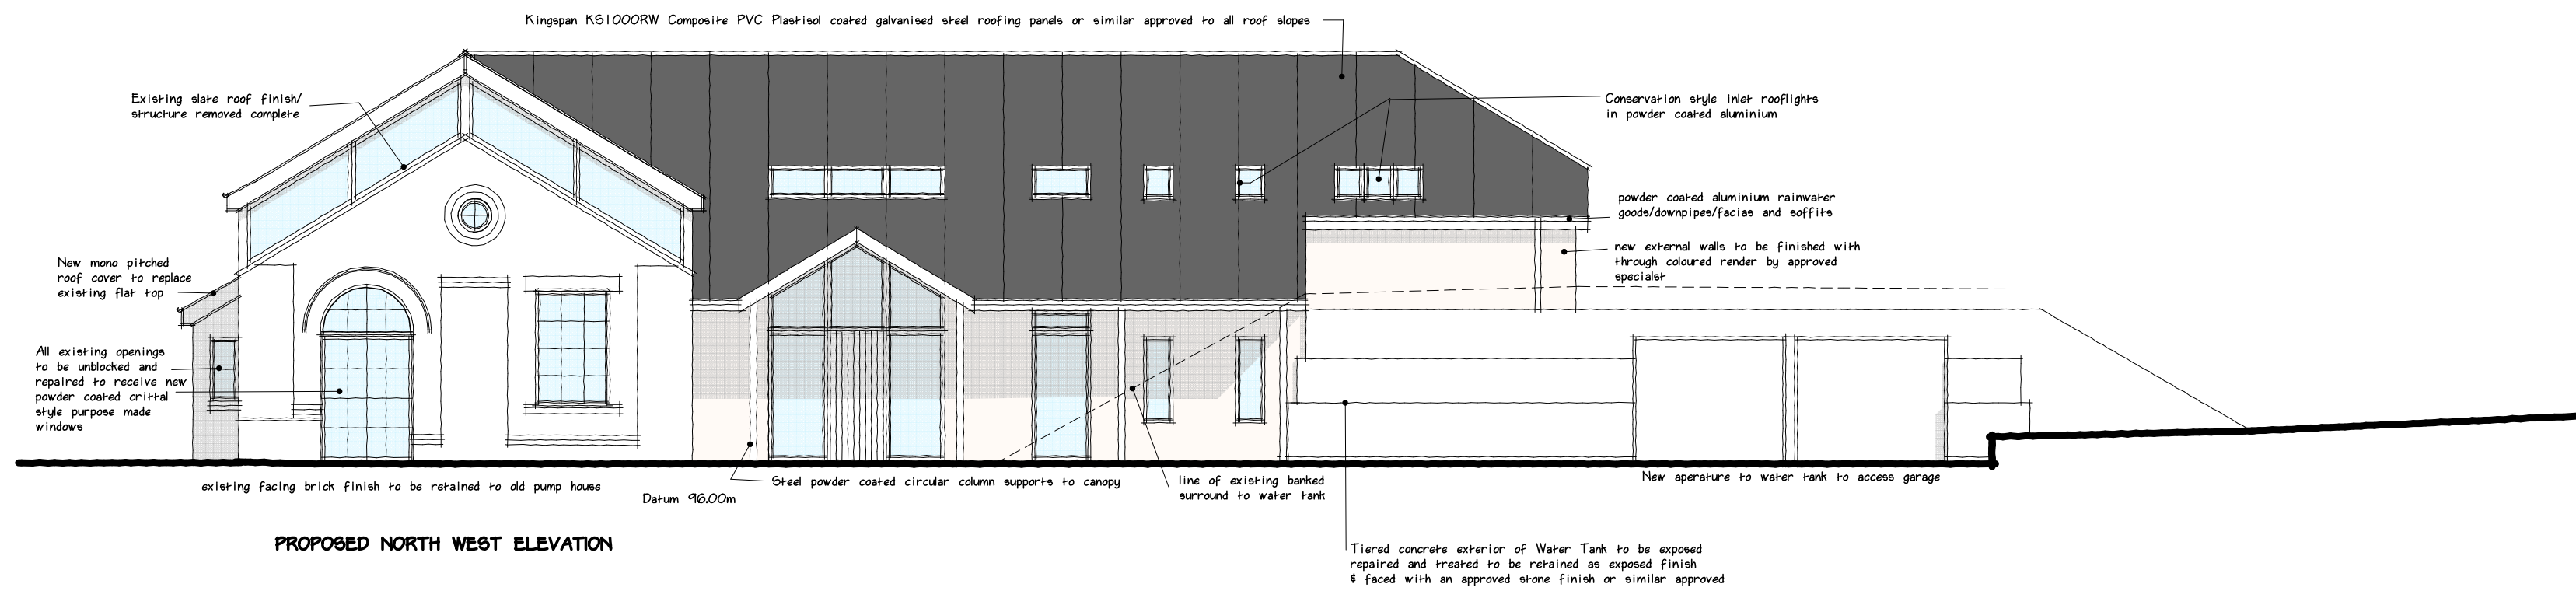

Job:
**Proposed Conversion/ Extensions
to Existing Pump House/ Water
Tank to form New Dwelling,
Bog Lane,
Melbourne,**

For
**MR D. CHALLEN
& Ms H.FITZGERALD**

Title:
Proposed Elevations

Scale:	Drawn By:	Date:	Rev:
1:100	2980/3	Aug 19	

J.E.D. Design
(Architectural Services) Ltd
Member of the Chartered Institute of Architectural Technologists
The Drawing Room, Gunnsbrooke Close, Great Bowden, Leics, LE16 7HB
Email: jed@jedconnect.com Mobile: 07760 224655