


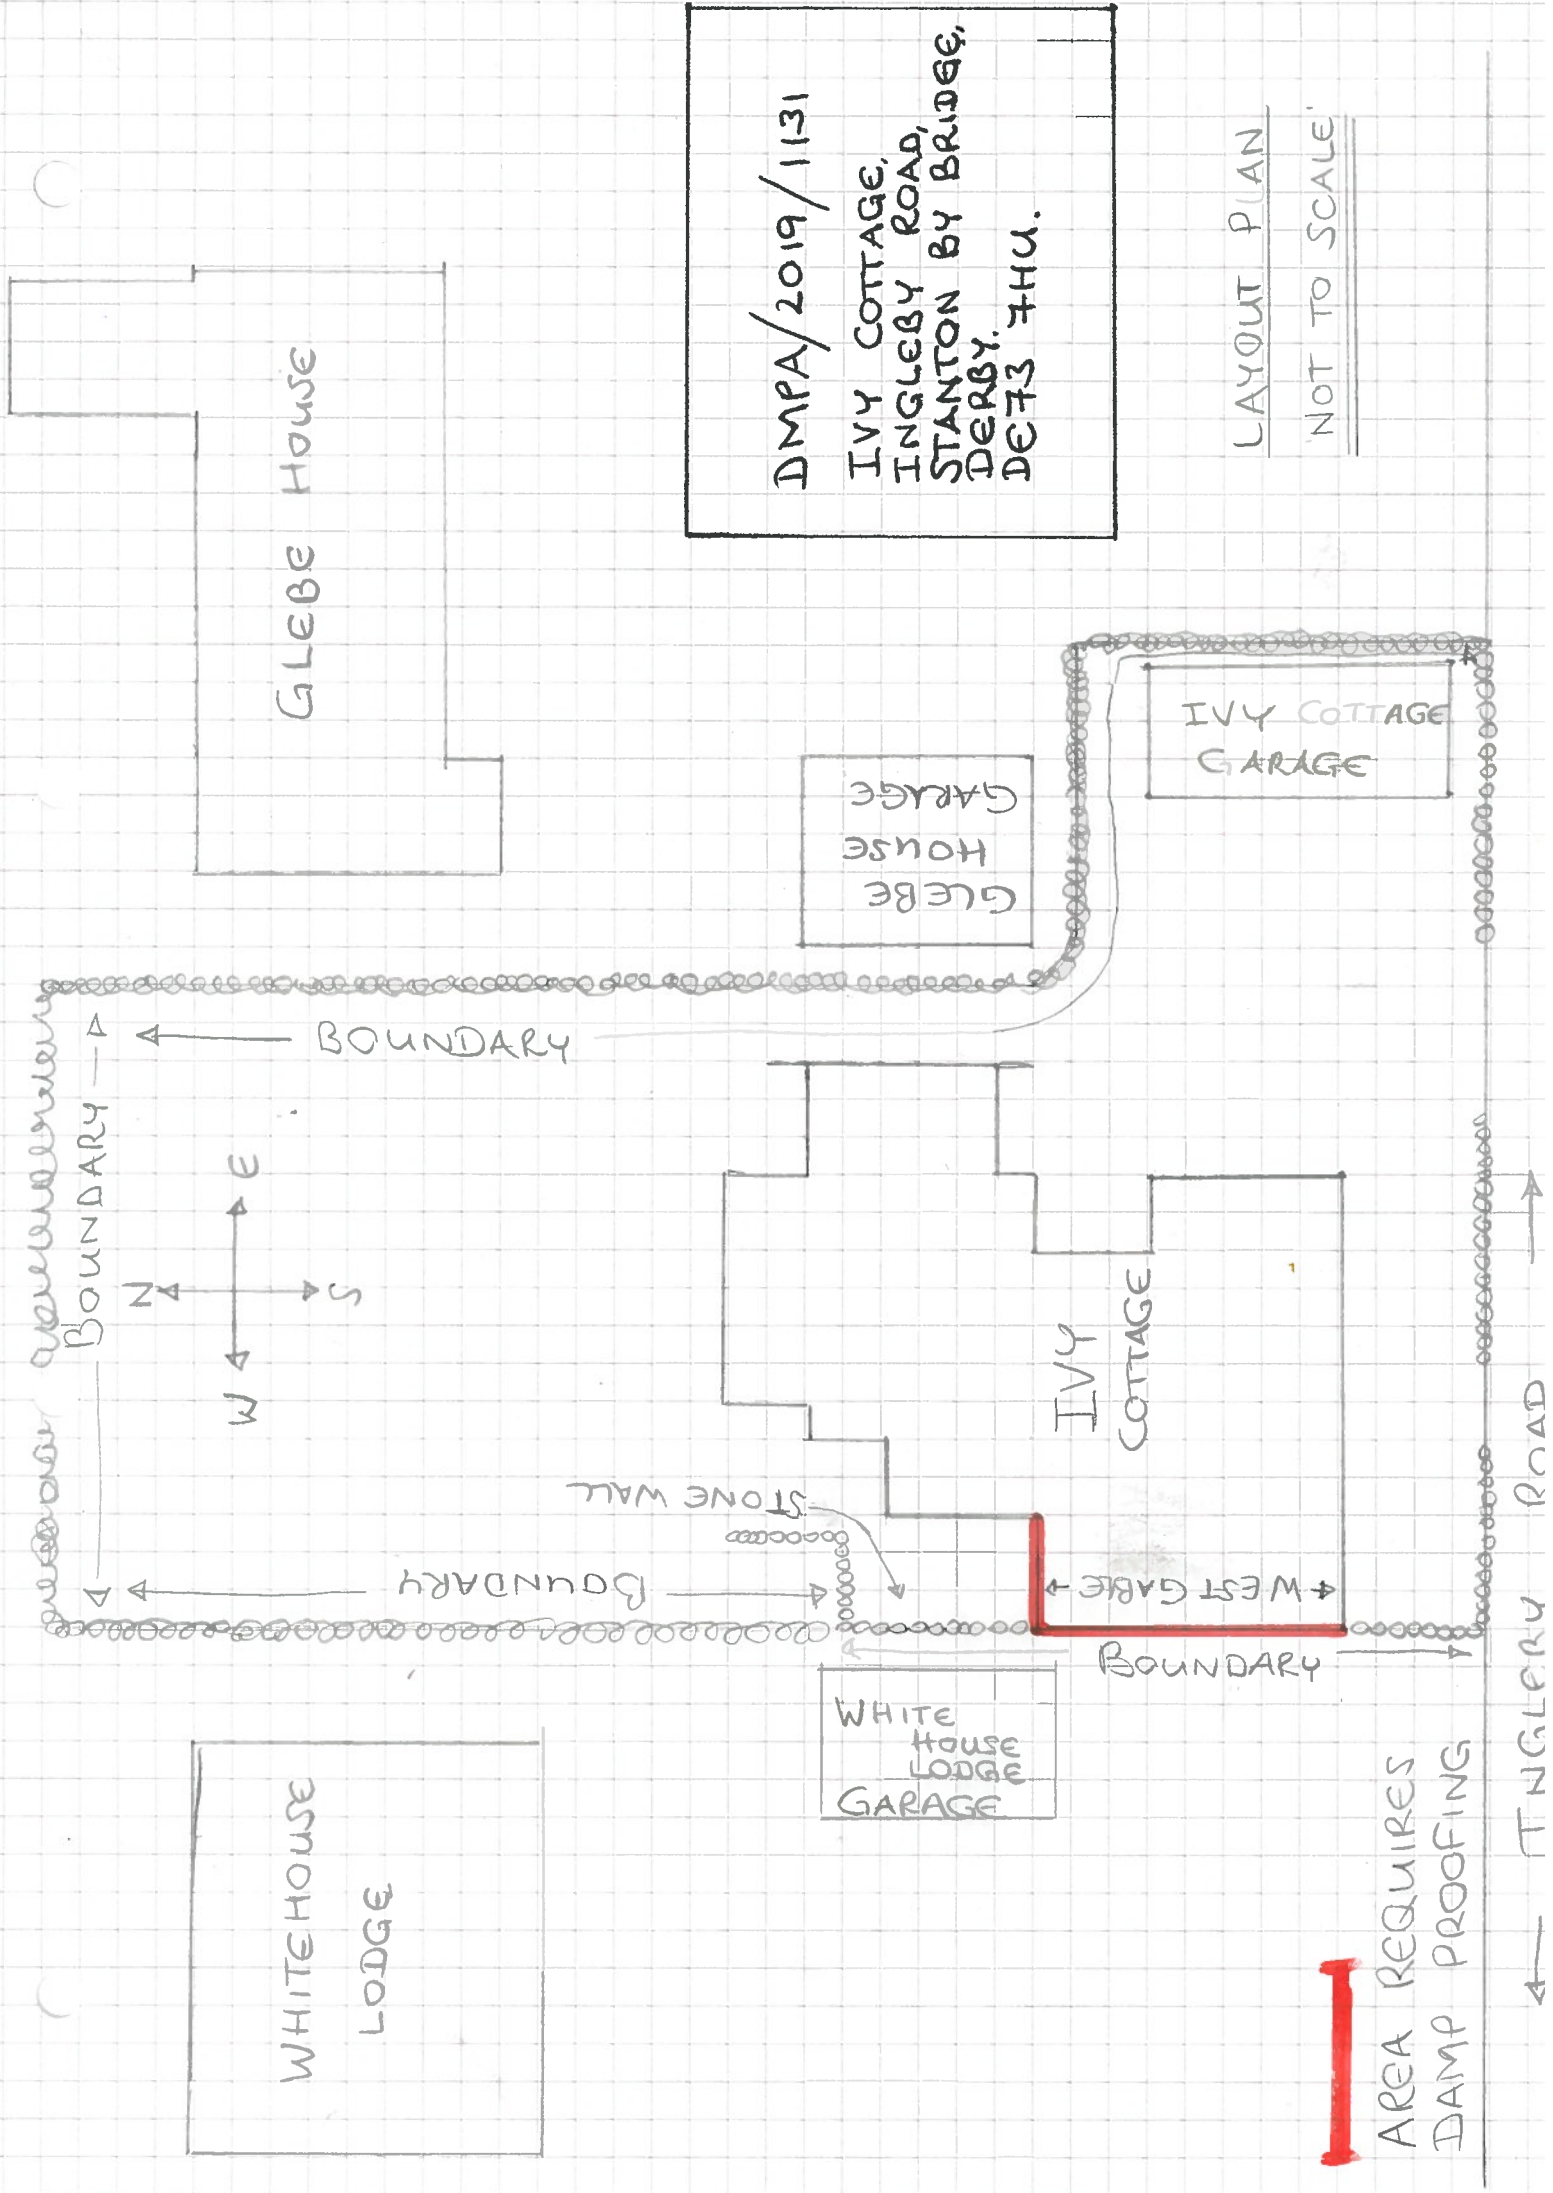

DMPA/2019/1131
IVY COTTAGE,
INGLEBY ROAD,
STANTON BY BRIDGE,
DERBY.
DET3 THU.

LAYOUT PLAN
NOT TO SCALE

AREA REQUIRES
DAMP PROOFING