


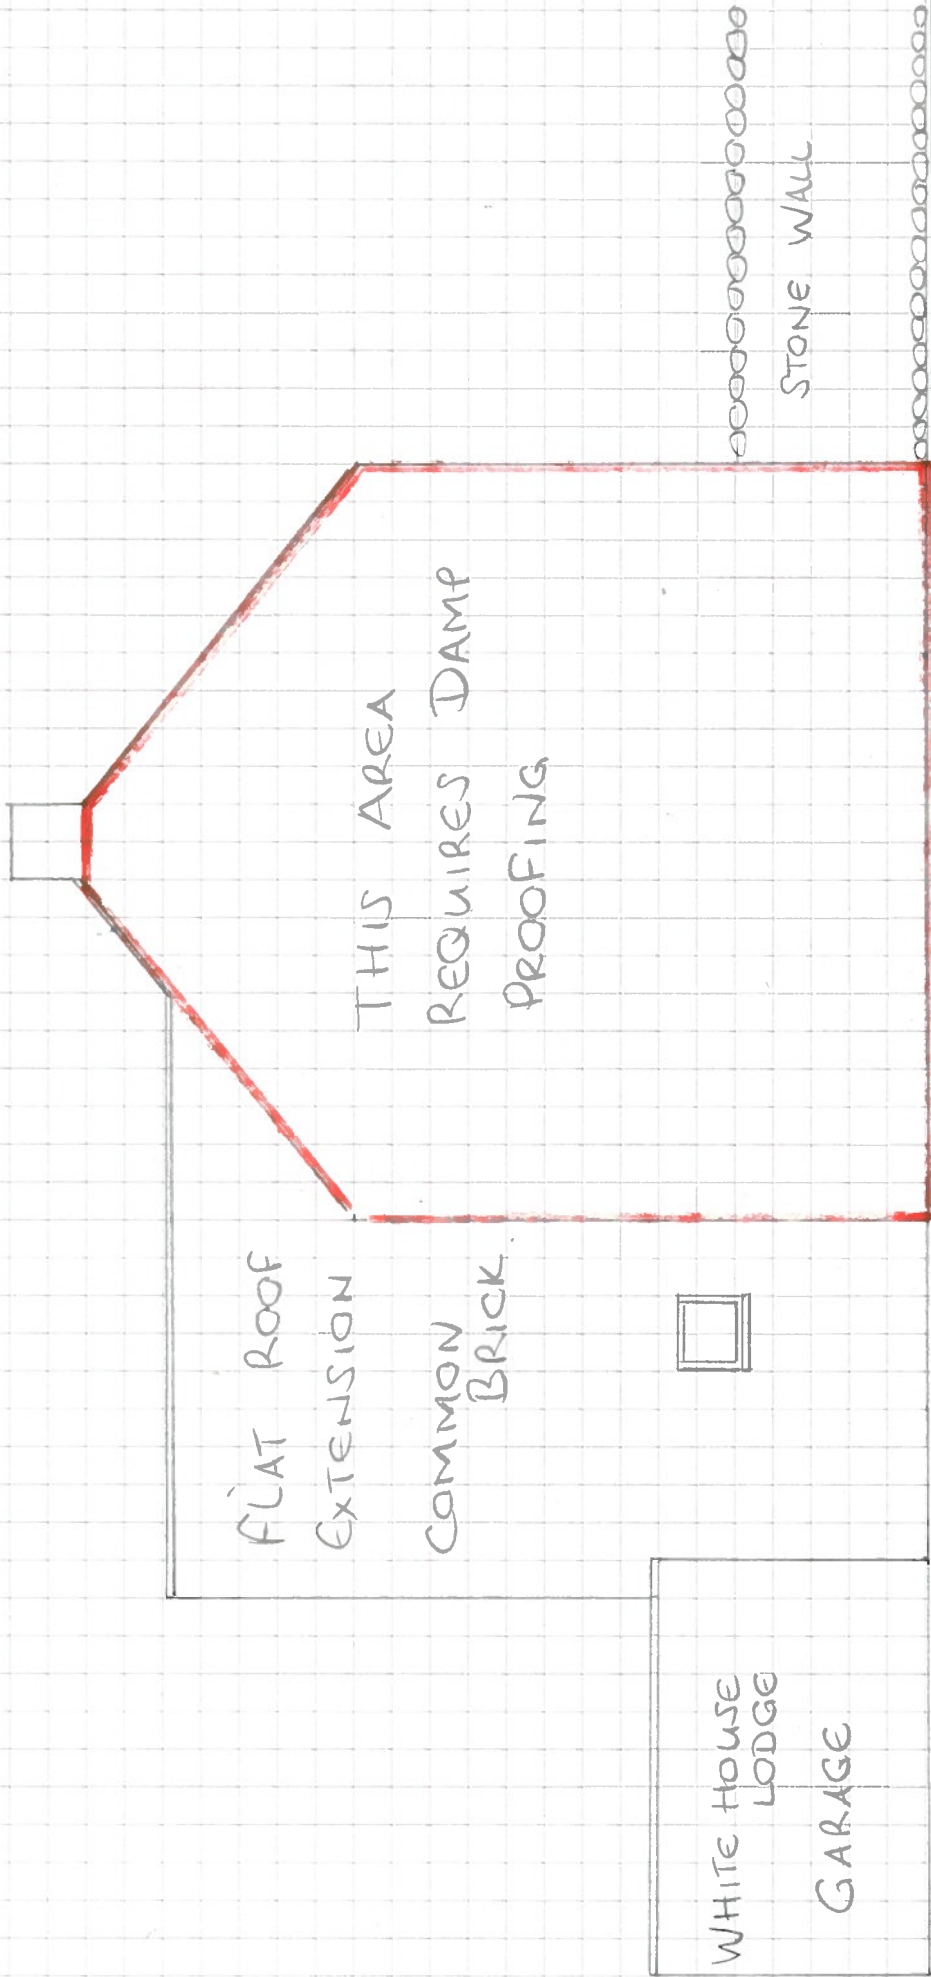

ELEVATION DRAWING - WEST GABLE

'NOT TO SCALE'