
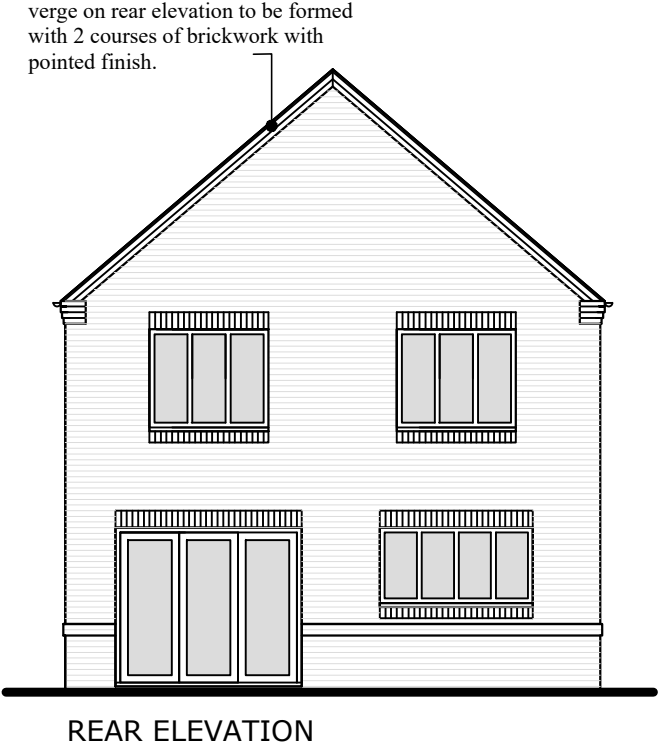
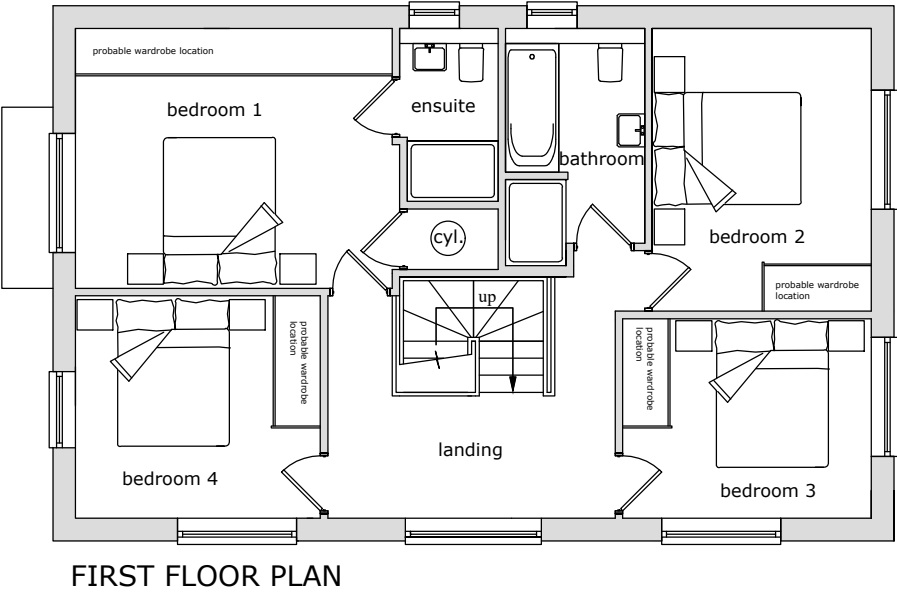
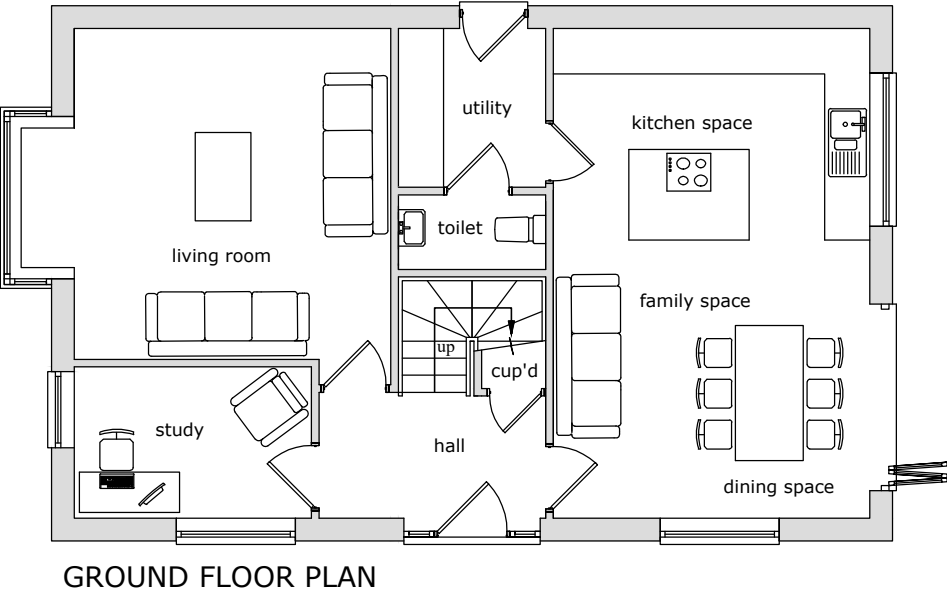
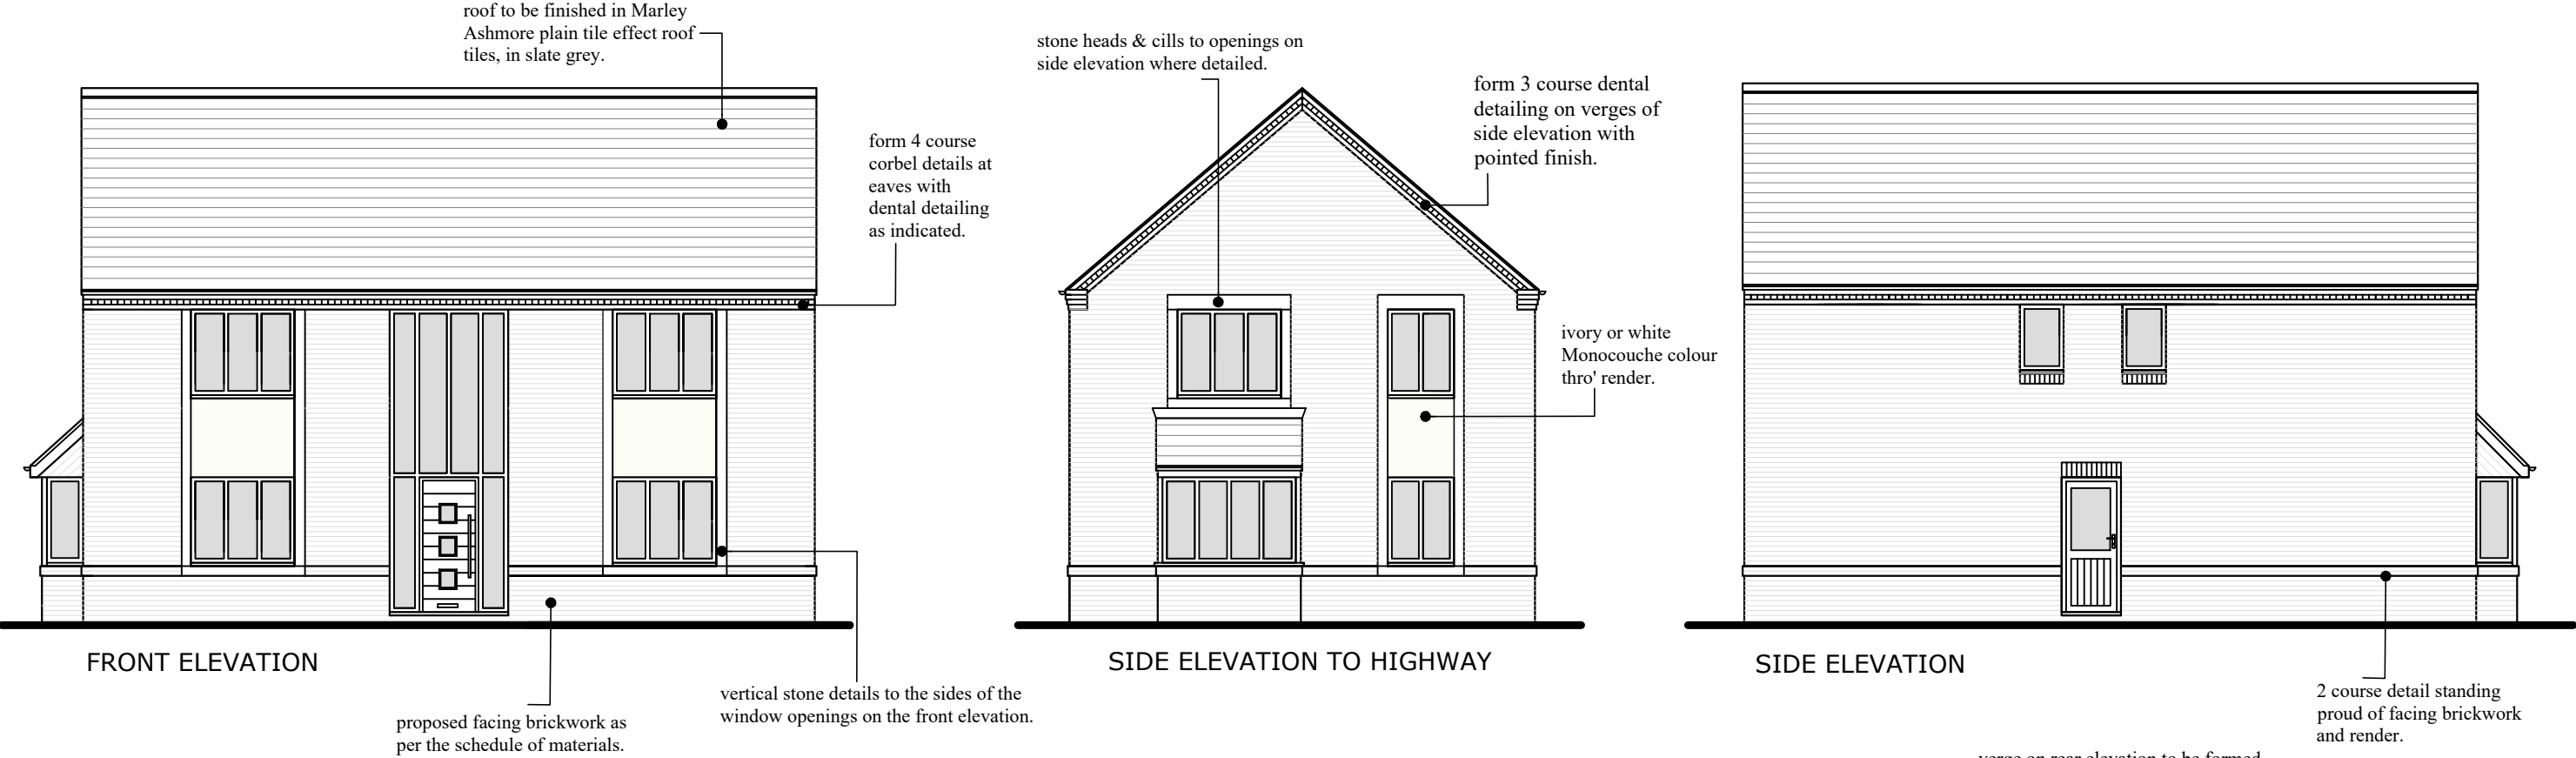


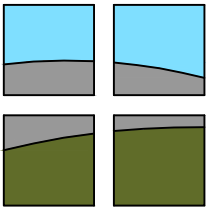

- Notes
- All dimensions shown are in millimetres, unless otherwise stated, Any use of these dimensions, other than for general reference, should be the subject of third party checking on site.
 - It is essential this drawing is read in conjunction with all other drawings and documents in the Meadowview LITT series.

- Any work that is carried out on the basis of this drawing, should be carried out to all the relevant British Standards and associated manufacturers instructions.
- Contractors carrying out any work associated with this drawing, will be deemed to include their price, all work intrinsically necessary in addition to the works detailed and also for verifying all dimensions prior to the work commencing.

 Meadowview Homes Oaklands, 103 Duffield Road, Derby. DE22 1AE		Site Address	
		Land at Highfields Farm, Littleover, Derby.	
		Dwg Title	Planning Drawing - House Type Bamburgh
		Dwg No	Scale
LITT - 012		1:100 @ A3	
Date		Revision	
Aug 2019		-	