



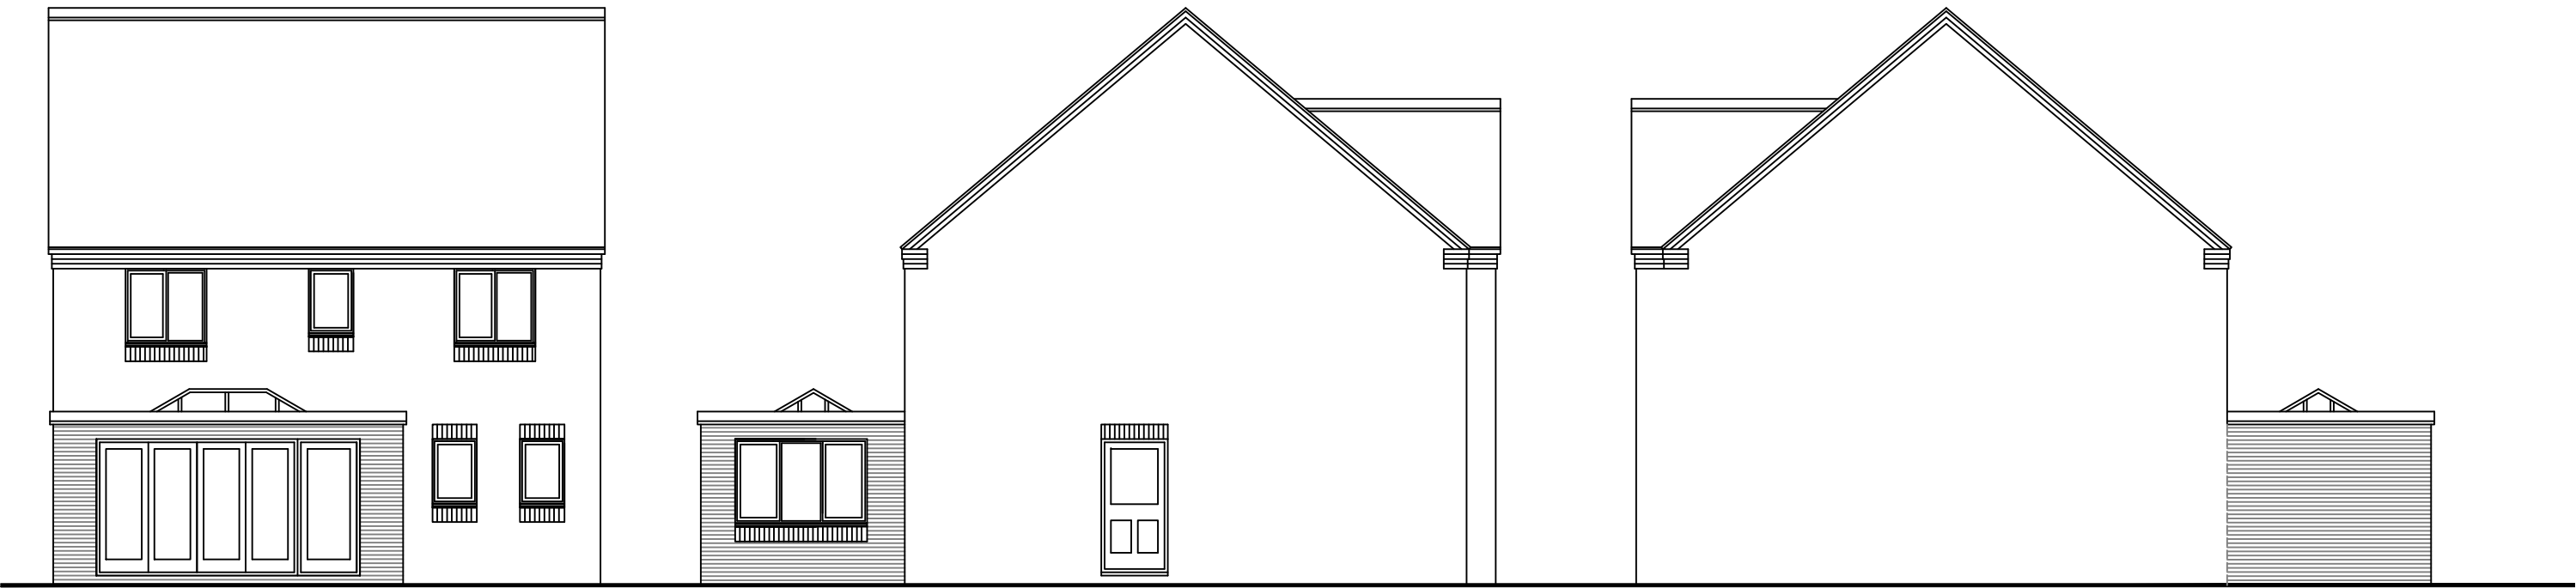


PROPOSED REAR ELEVATION

PROPOSED SIDE ELEVATION

PROPOSED SIDE ELEVATION

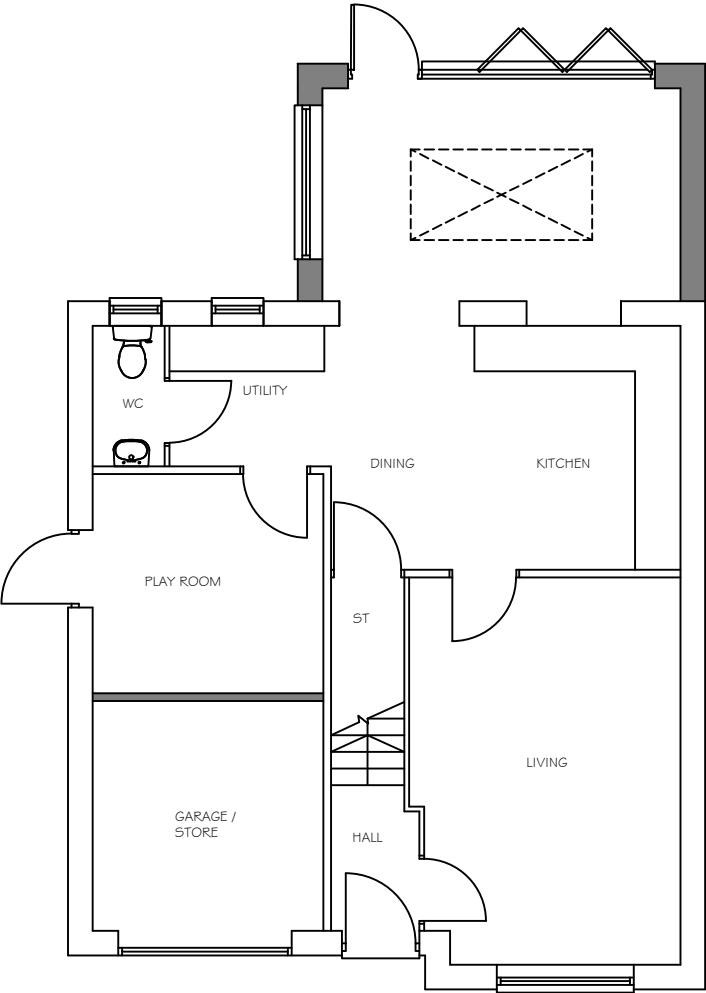

PROPOSED GROUND FLOOR

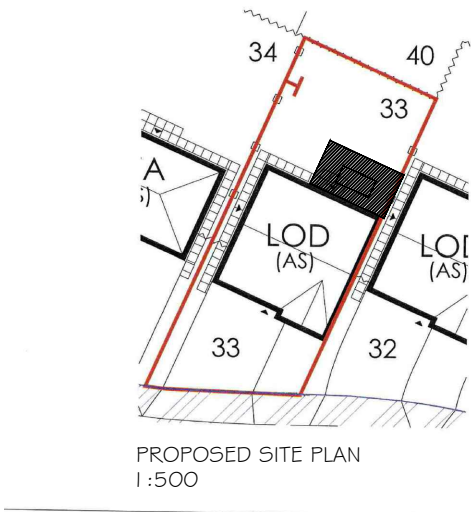

PROPOSED SITE PLAN
1:500



CLIENT:
MR AND MRS WILSON
PROJECT:
PROPOSED REAR EXTENSION AT;
11 ELMLANDS CLOSE, ASTON ON TRENT

SCALE @ A3:
1:100 / 1:500
DATE:
OCT 2019

