


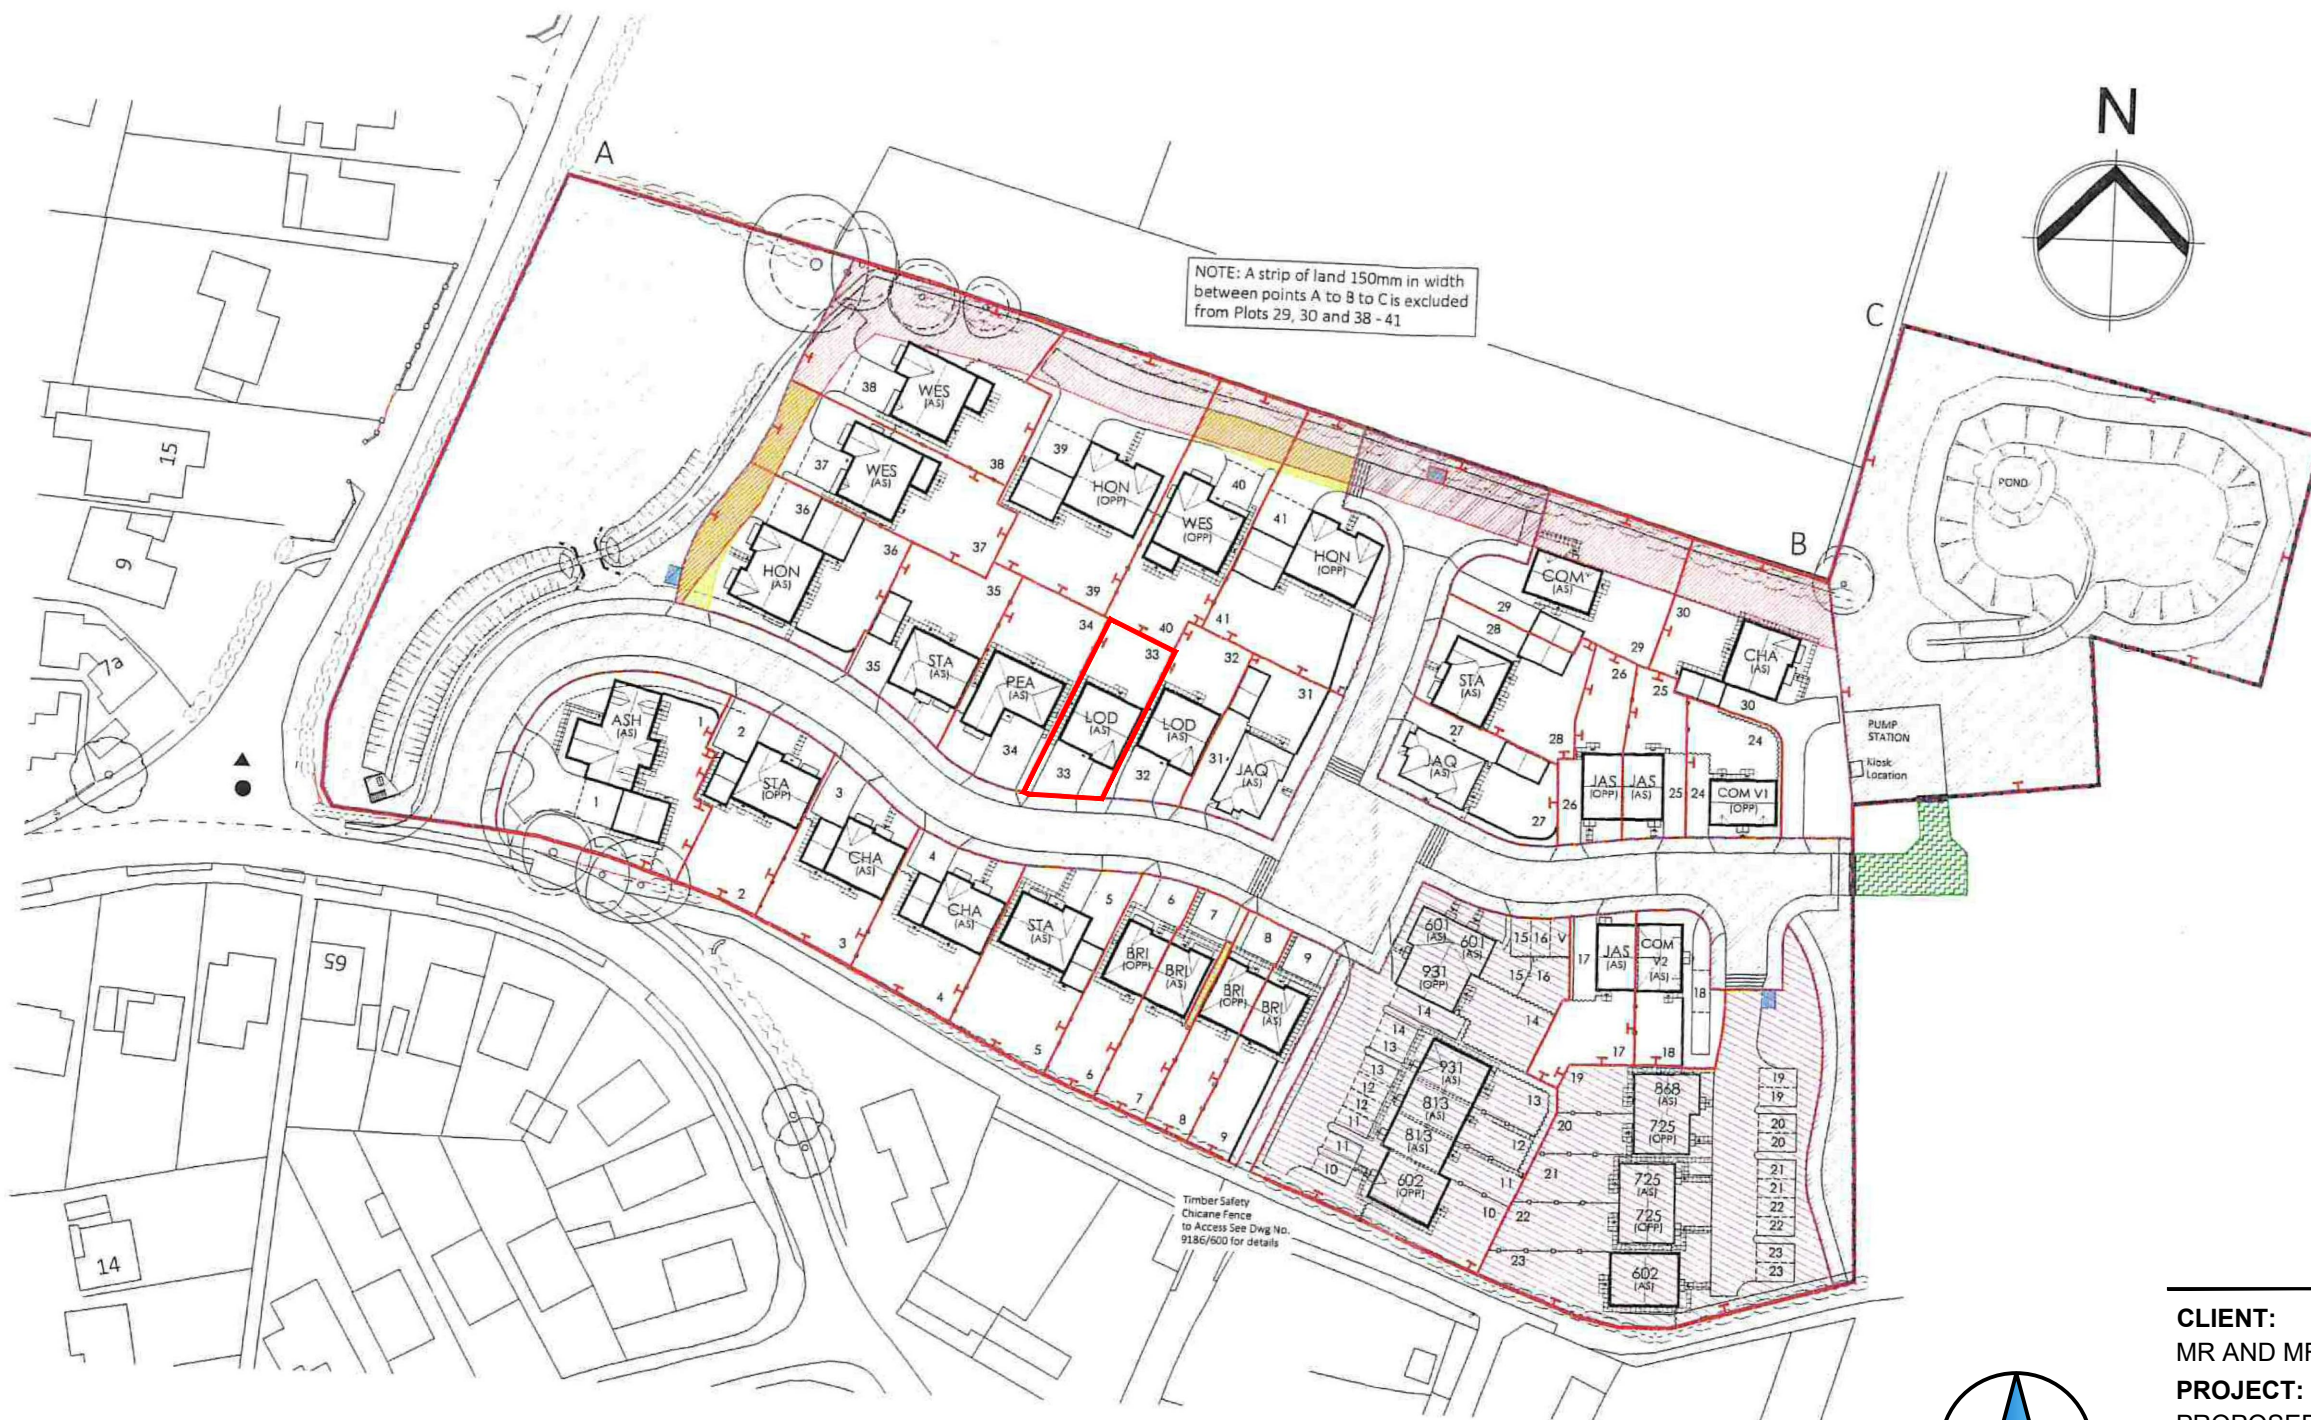

CLIENT:
MR AND MRS WILSON

SCALE @ A3:
1:1000

PROJECT:
PROPOSED REAR EXTENSION AT;
11 ELMLANDS CLOSE, ASTON ON TRENT

DATE:
OCT 2019

