

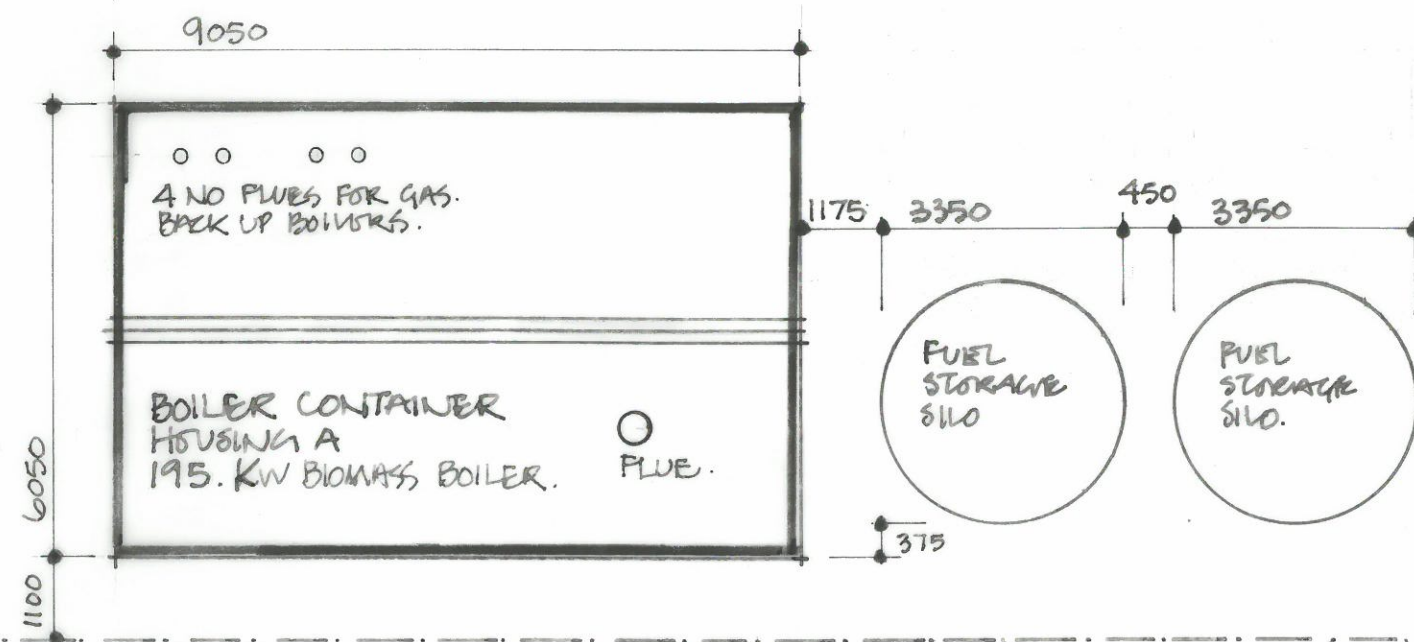


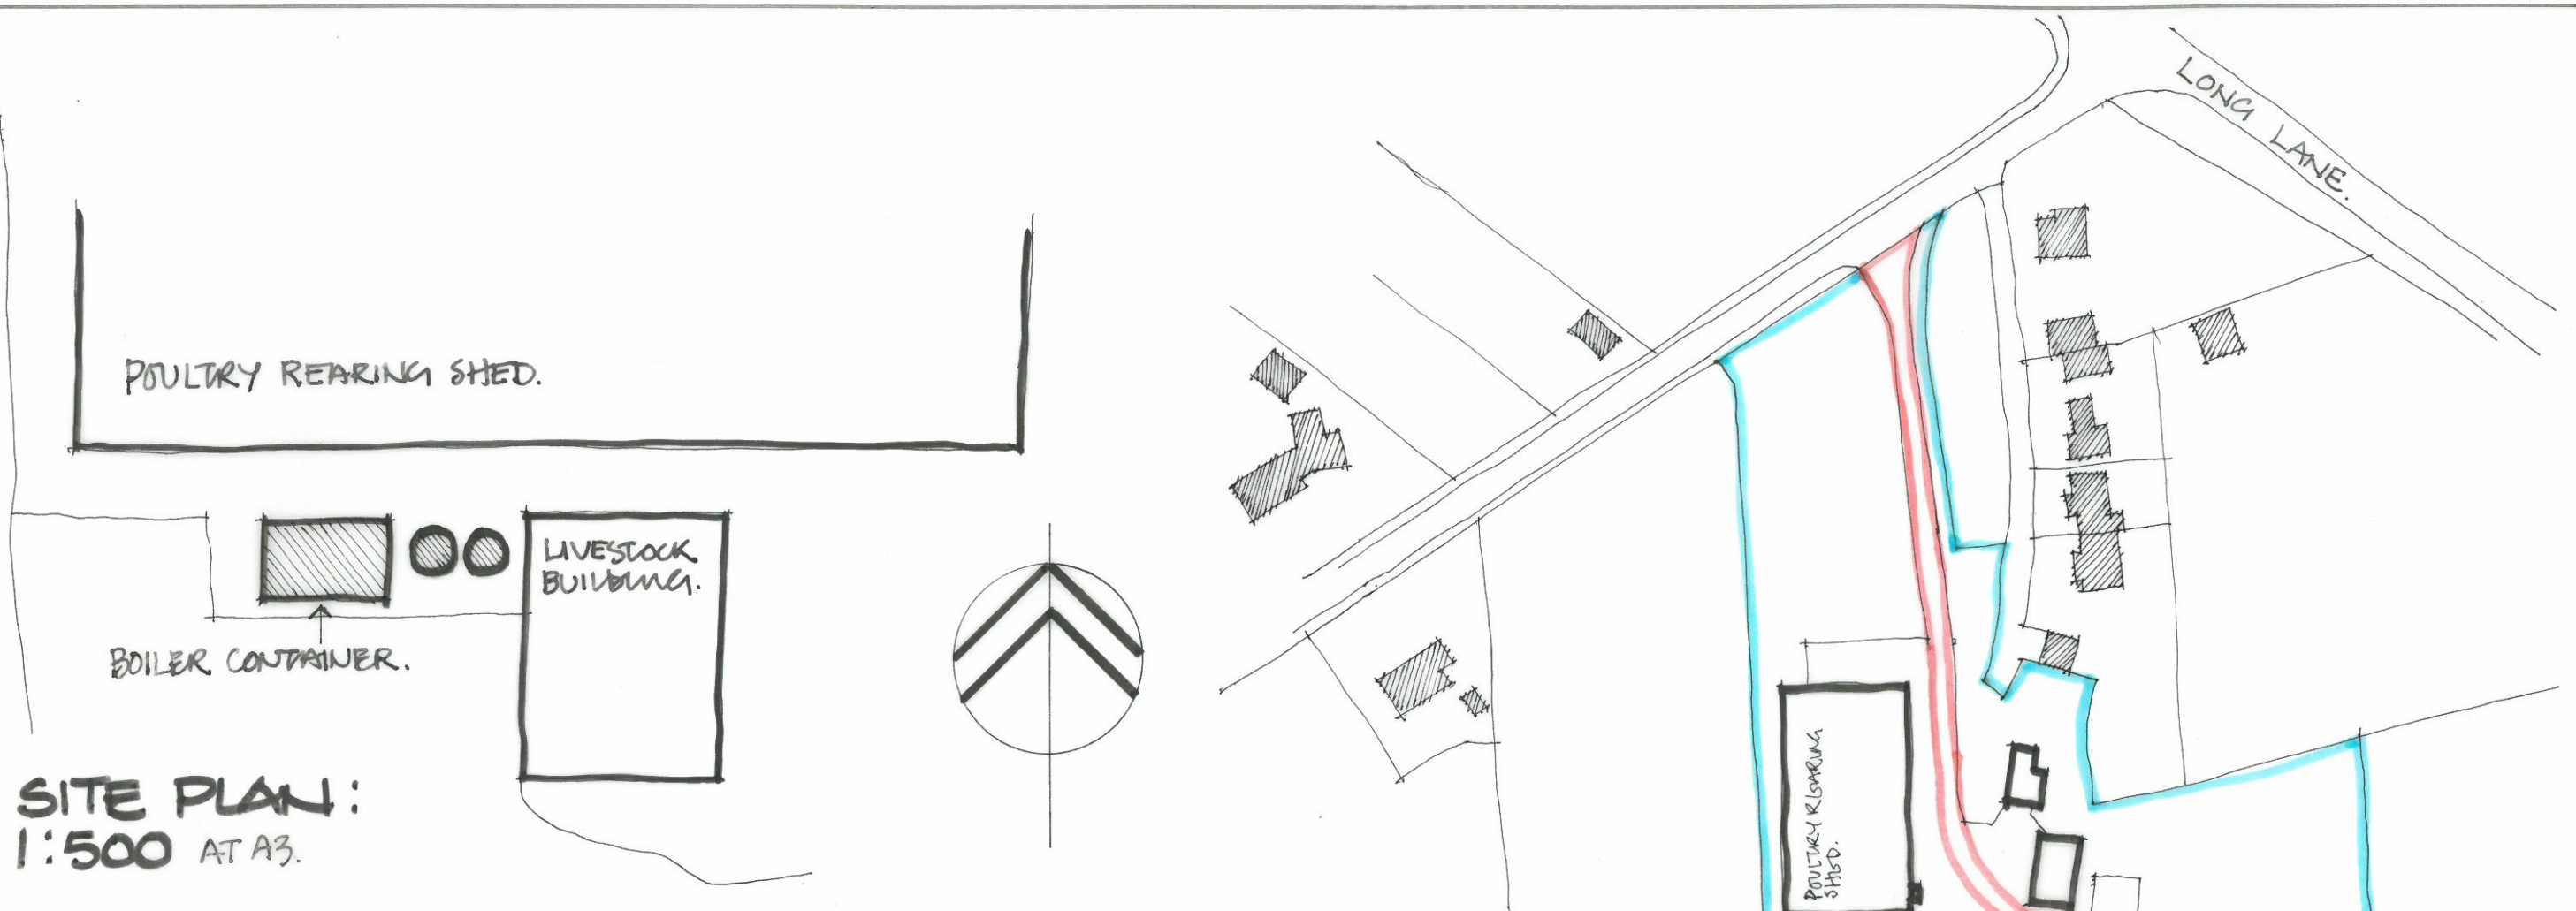

LAYOUT PLAN: 1:100 AT A3.
EXISTING BOILER CONTAINER & BIOMASS BOILER.

I.S.J. FARMING LIMITED.
'CHERRY TREE FARM' DALBURY LEES, ASHBOURNE, DERBYSHIRE.
FOR: 'DRAPER VENTILATION LIMITED'

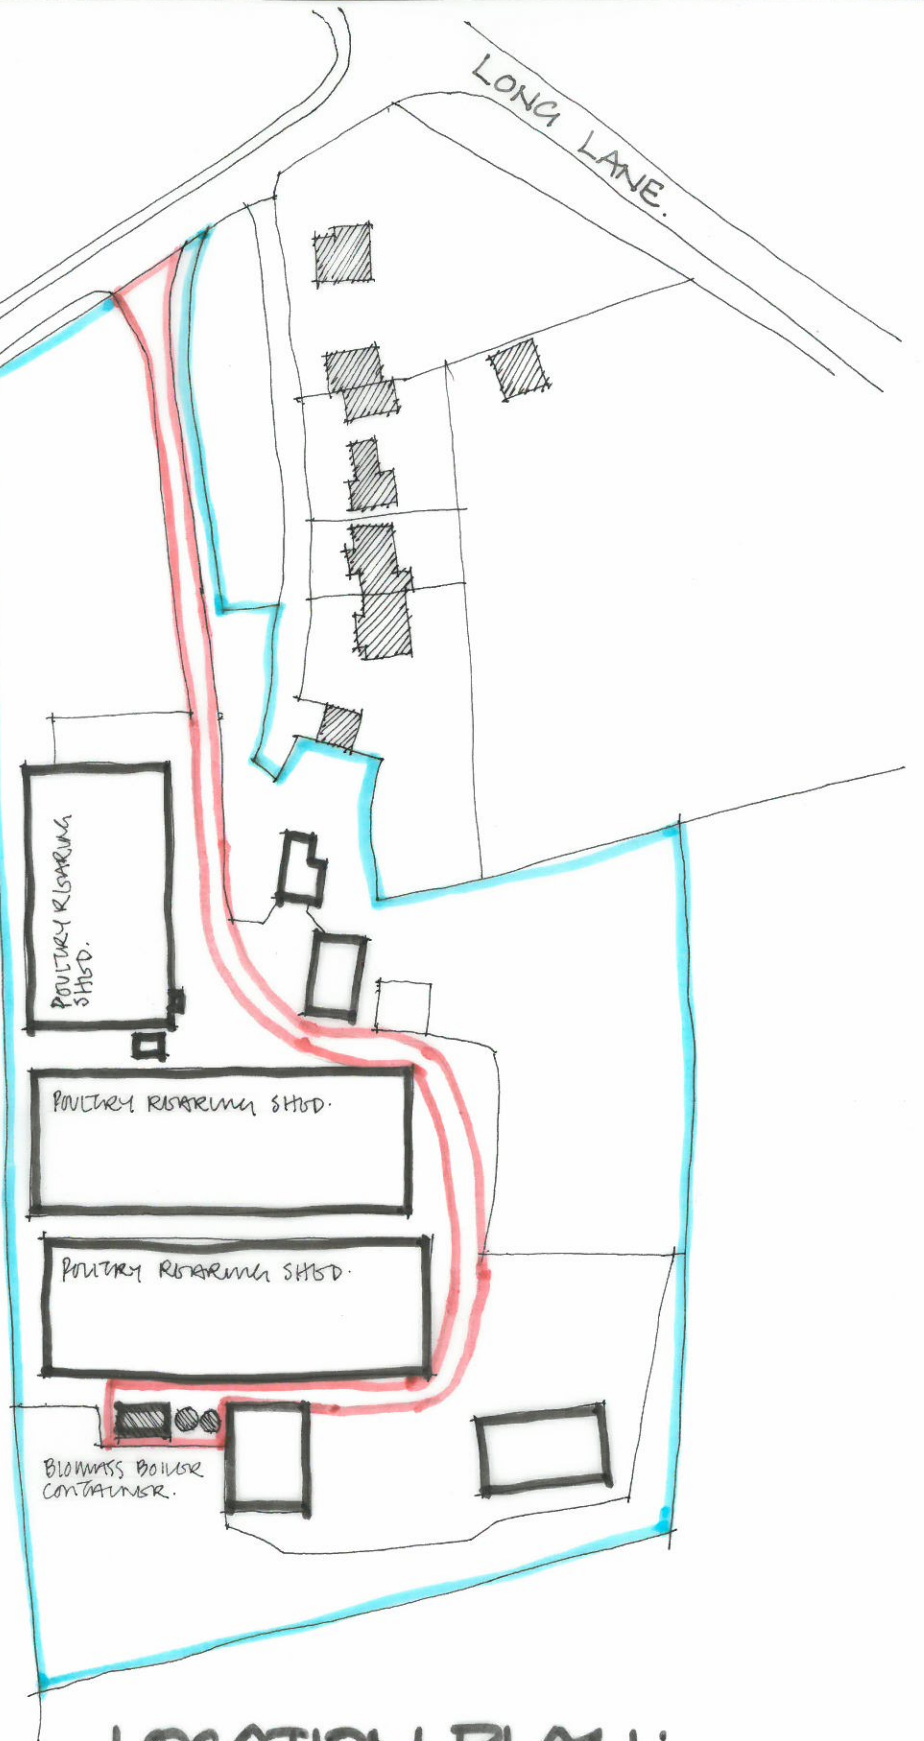

LOCATION PLAN:
1:1250 AT A3.
LICENSE NUMBER: 100047474.