


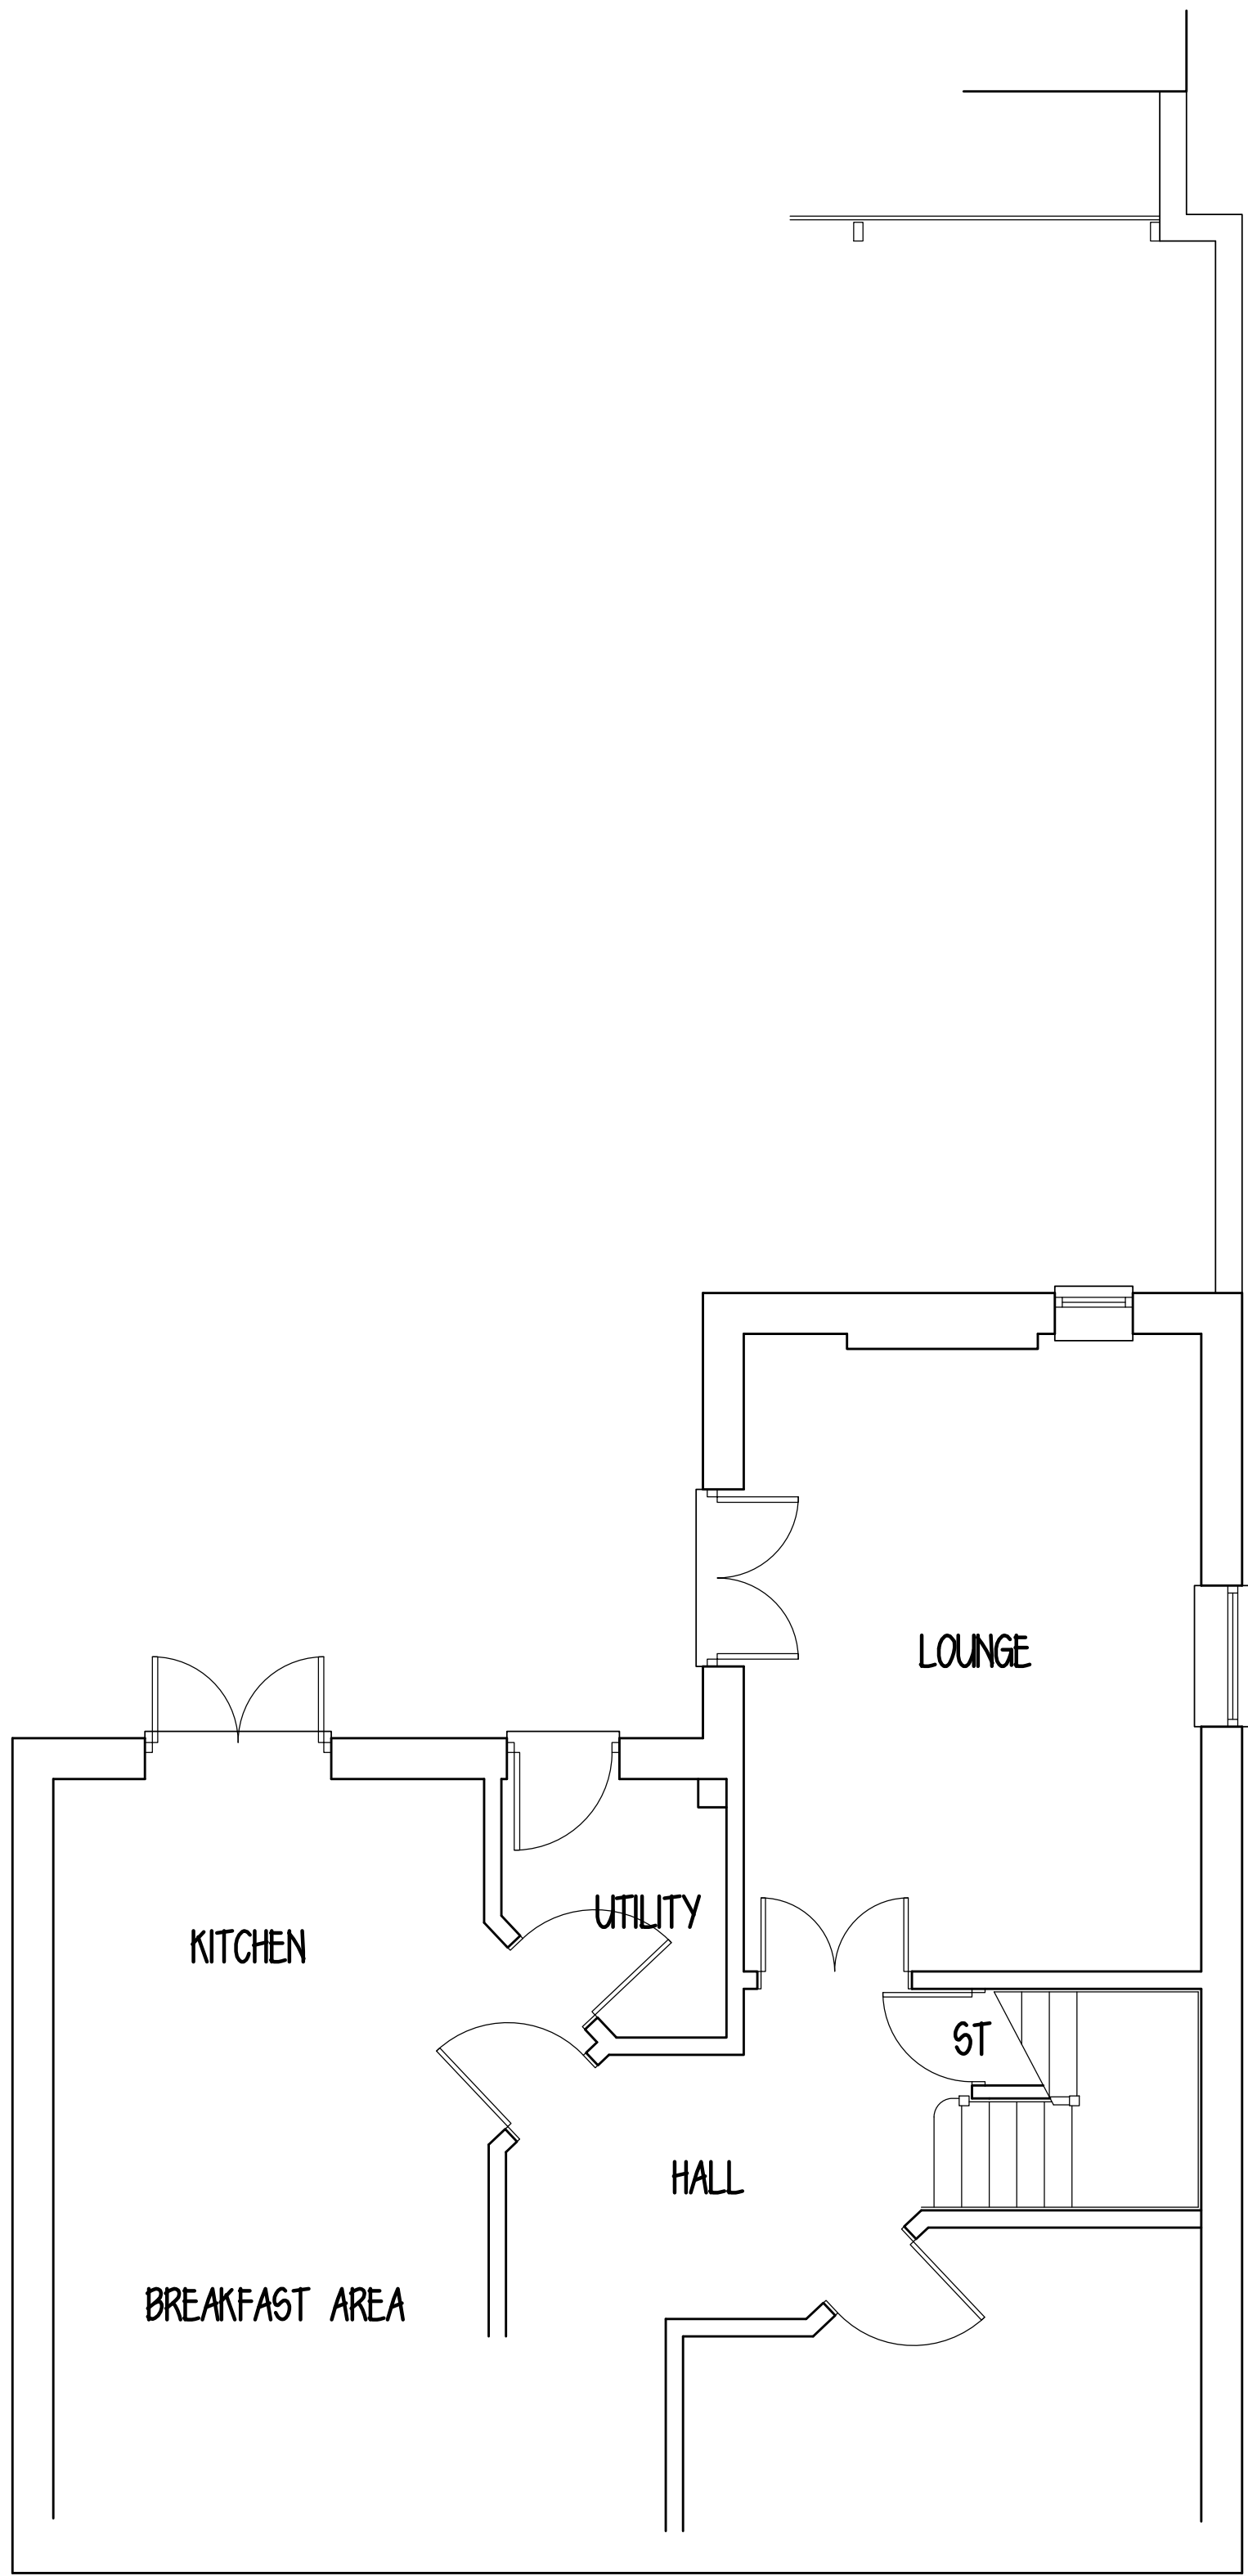


EXISTING GROUND FLOOR






EXISTING SIDE

EXISTING REAR

EXISTING SIDE

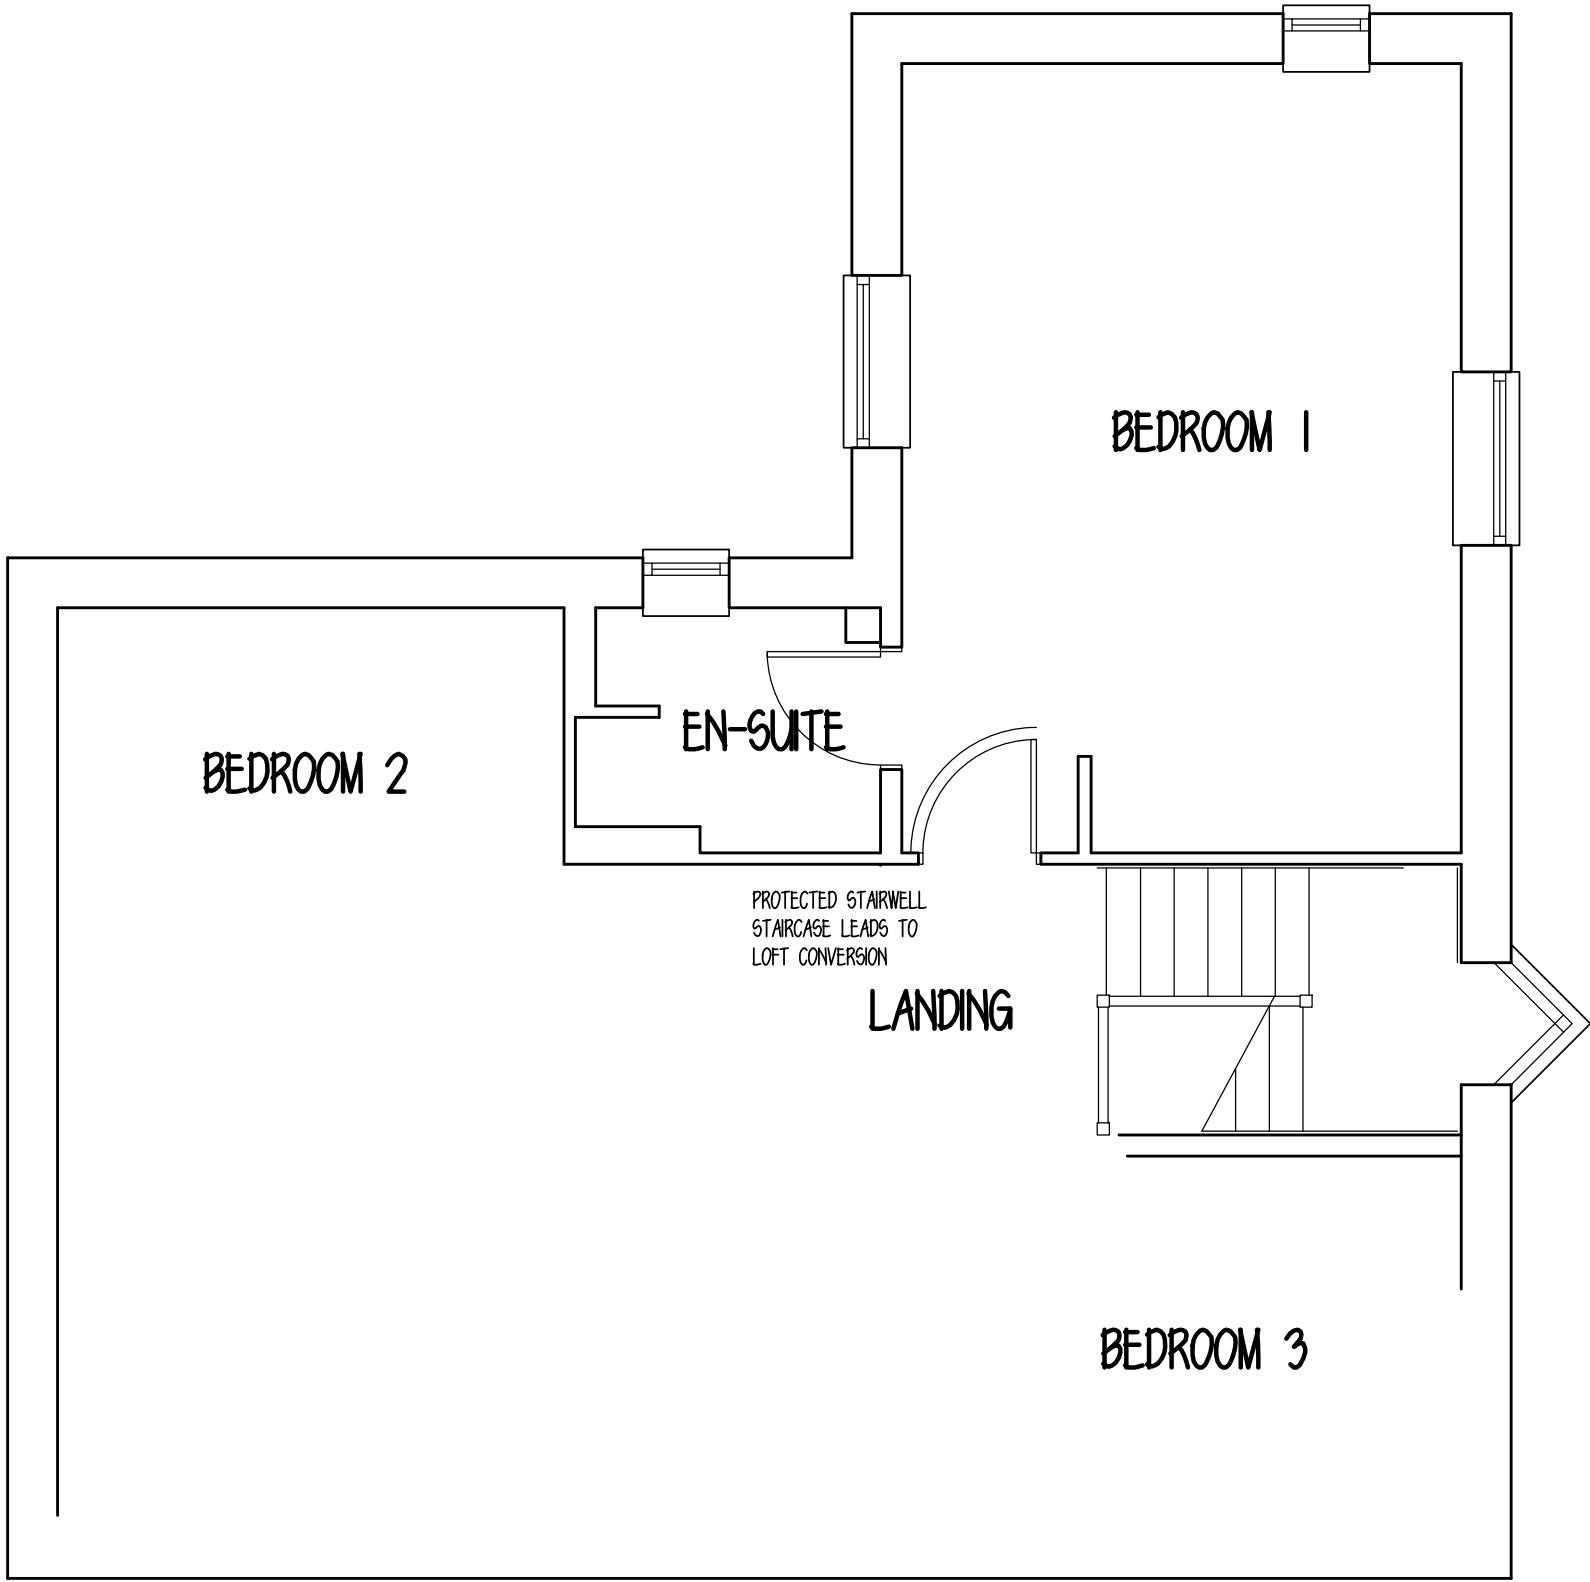

EXISTING FIRST FLOOR

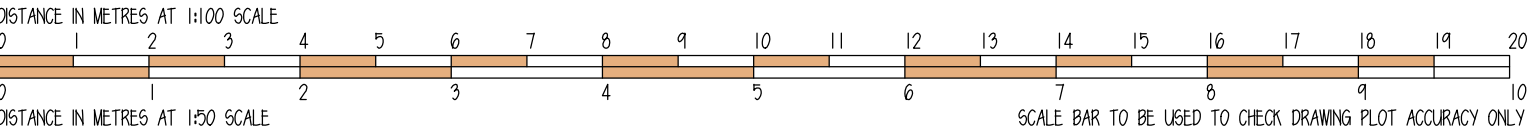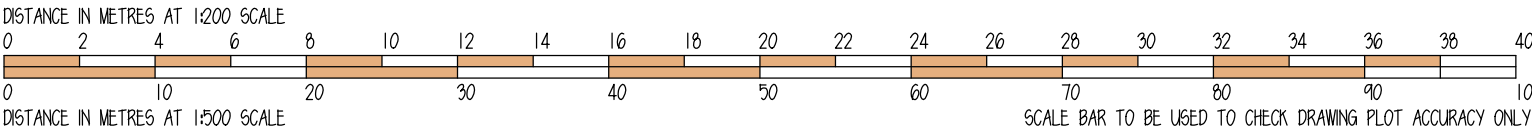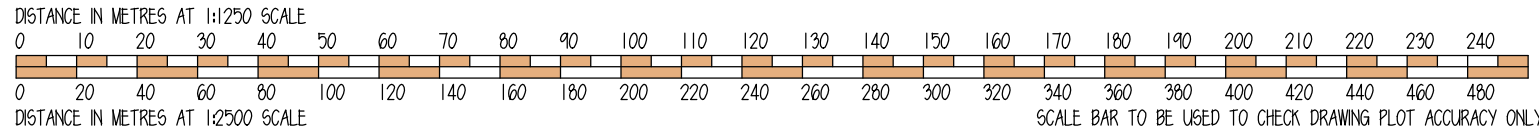

rev

S designstudio
architectural services
g

202 woodville road hartshorne swadlincote derbyshire de11 7ex
tel - 01283 226771 e-mail - mail@sgdesignstudio.co.uk

drawing
Survey Of Existing

project
26 Anglia Drive
Church Gresley
Swadlincote

client
Mr M Taylor

date 30/06/2019 revision Nil -/-/
scale 1:50 1:100 1:500 & 1:1250 at al size
drawing number **219-39.01** Nil

DE11 9JR

print 30/06/2019 name 219-39-01 rev Nil -/-/