




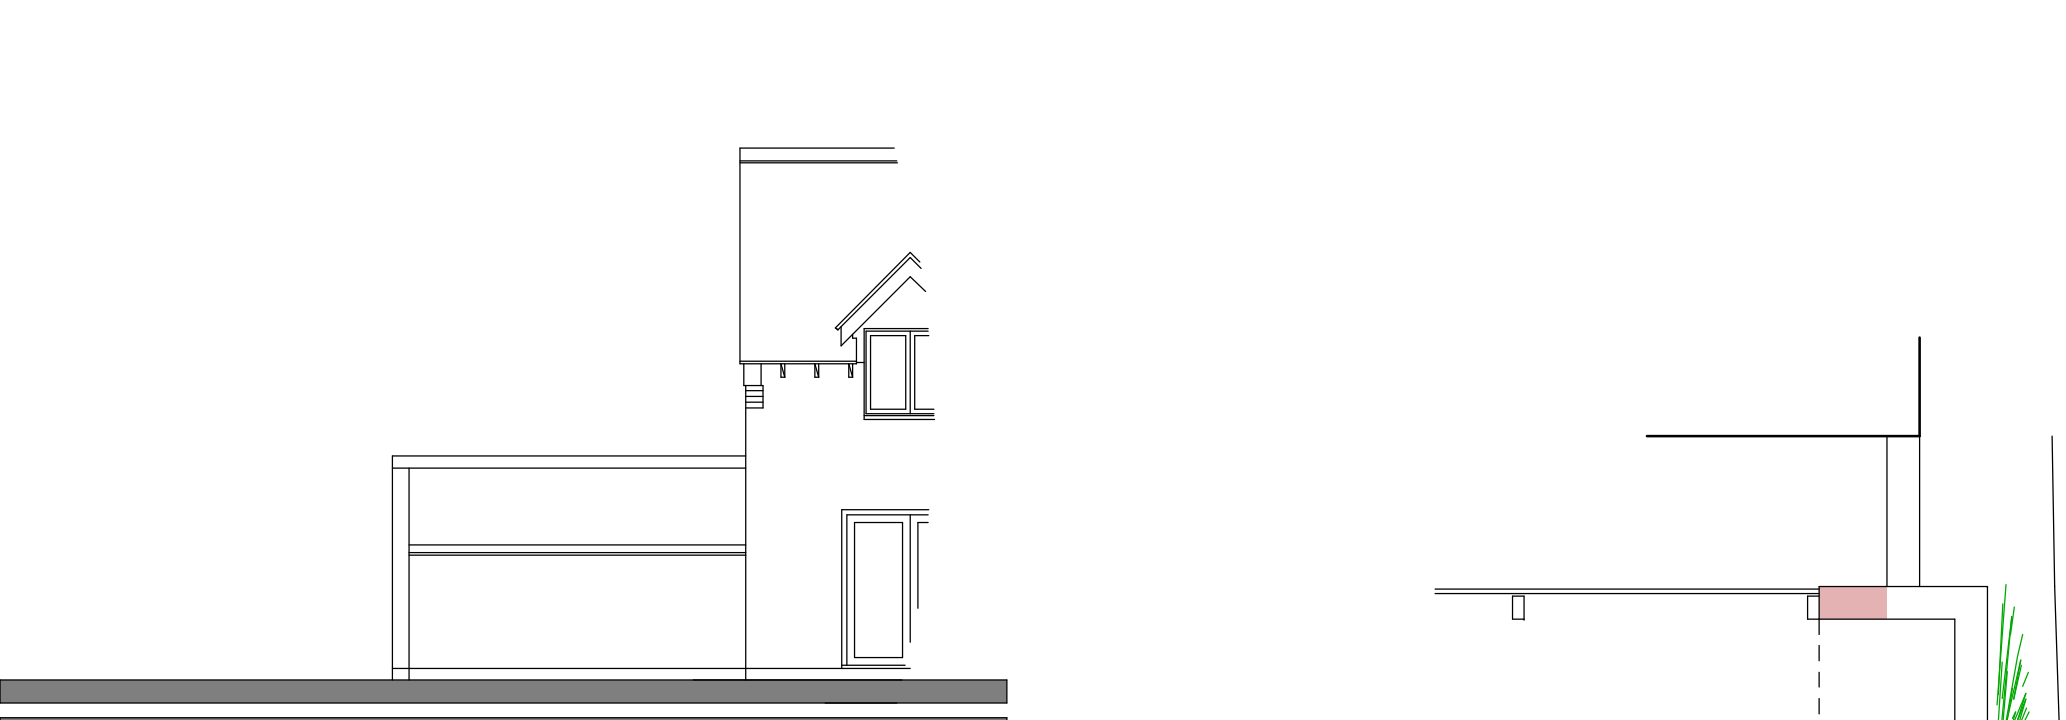

PROPOSED SIDE - CANOPY

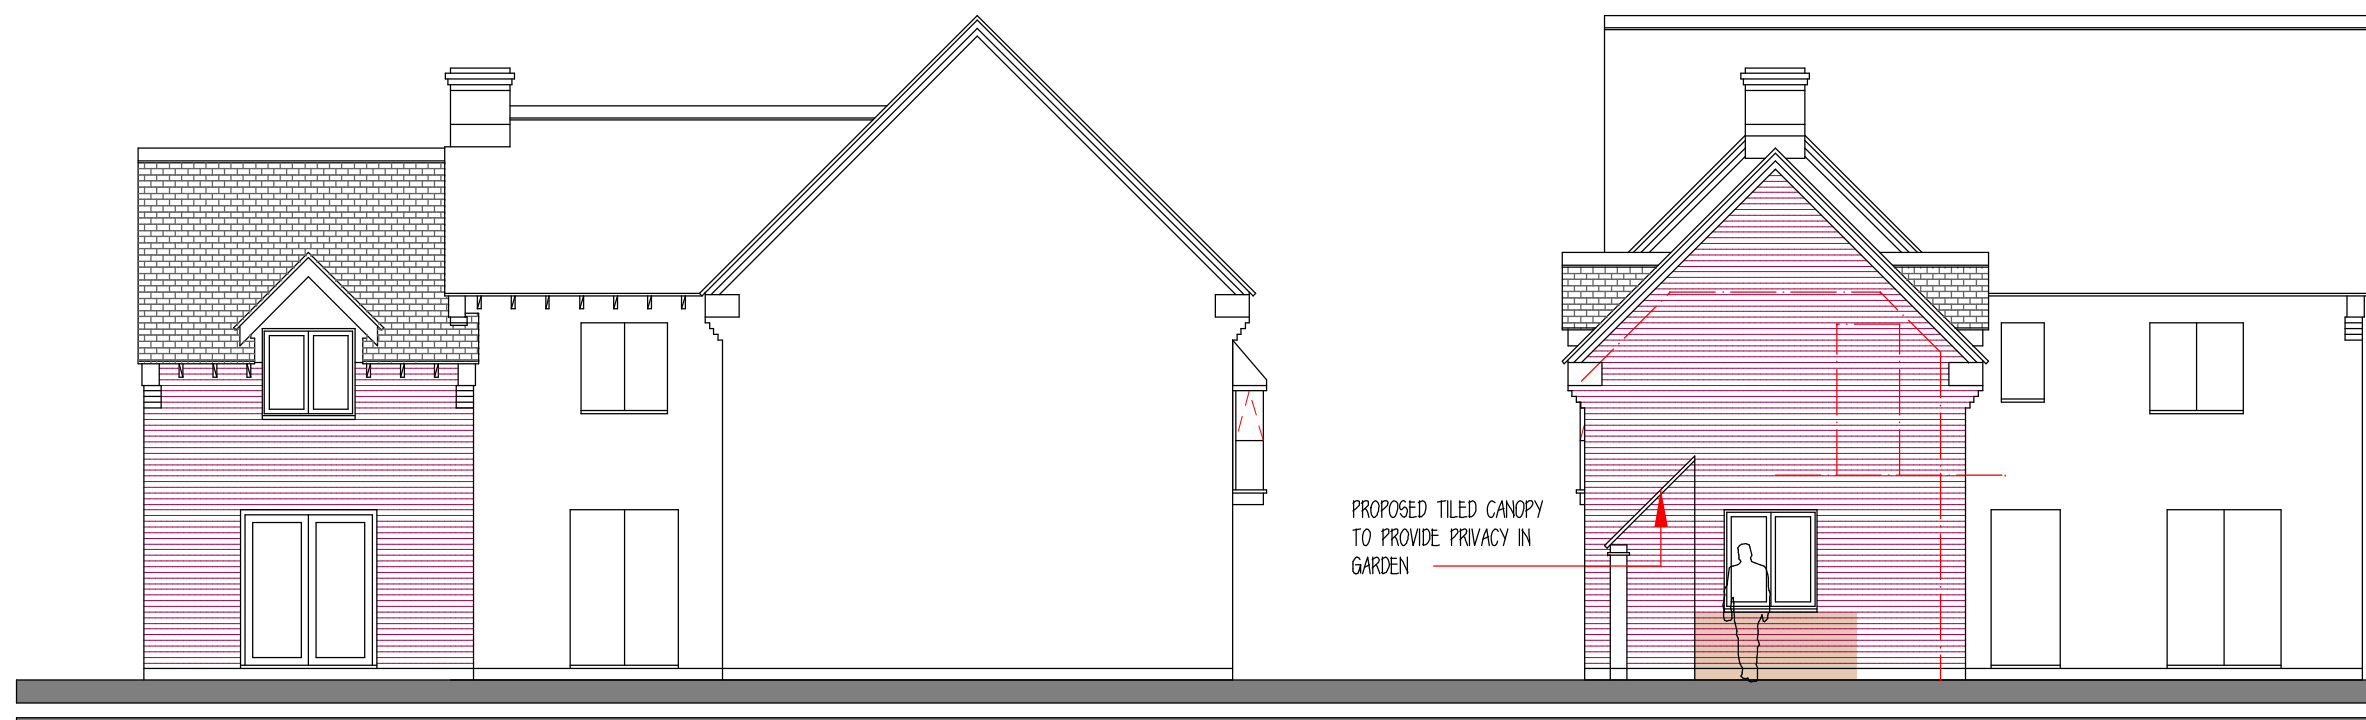


PROPOSED SIDE

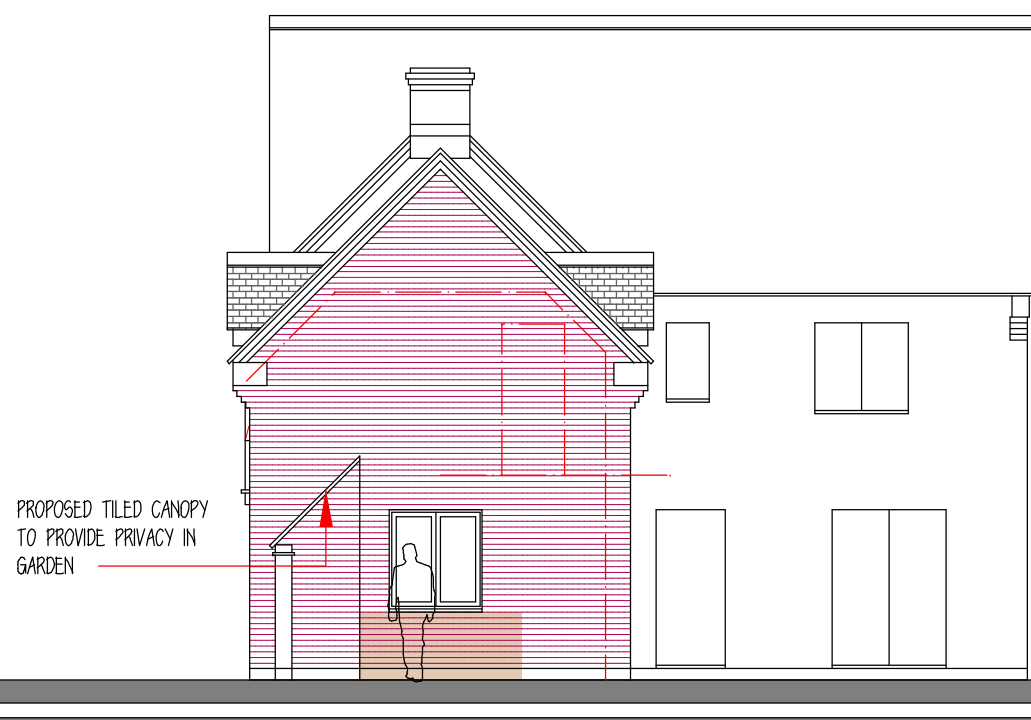


PROPOSED REAR




PROPOSED SIDE

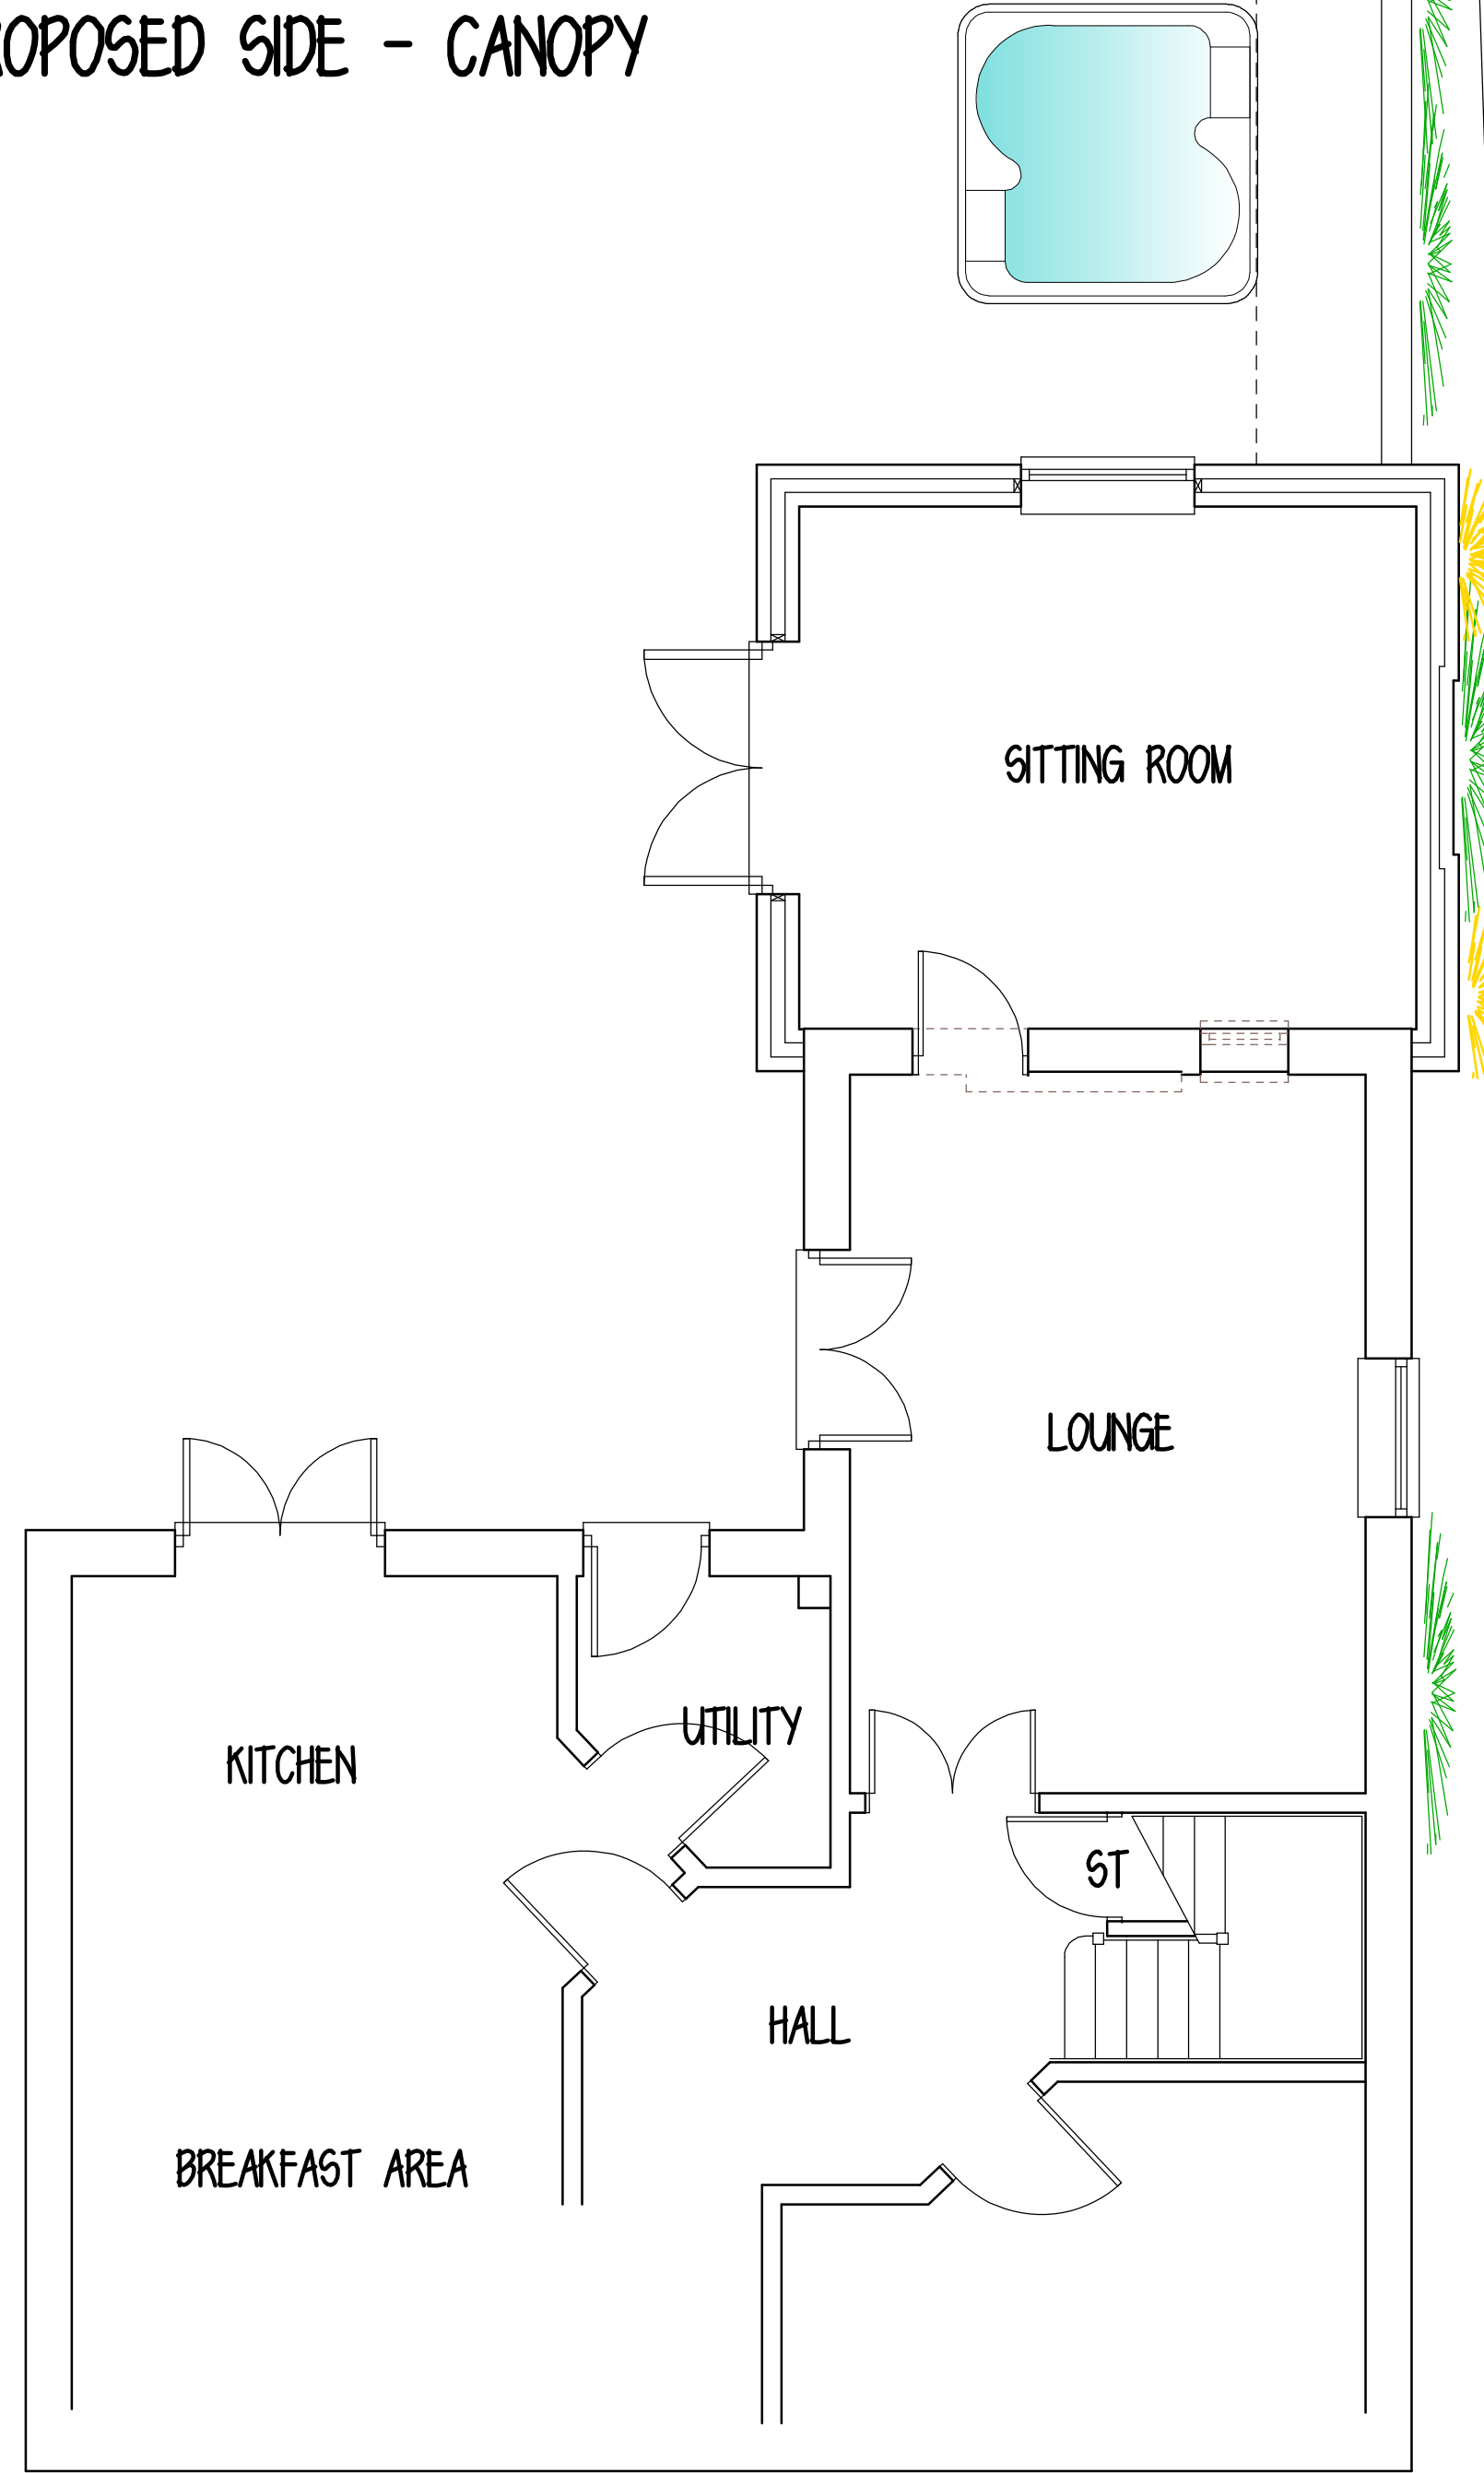




PROPOSED GROUND FLOOR

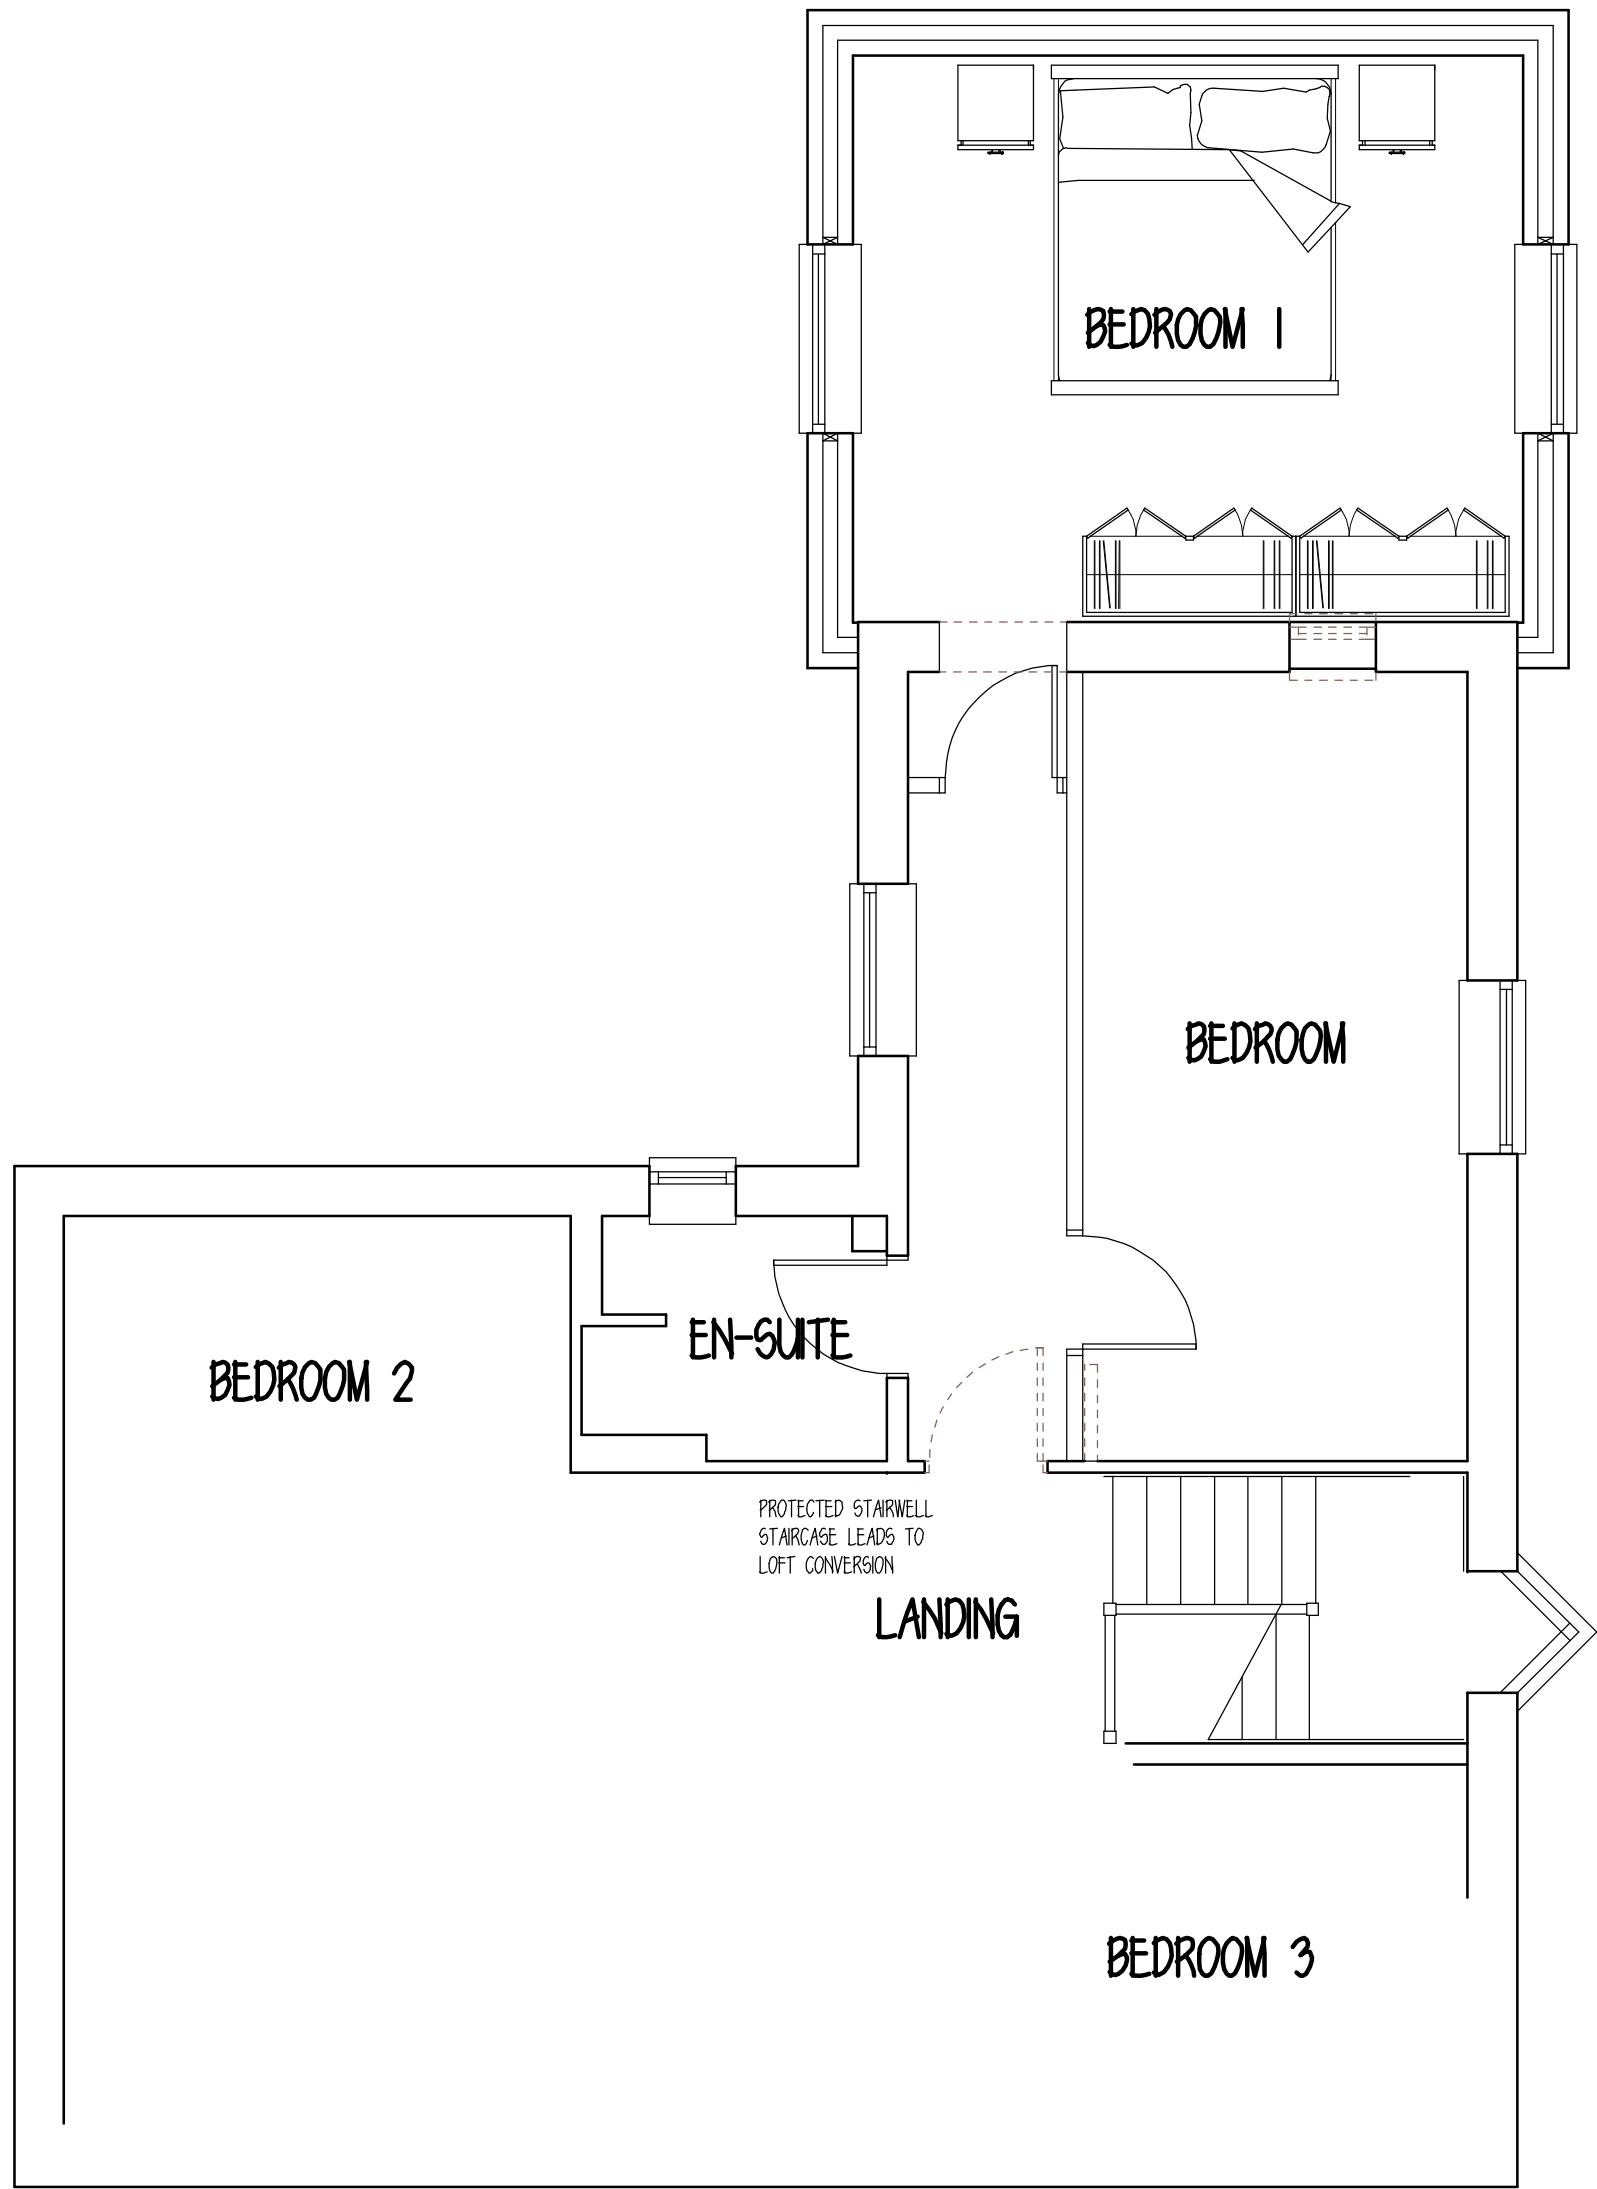

PROPOSED FIRST FLOOR

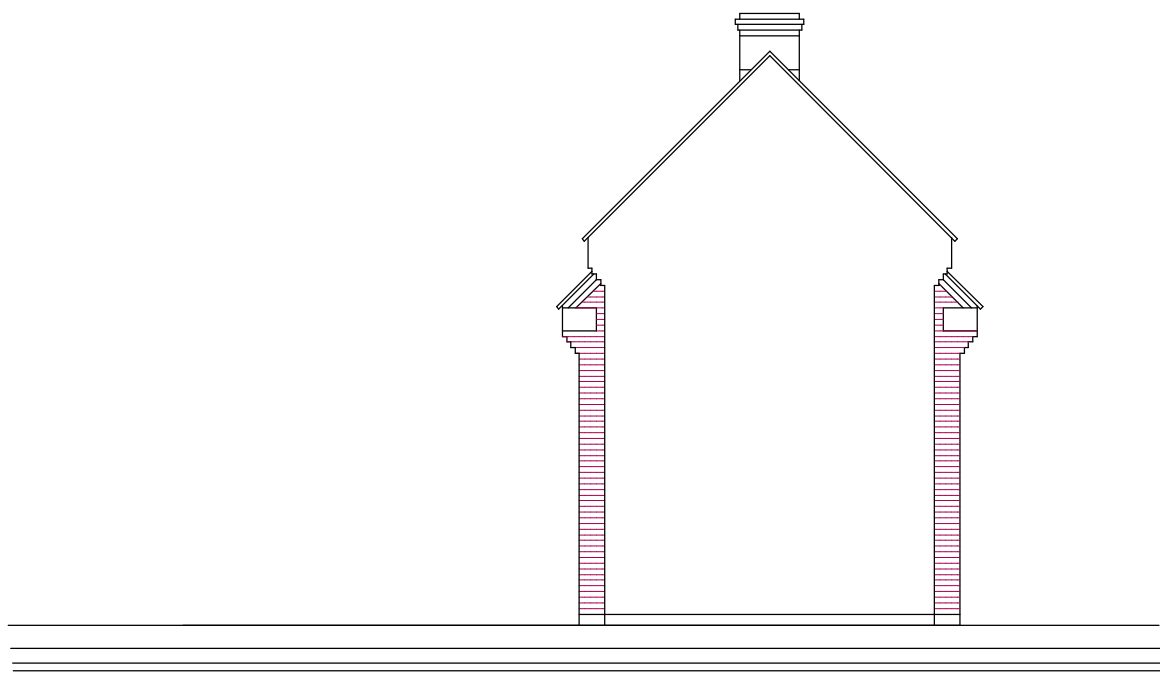

SECTIONAL ELEVATION

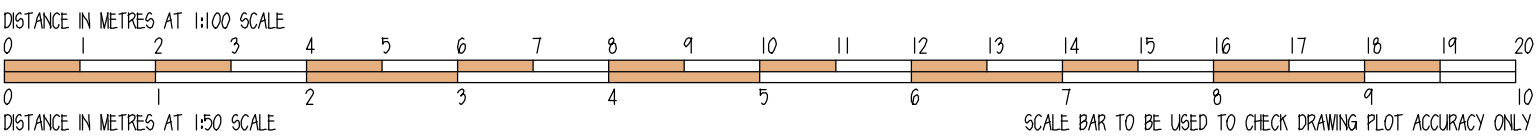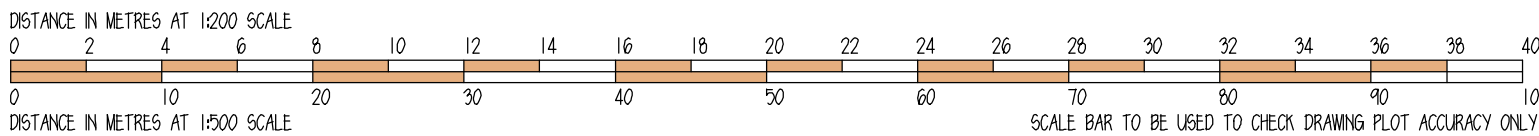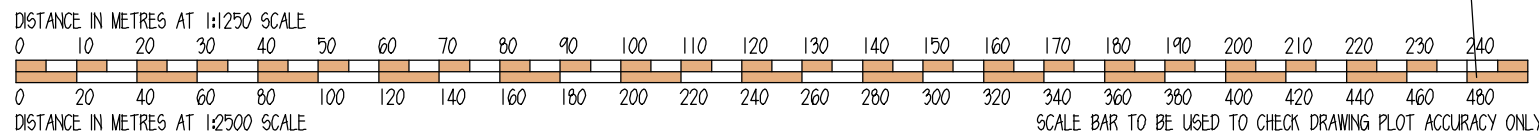

rev

S designstudio
architectural services
g

202 woodville road | harshorne swadlincote | derbyshire | de11 7ex
tel - 01283 226771 | e-mail - mail@sgdesignstudio.co.uk

drawing

Proposed Extension And Alterations

project

**26 Anglia Drive
Church Gresley
Swadlincote**

client

Mr M Taylor

date 30/06/2019 revision Nil -/-/

scale 1:50 1:100 1:500 & 1:1250 at al size

drawing number **219-39.02 Nil**

DE11 9JR

print 30/06/2019 name 219-39-02