



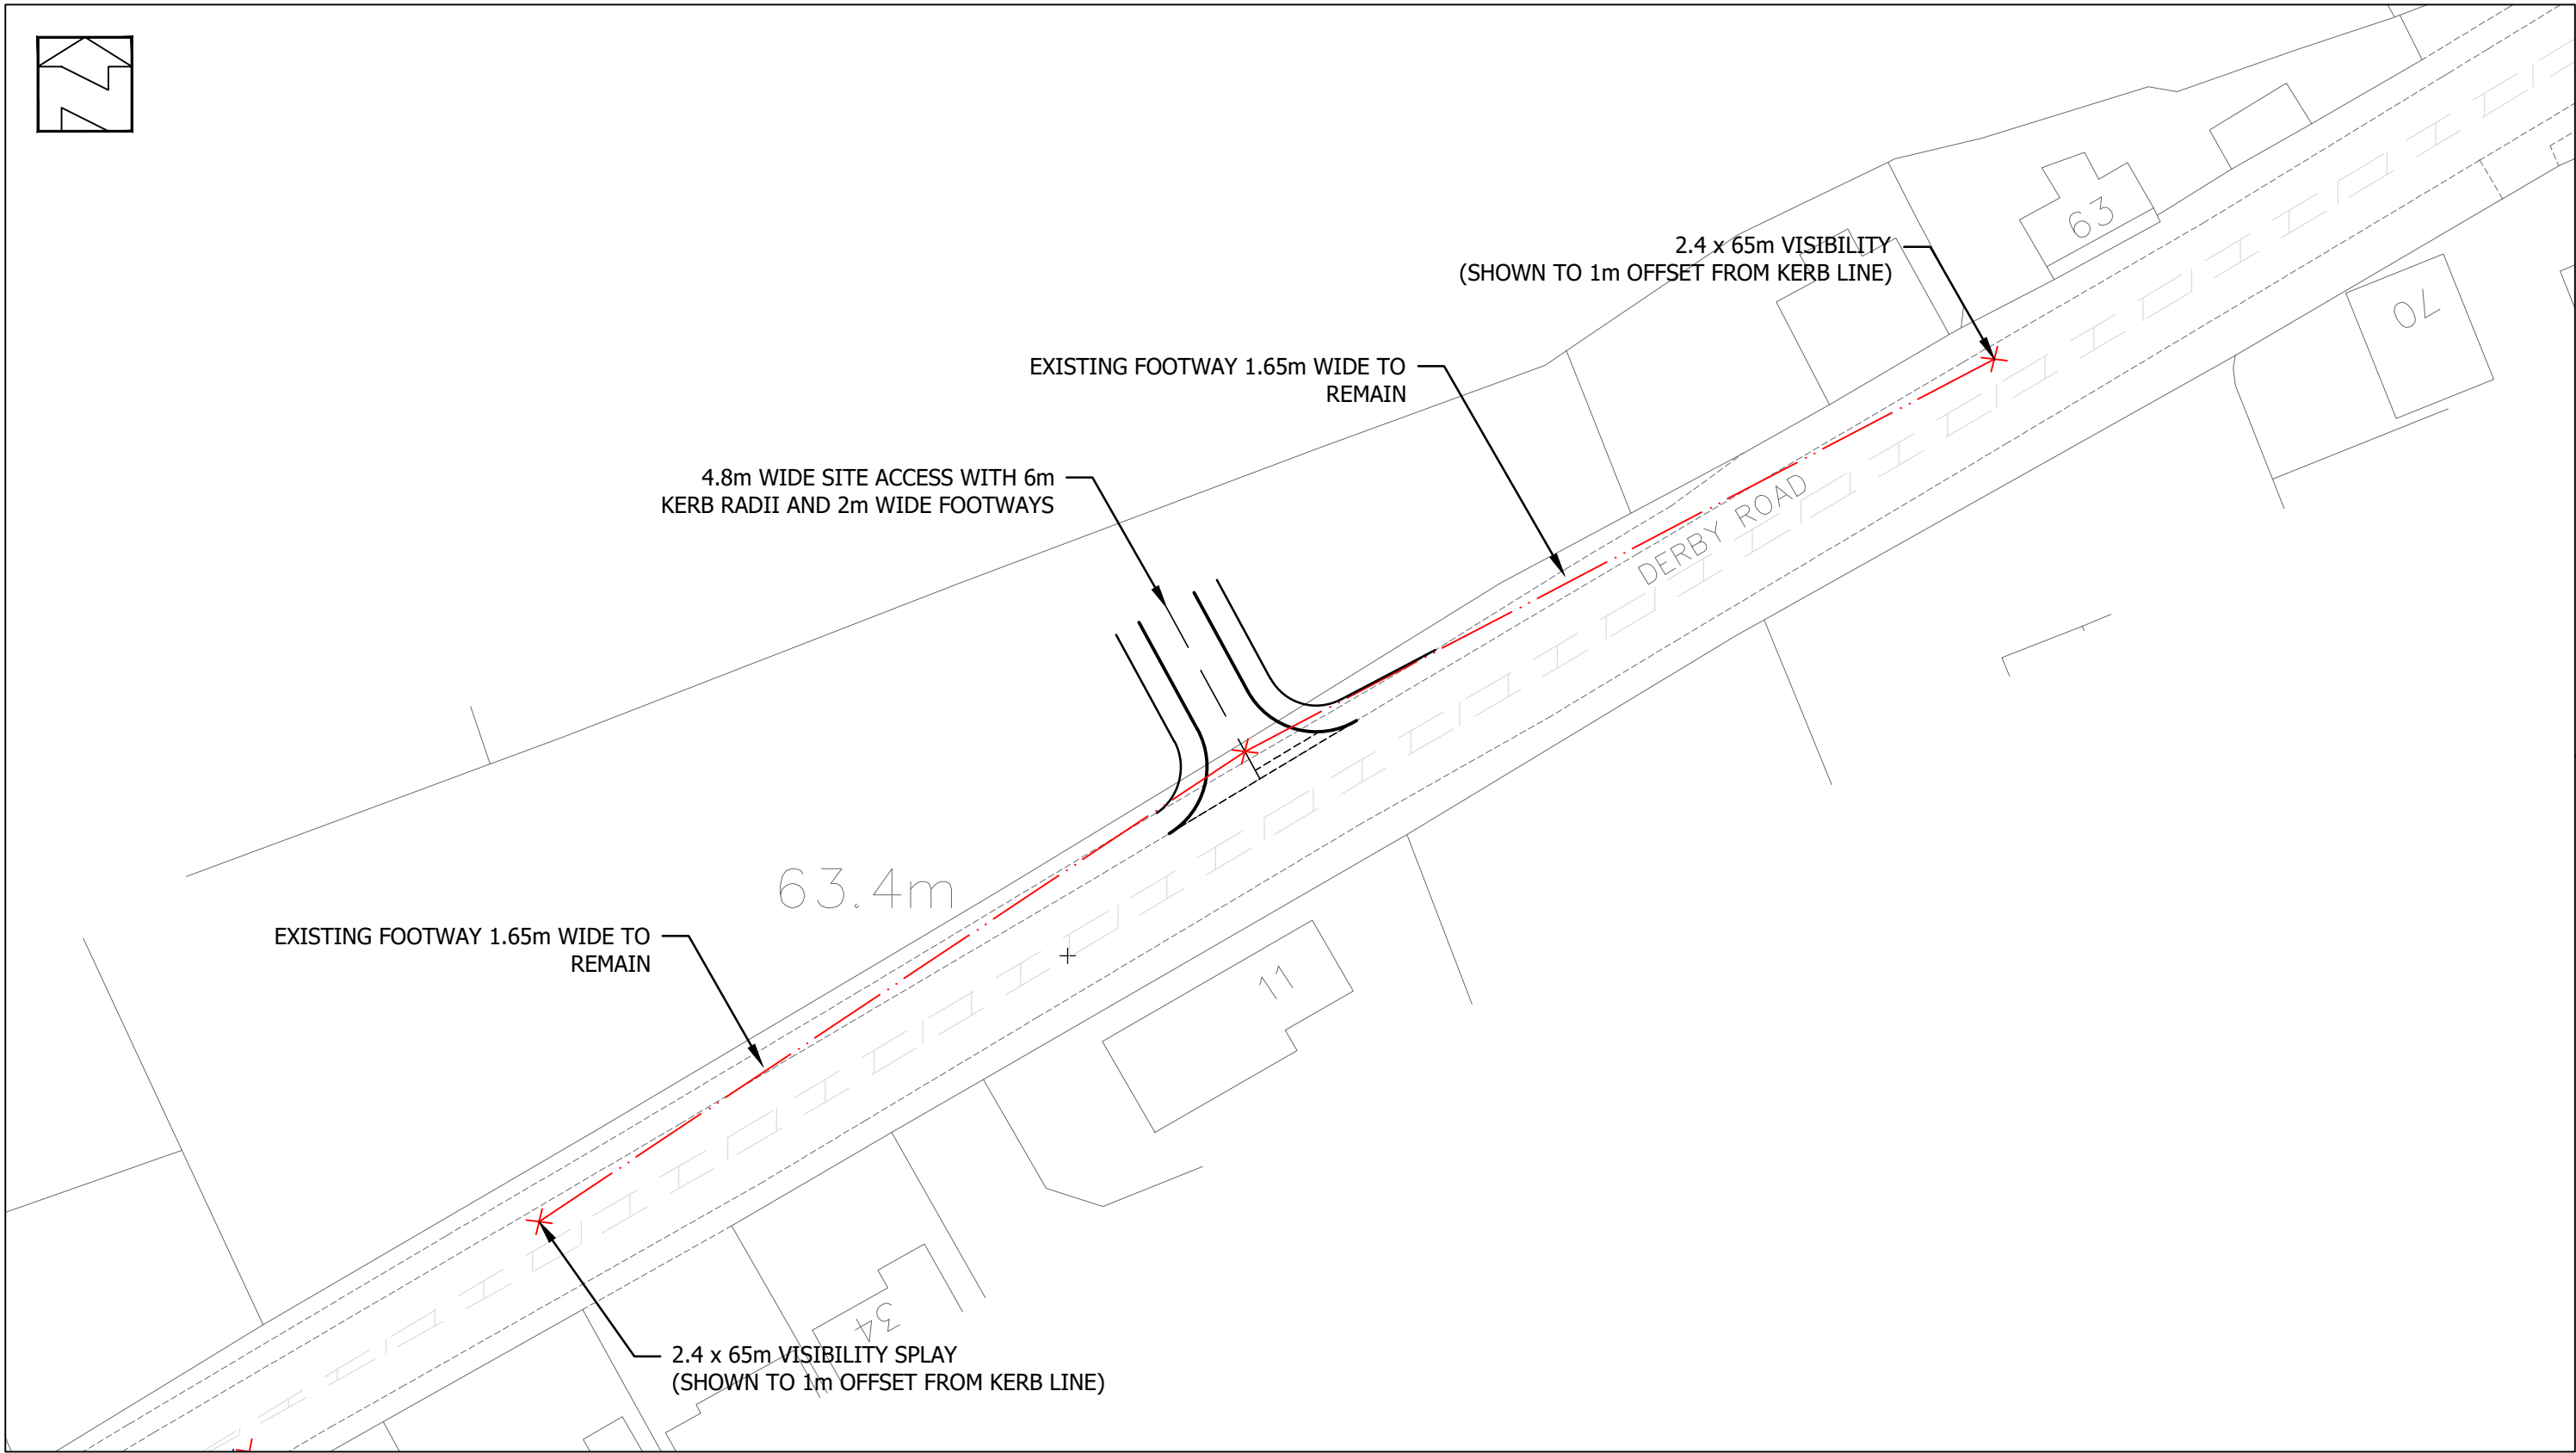

Project:
**Proposed Residential Development
Derby Road, Hilton**

Title:
Proposed Access Junction Layout

Client:
Bellway Homes

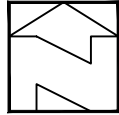

Drg Size: A3	Scale: 1:500	Date: 05/05/2017
Drg No: ADC1589/001		Rev: P2

P2	Updated Client Details	14/10/2019
Rev	Description	Date