


© Copyright Pegasus Planning Group Ltd. © Crown copyright. All rights reserved. Ordnance Survey Copyright Licence number 100042093 | Promap Licence number 100020449 | Drawings prepared for planning application purposes and can be scaled (drawings are not to be used for construction or sales documents). Please refer to (client) for development design risk assessment documents. Pegasus Urban Design is part of Pegasus Planning Group Ltd. Any queries to be reported to Pegasus for clarification.

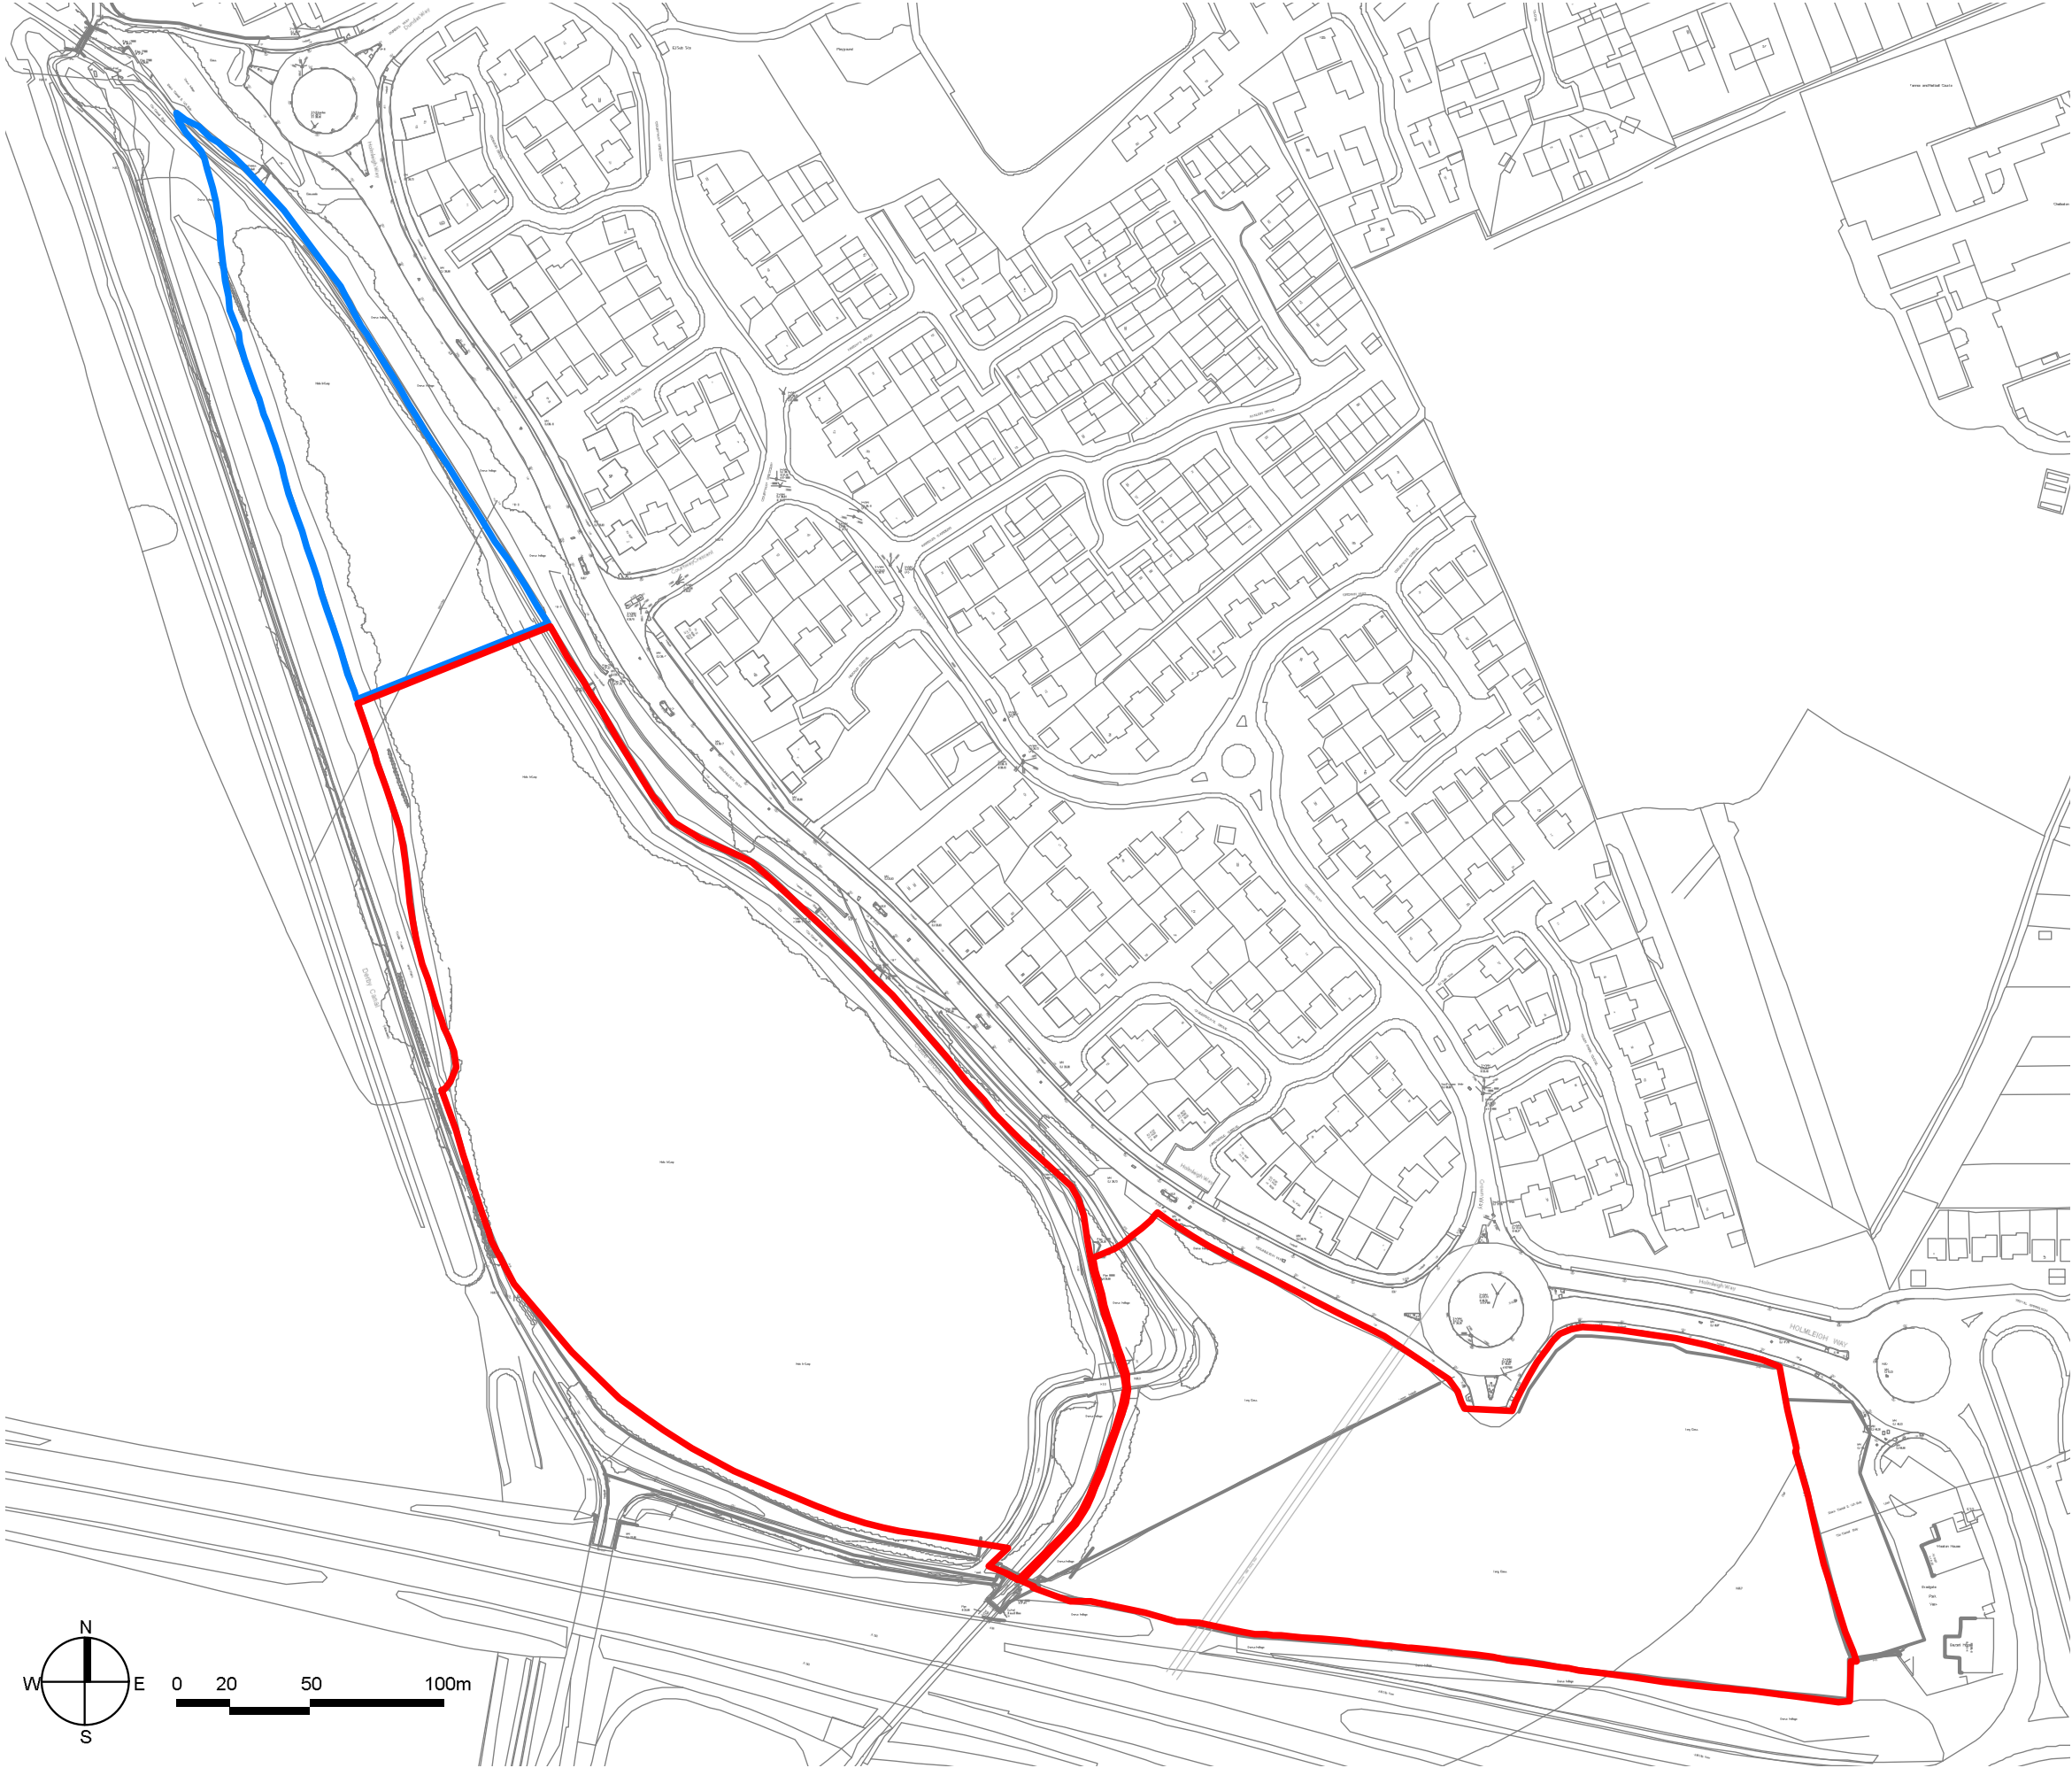

Key:

Site boundary (8.636ha)

Land under applicants control

Bellway

Bellway Homes (EM) Ltd, 3 Romulus Court,
Meridian East, Meridian Business Park,
Braunstone Town, Leicester, LE19 1YG
Tel: 0116 282 0400 Fax: 0116 282 0407

-	-	-	-	-
Revision	Date	Description	Revised by	Checked
Drawing Status: Preliminary ☐ For Approval ☒ For Tender ☐ For Construction ☐ As Constructed ☐				

Holmleigh Way, Chellaston, Derbyshire - Site Location Plan

| T 01 509 670806 | F 01 509 672247 | www.pegasuspg.co.uk | Team RB/PS/SM | 6 September 2012 | 1:2500 @ A3 | drwg. EMS.2363_06 | Client: Bellway Homes & J W Langton |

